


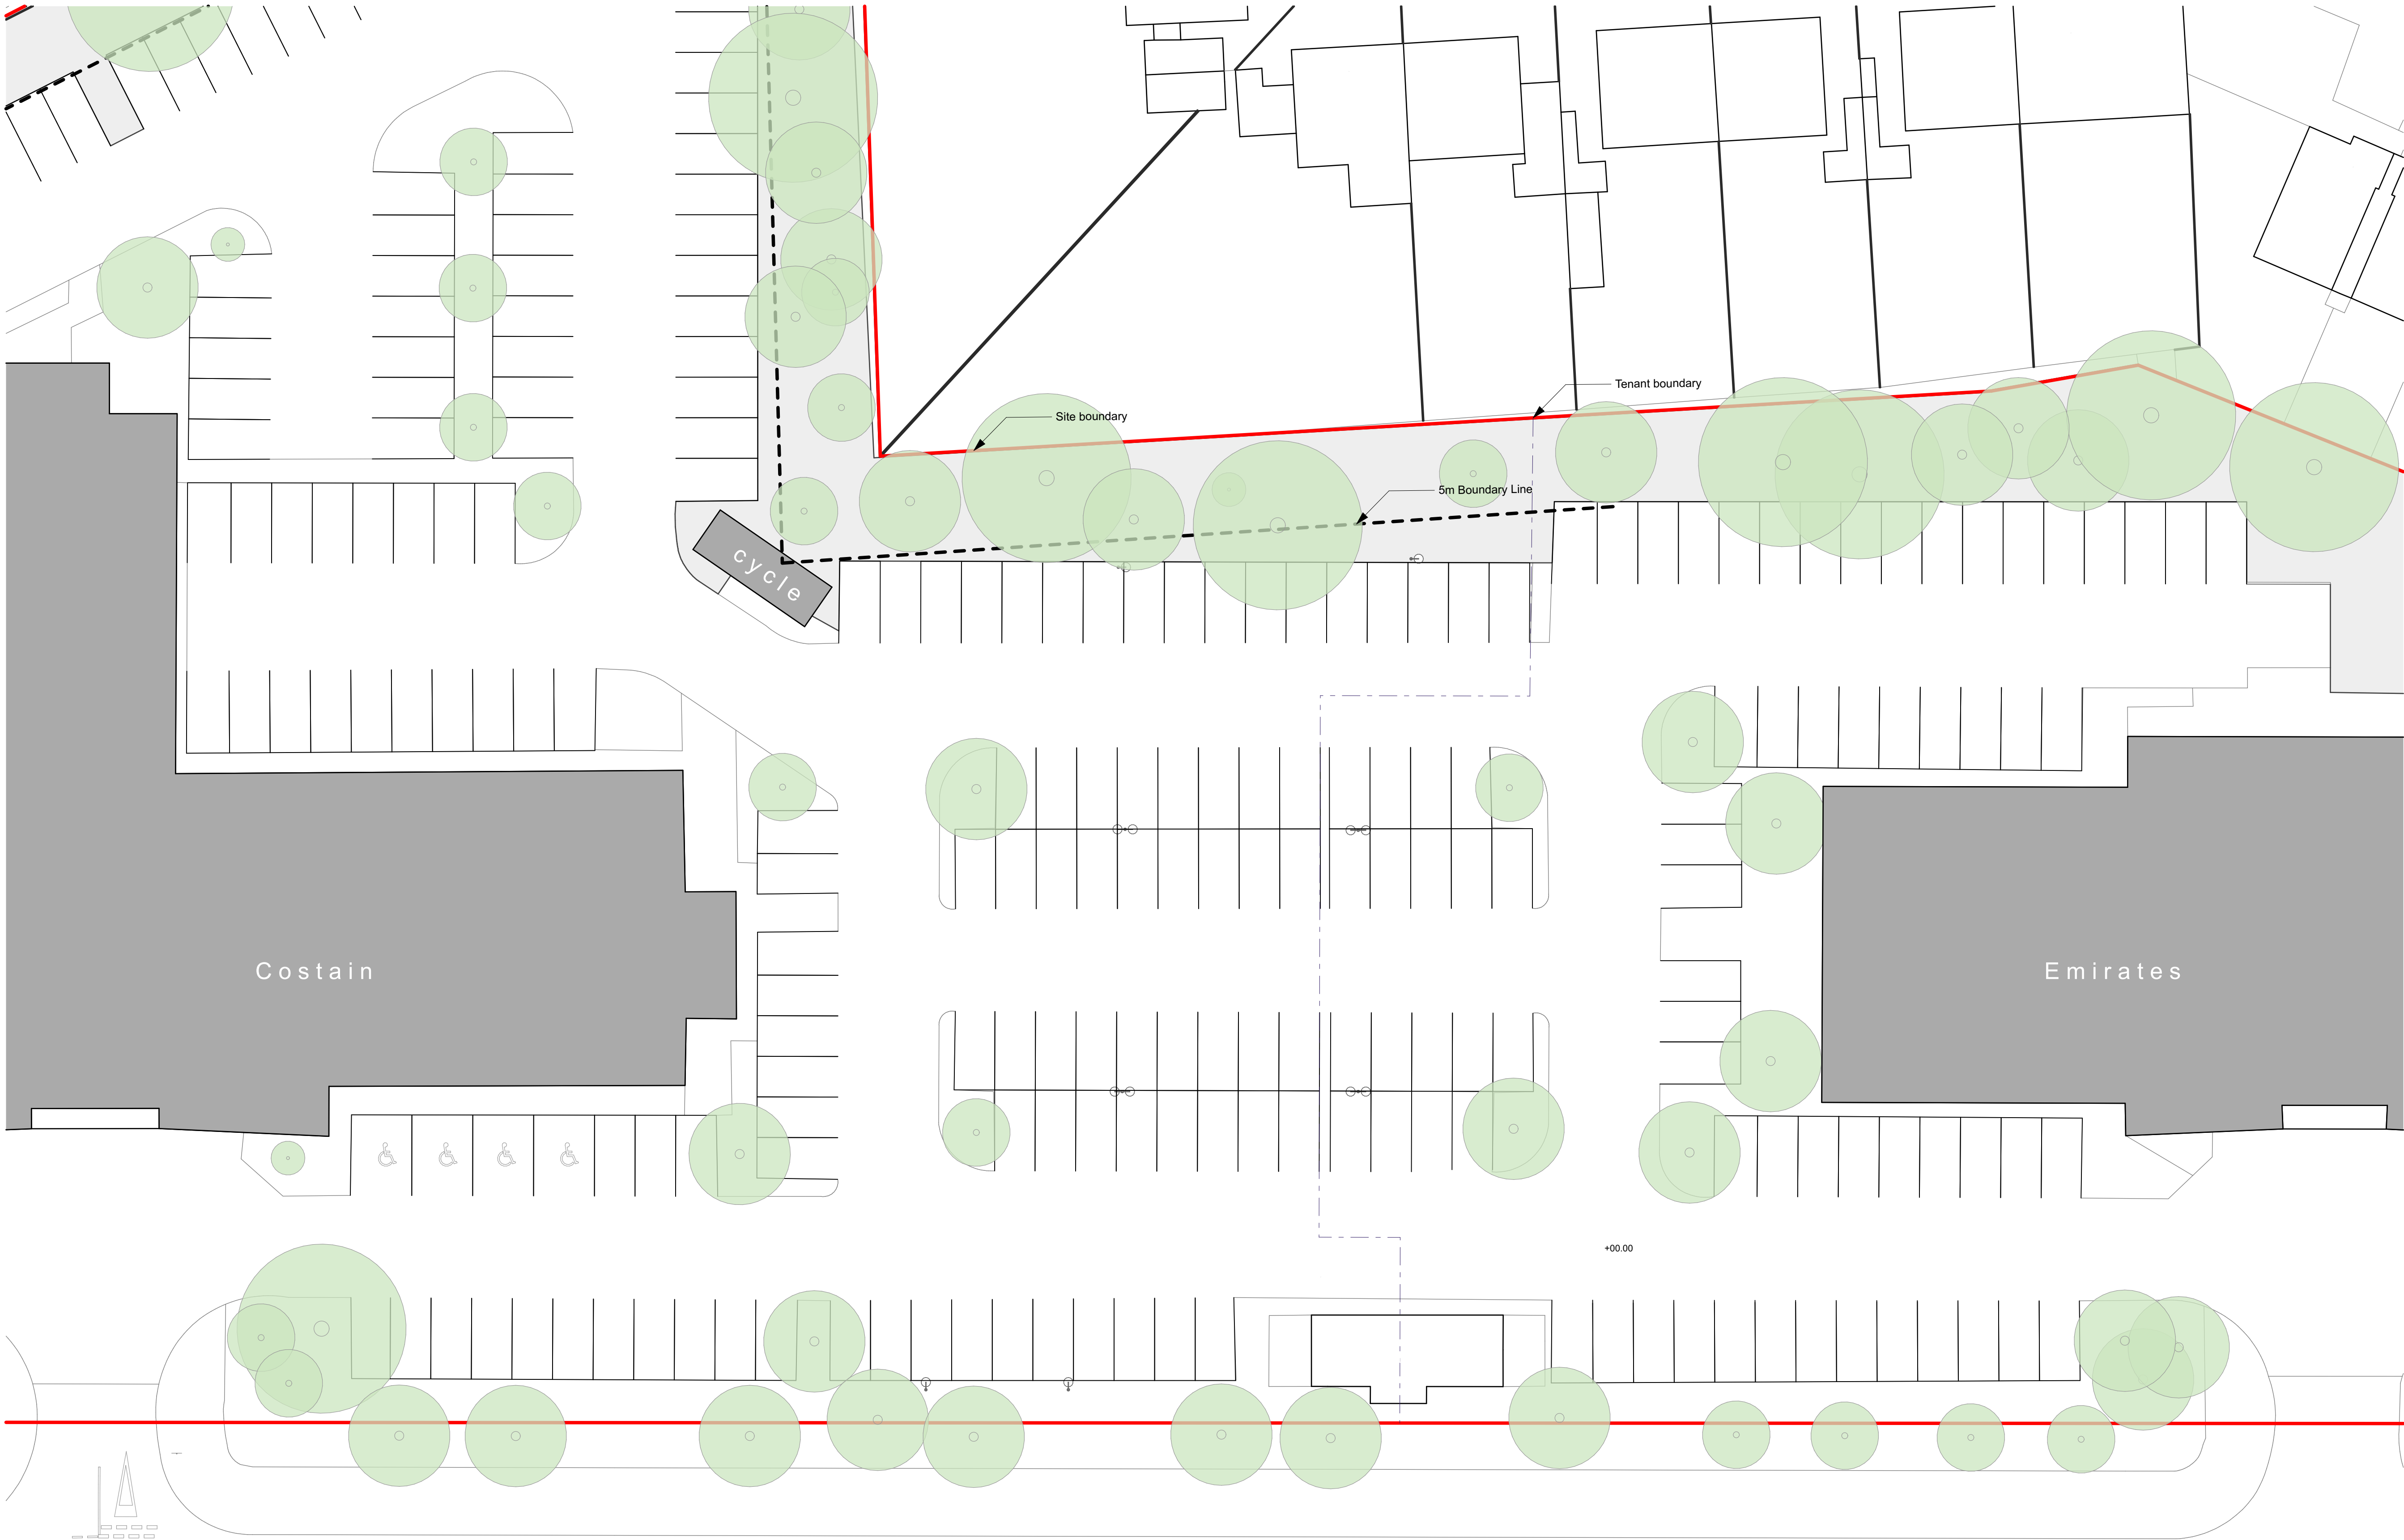

Notes.
Based on OS Map

P03	2021-01-12	Existing trees shown accurately	DLA	DBr
P02	2020-04-17	from survey	DLA	
P01	2020-03-30	General update, car park extended.	DBr	DLA
		First issue	DBr	DLA

Planning									
project	New Car Park, Costain Offices								
document	Existing Site Plan								
reference	project	origin	zone	level	type	role	no.	status	rev.
	3218	MAB	00	00	DR	A	00003	S2	P03
int. job no.	3218						paper size A1		