


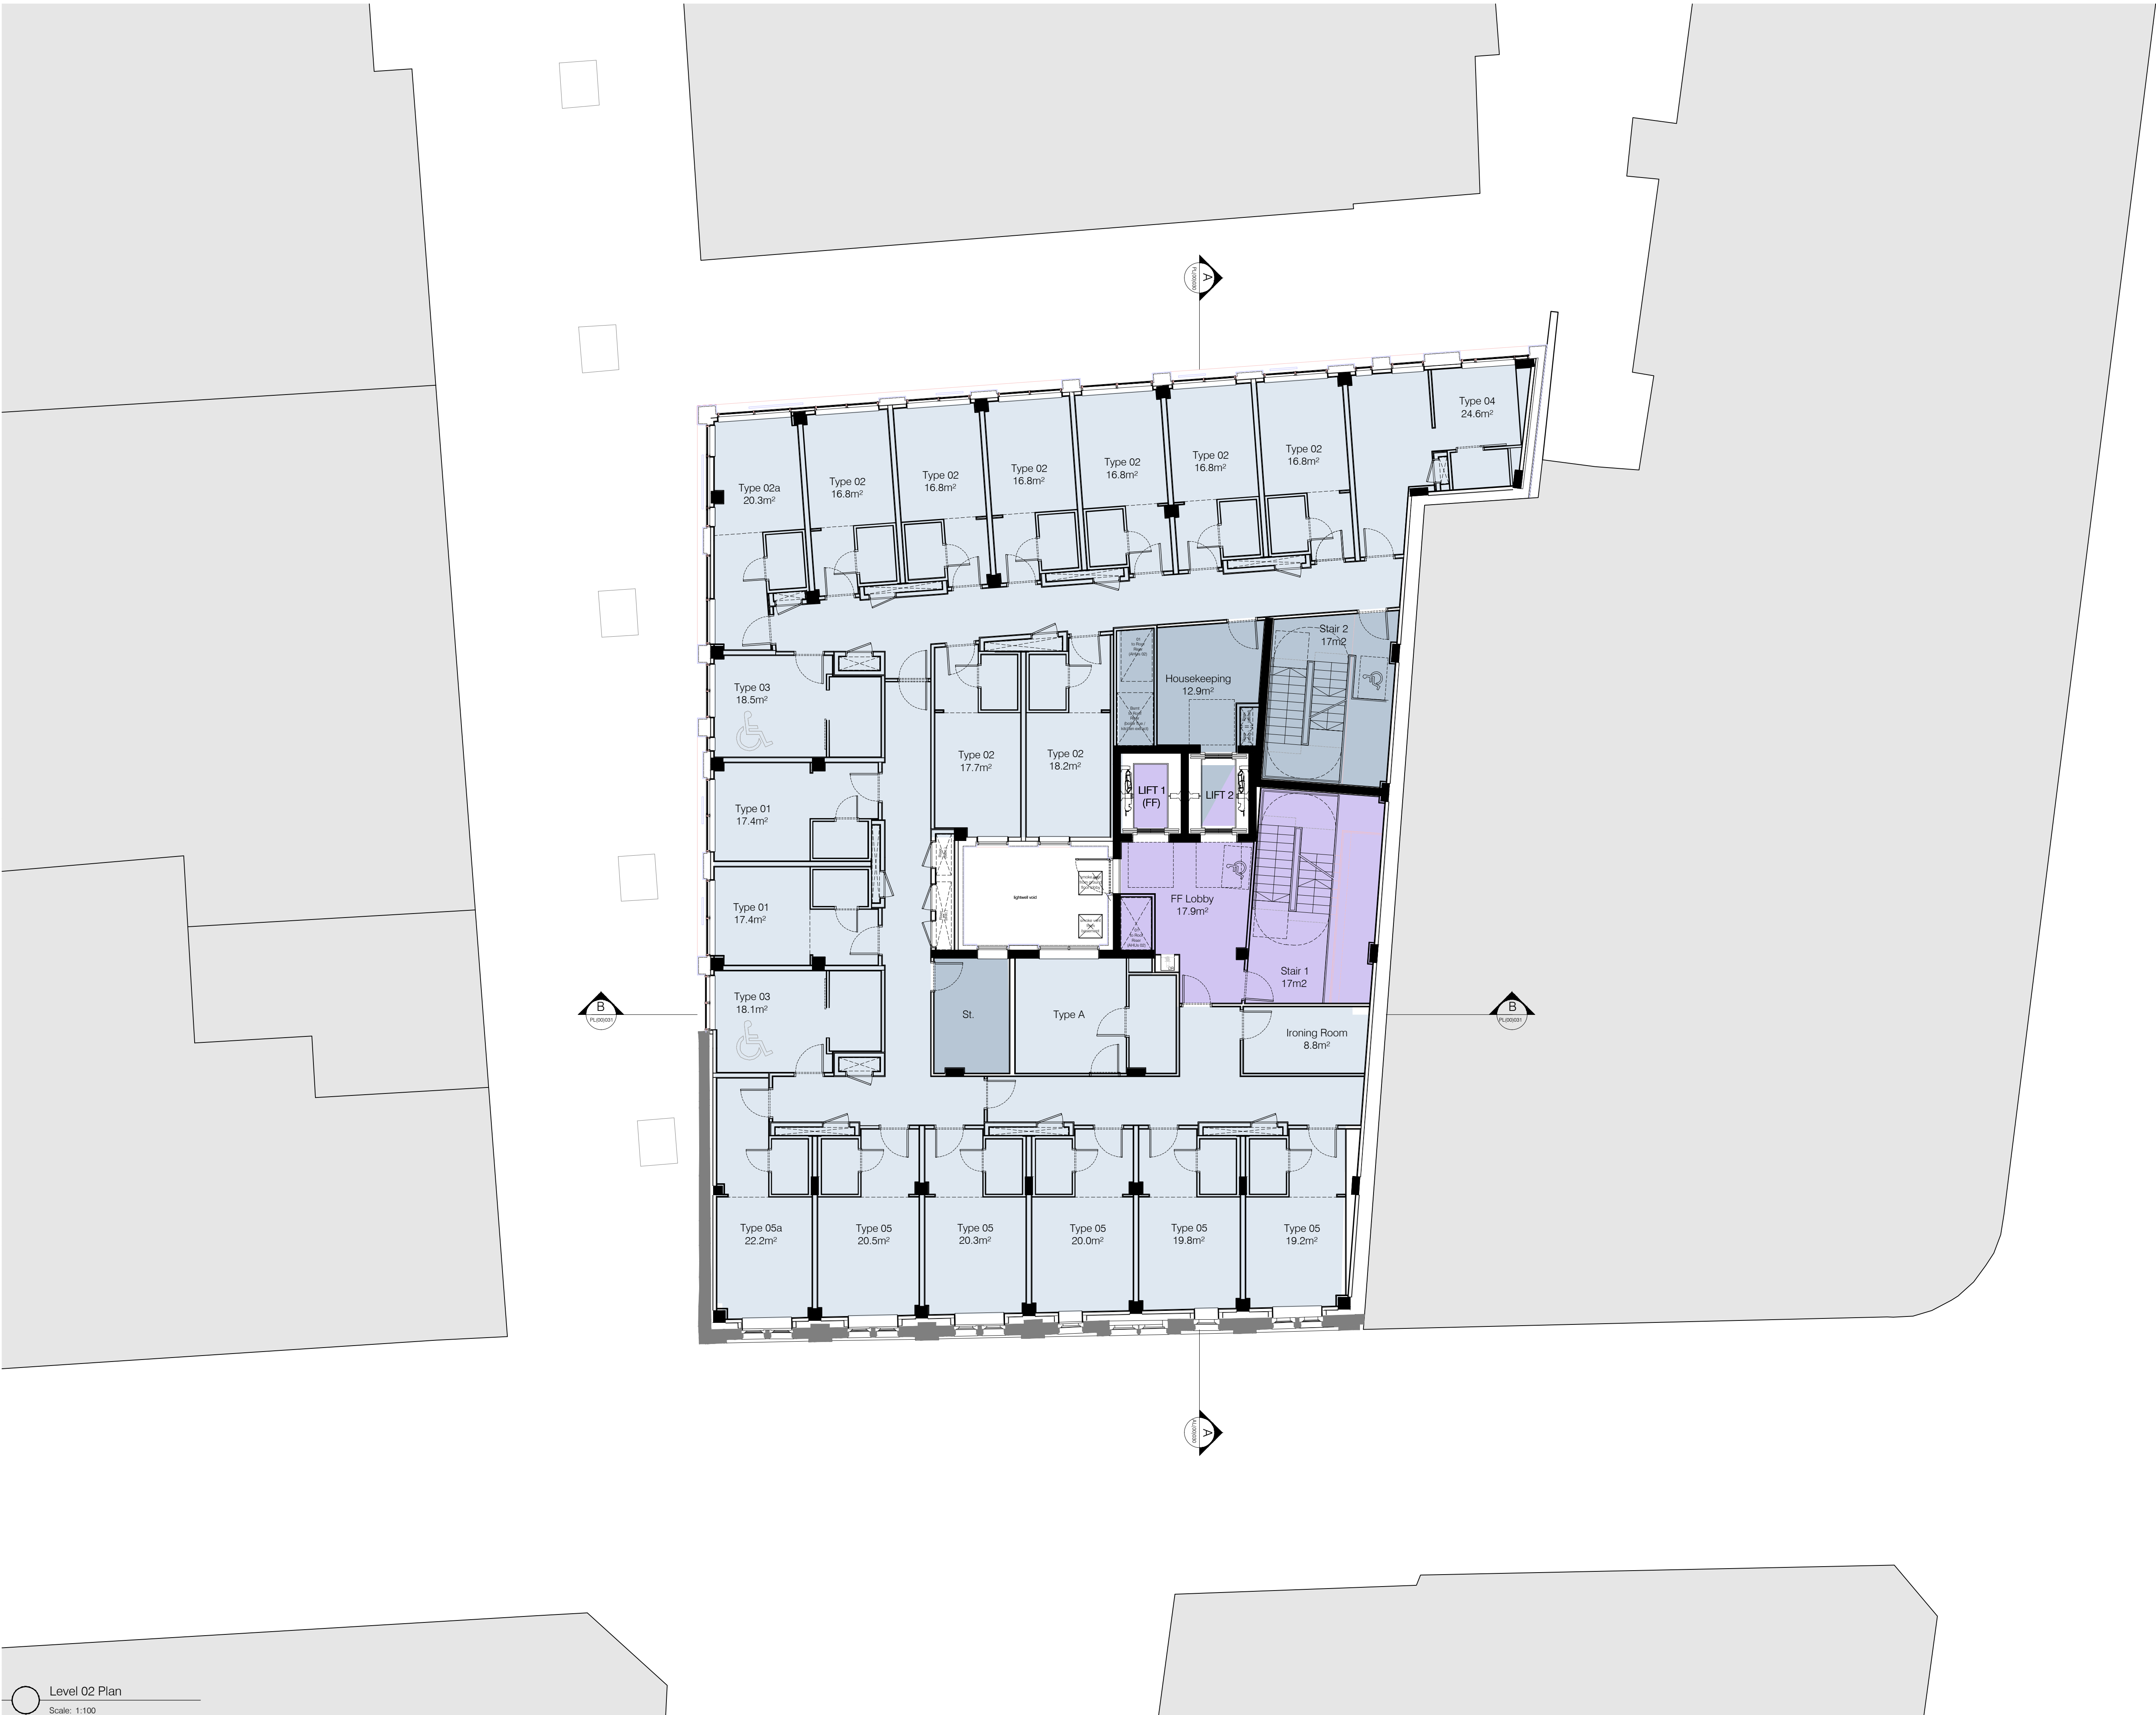

Ica Architects Ltd.
registered in Scotland company no 267727

Do not scale from this drawing. If in doubt, ask.
This drawing is the property of ica and must not
be copied, reproduced or disclosed without
written permission.

revisions //	by //	date //
Rev -	NVR	31.03.17
PLANNING SUBMISSION		
A	VM	01.06.17
Resized to A1		
B	VM	29.09.17
Internal Layout updated to suit Level 08 changes		
C	DY	14.05.18
Room nos updated to level 1 & basement removal		
D	DY	04.06.18
Additional bedroom identified.		
E	NVR	17.07.18
Amendments to plans in accordance with VE		

HOTEL GUESTROOMS:

8th:	14 no. guestrooms
7th:	18 no. guestrooms
6th:	18 no. guestrooms
5th:	19 no. guestrooms
4th:	19 no. guestrooms
3rd:	19 no. guestrooms
2nd:	21 no. guestrooms
1st:	17 no. guestrooms
Mezzanine:	FOH/BOH
Ground:	FOH
Basement:	n/a
Total:	145 no. guestrooms

inc. 5 deluxe rooms (6%)
inc. 8 acc. guestrooms (6%)

General Notes:
Scheme subject to survey, planning,
boundary confirmation and brand
approval. All dimensions and areas
are approximate.

- Key
- Front Of House
 - Back Of House
 - Bedroom Accommodation
 - Change in level @ GF

0m 1m 4m

Merchant Exchange
20 Bell Street
Glasgow
G1 1LG

+44(0)141 552 2194
wearica.com

project title //
Invicta House
Manchester
Moxy Hotel

ICA

drawing title //
Level 02 Plan

issue stage //			
PLANNING			
date //	drawn //	scale @ A1 //	
JAN17	VM	1:100	
project //	dwg number //	revision //	
781	PL(00)013	E	