
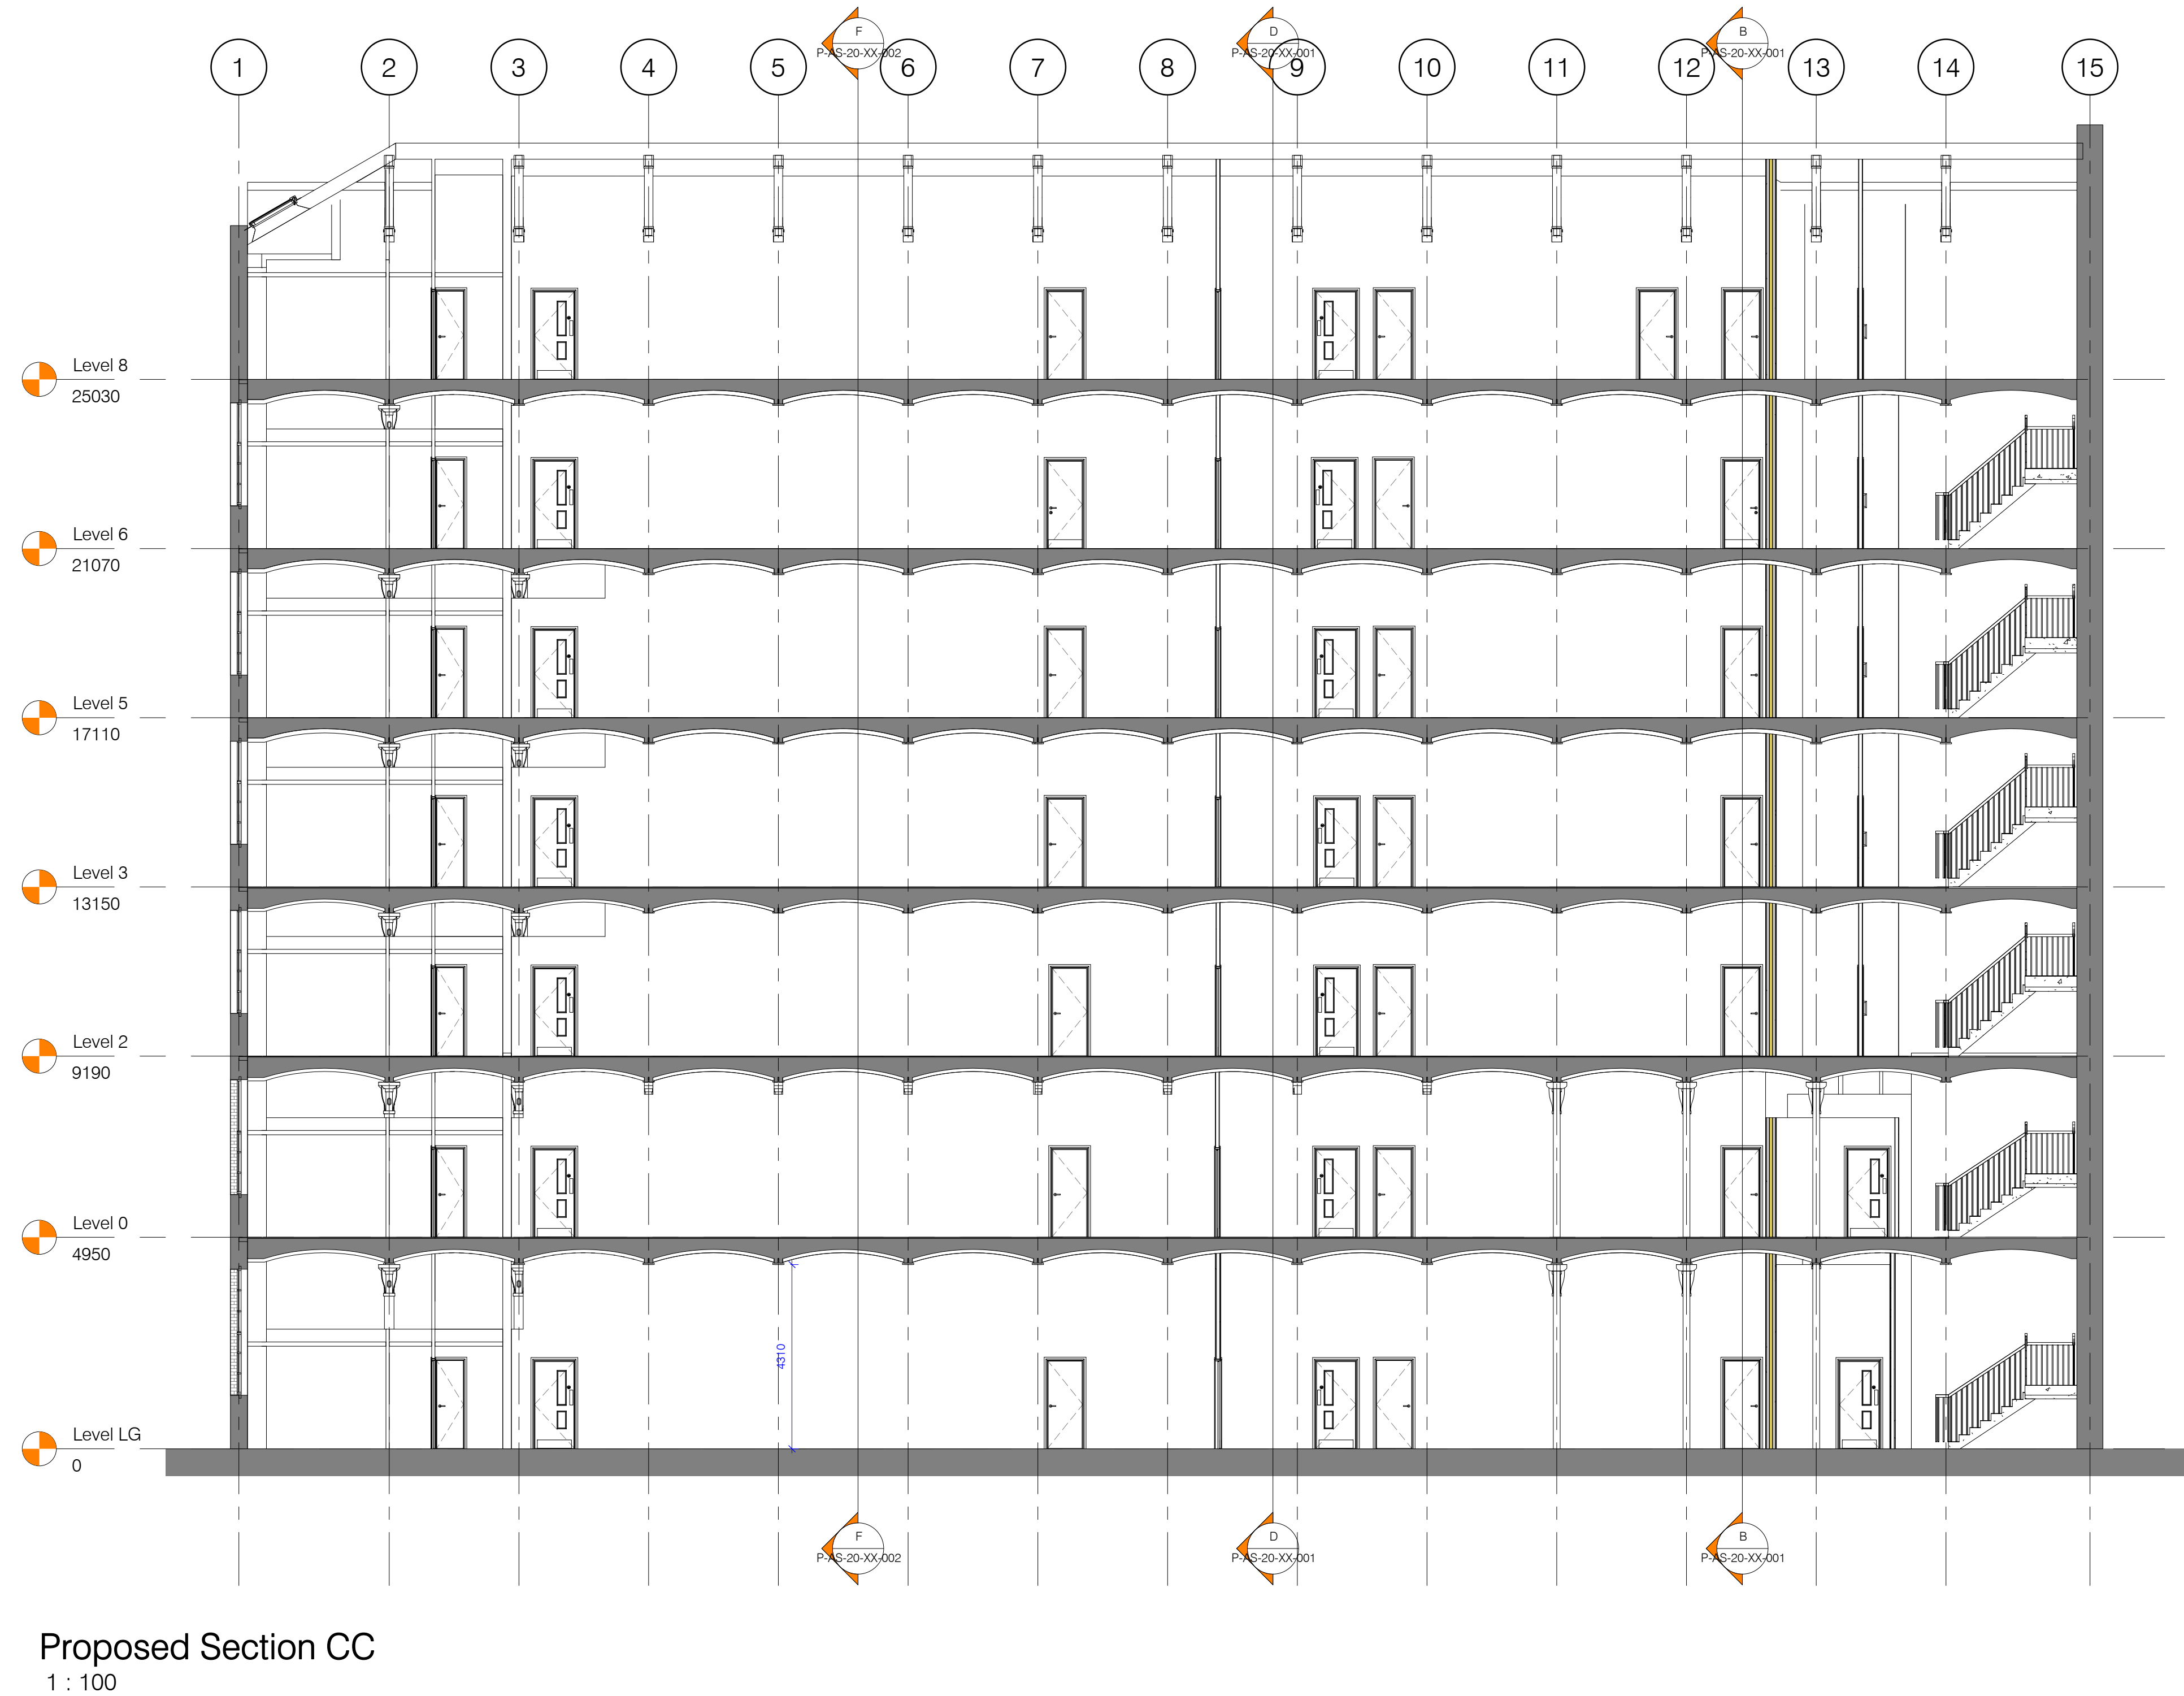
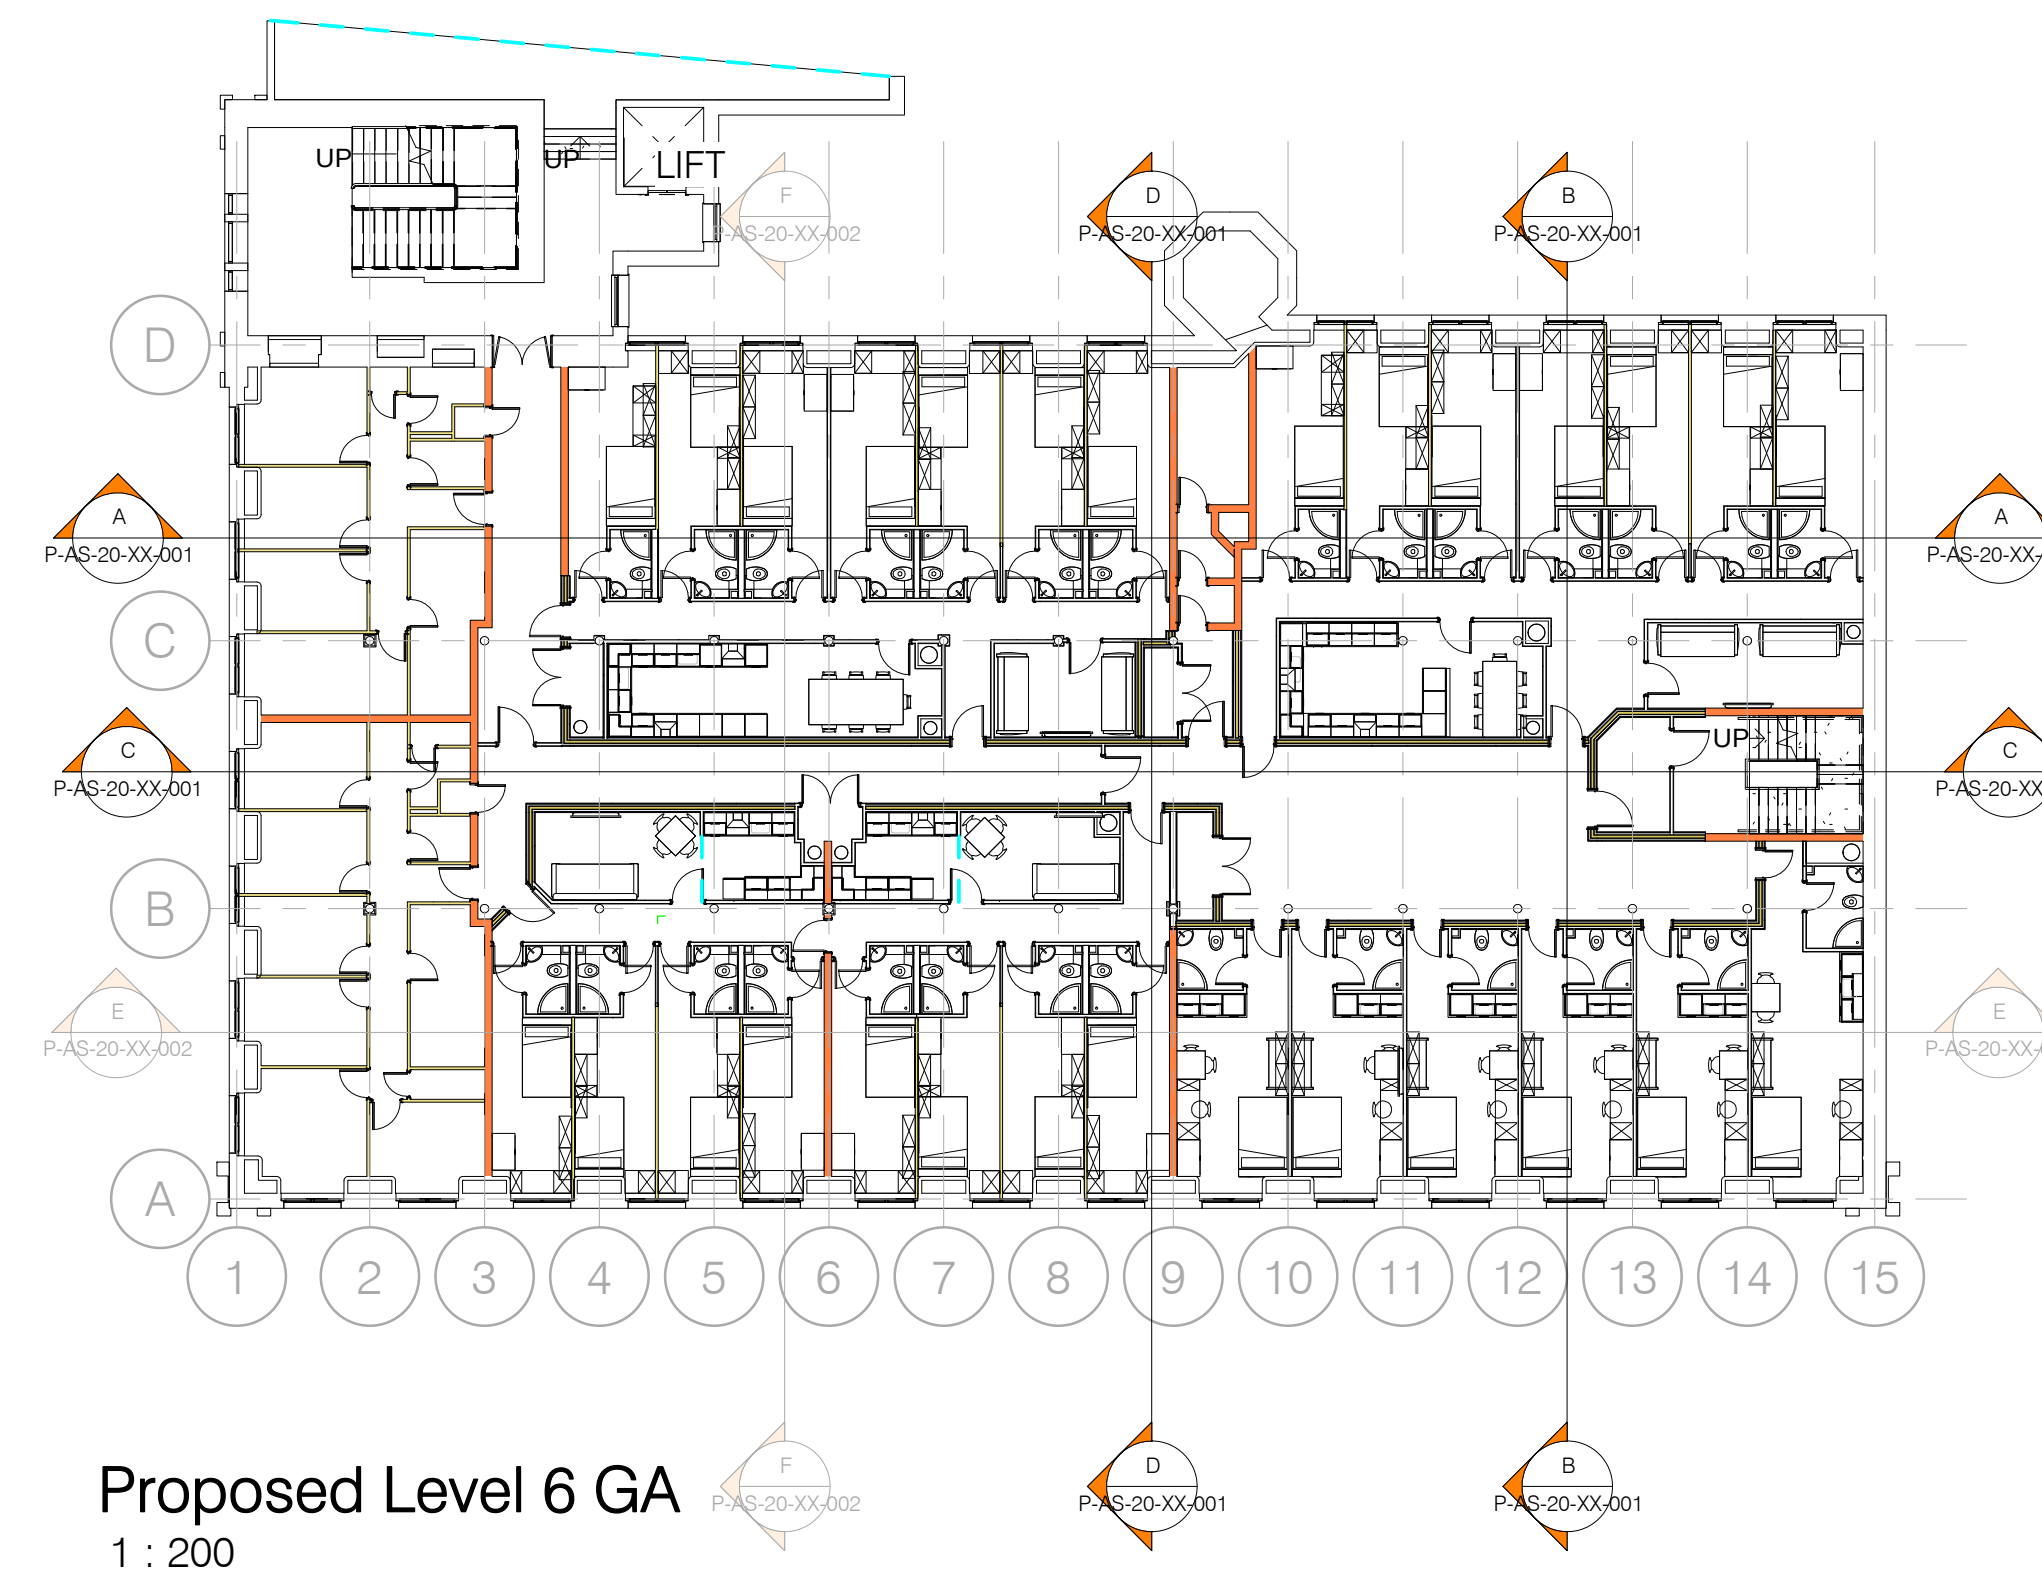


Notes:
This drawing, the works, and concepts depicted are copyright and may not be reproduced or made use of, either directly or indirectly, without the express written consent of the Architect. Do not scale from this drawing. All heights, levels, sizes, and dimensions are to be checked on site before any work is put in hand. COPYRIGHT OF THIS DRAWING BELONGS SOLELY TO NS ARCHITECTS LTD.

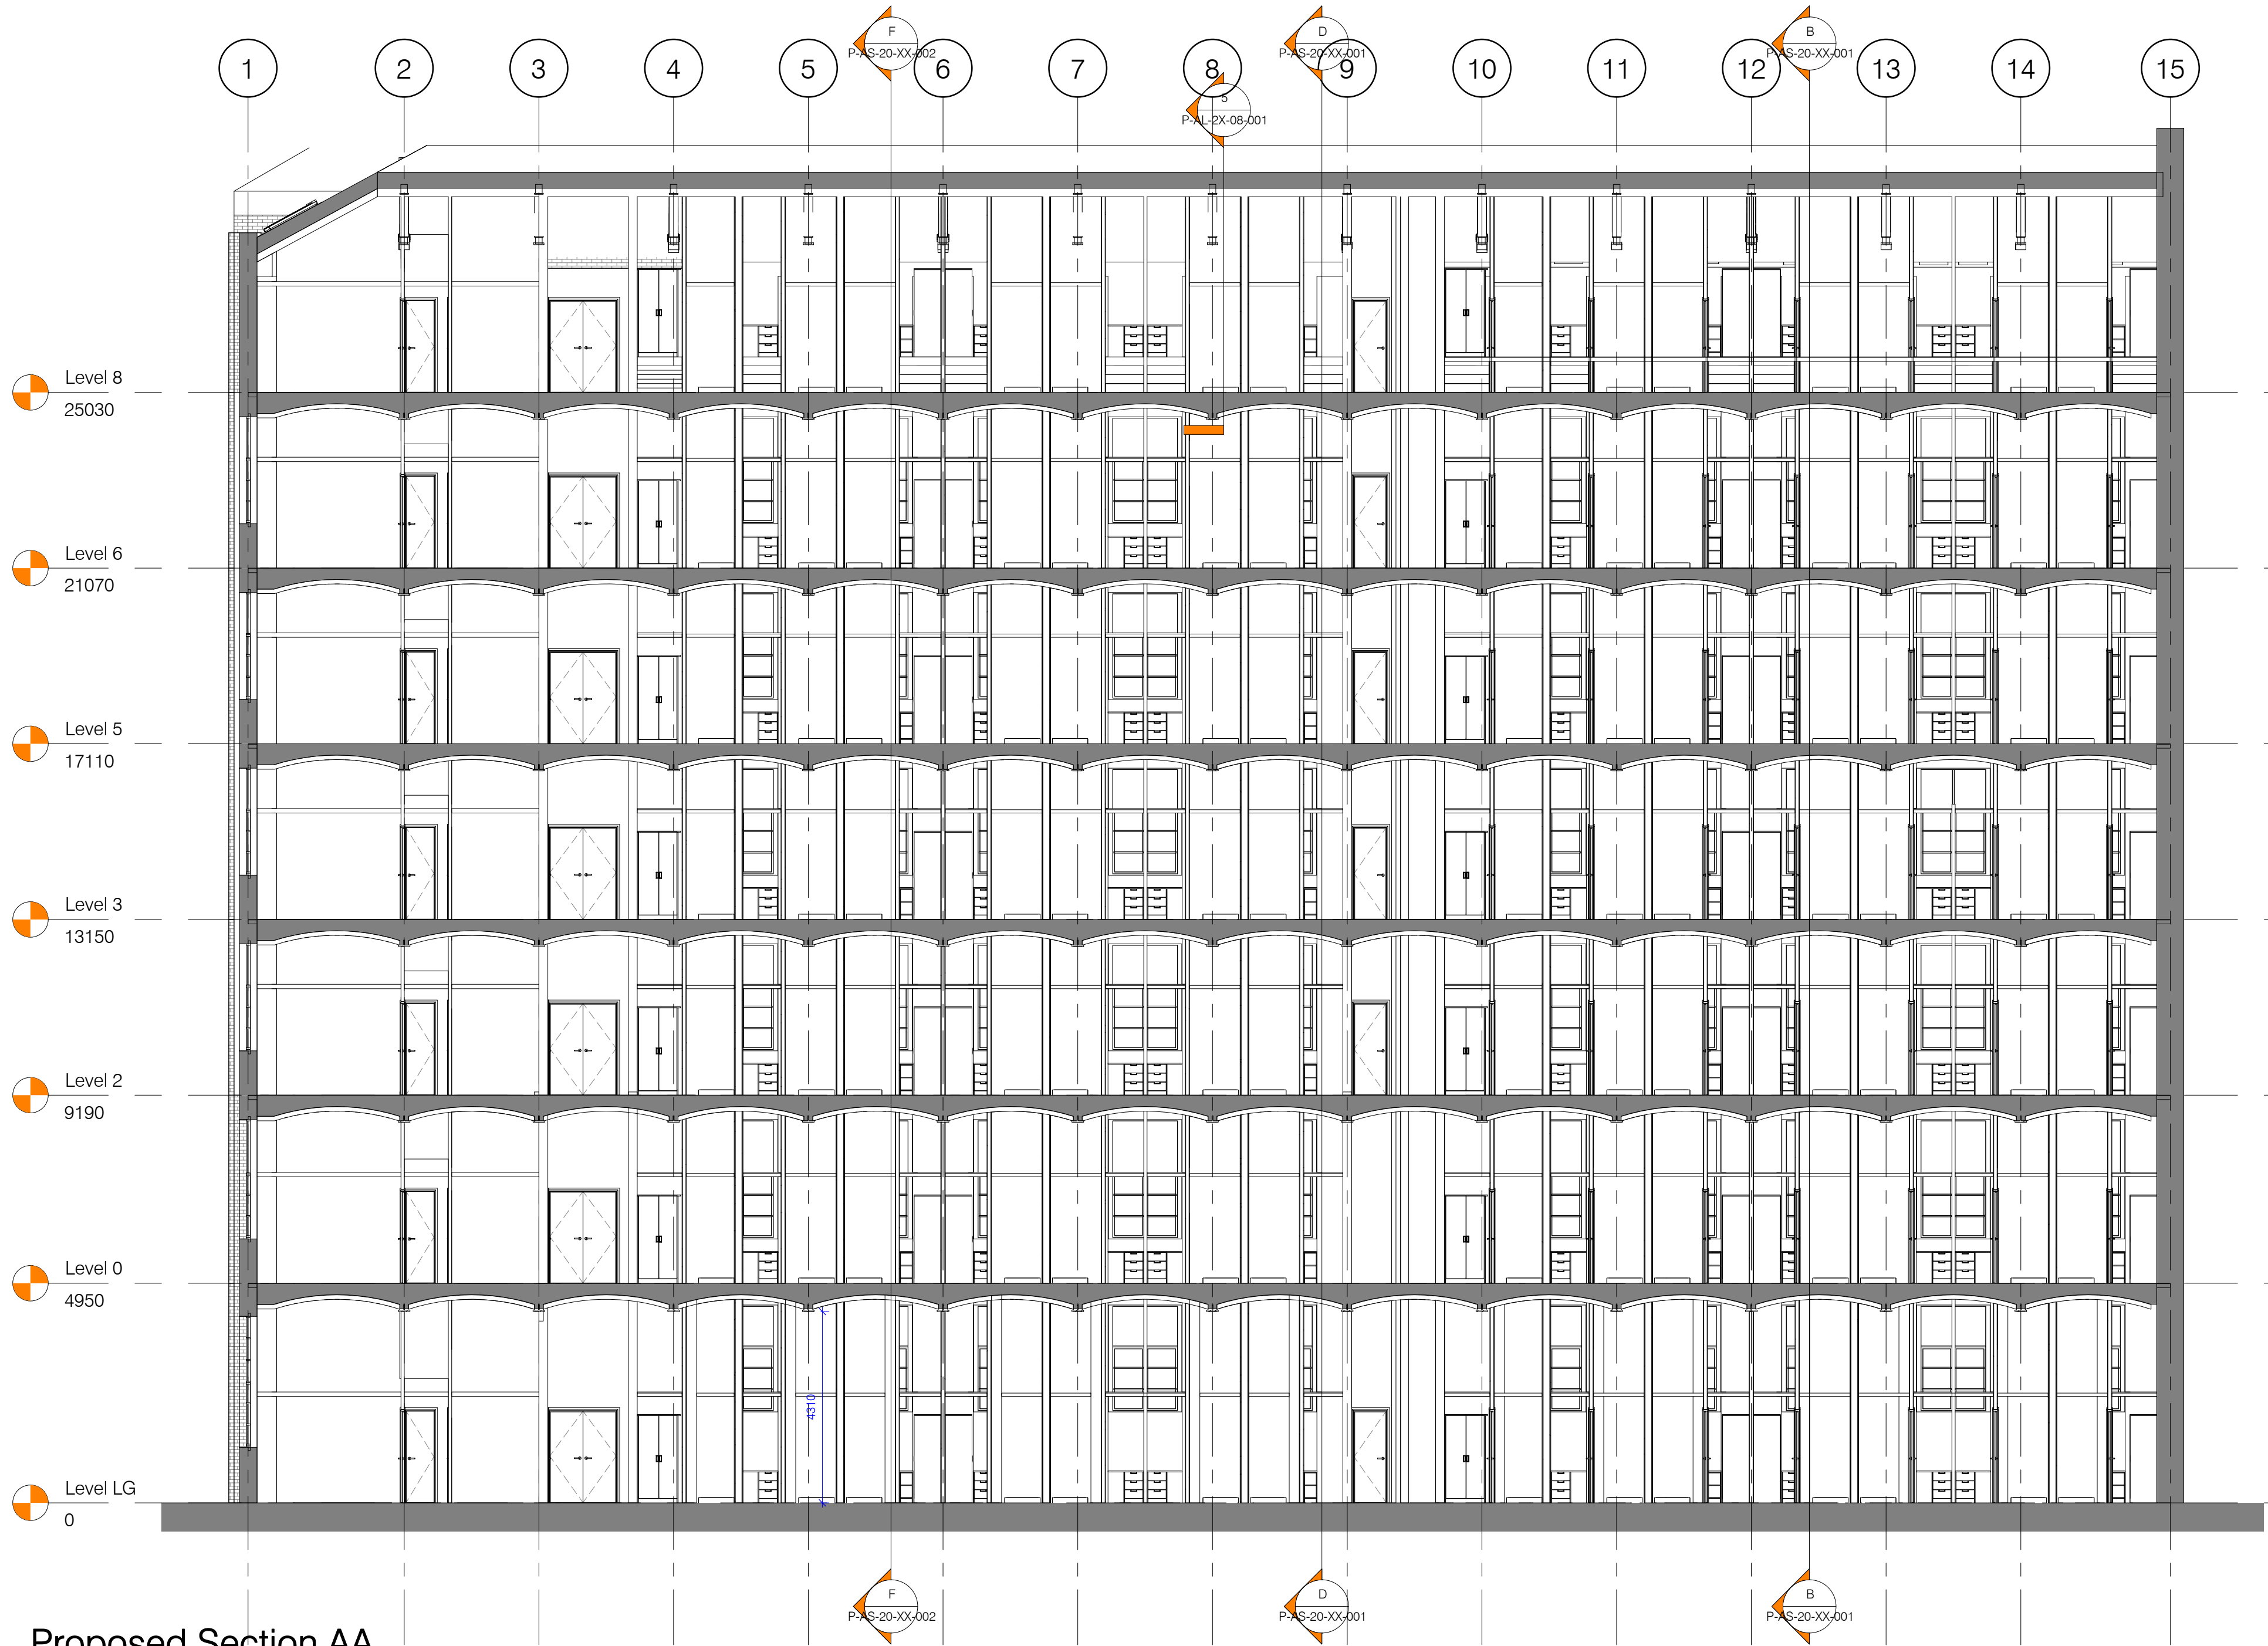

NOTE:
This set of drawings is detailed sufficiently to satisfy a Planning or Building Regulations submission. No liability is accepted for any loss or any sort of additional expense incurred consequent to any failure, real or alleged, of the drawings to meet the requirements of any body statutory or otherwise. The layout and specification of this drawing is a guide as to what may be required to satisfy a Planning or Building Regulations submission. This does not imply that this is the only acceptable way of achieving Planning or Building Regulations consent. No liability is accepted for loss or expense incurred consequent of any variation to the layout specification that may be required as a result of office or on-site conditions, availability of material custom and practice, the requirement of the Planning Officer, Building Control Inspector or Consultant Engineer. This set of drawings is protected by copyright of NS Architects Ltd. Do not scale from this drawing. All heights, levels, sizes and dimensions are to be checked on site before any purchase or construction is undertaken unless the drawings are issued within the description to do so.

Rev	Date	Details	Drawn	Checked
F	11/01/21	Amended to suit new proposed studio layouts	JM	BMc
E	06/10/20	Wall Positions amended in Studios, Level 8 Only	JM	BMc
D	06/10/20	Partial Existing Ceilings Removed from Bedrooms	JM	BMc
C	05/10/20	Studio Apartments added	JM	BMc
B	31/07/20	Amendments to planning requirements	JM	BMc
A	22/04/20	Tender Amendments	JM	BMc

Issued for		Project No.	
PLANNING		0192	
Project/Client:		Drawn By:	
MSV Dwell Student Living		P-AS-20-XX-001	
Cambridge Street		Rev:	
Manchester		F	
M1 5SX		Scale:	
		As indicated @A0	
Drawing:		Drawn By:	
Proposed Sections AA-DD		Date:	
		MAR 2020	
		Checked By:	
		Date:	
		MAR 2020	



NS Architects LTD, Studio 6, 2nd Floor, City Building,
21 Old Hall Street, Liverpool L3 9BS

E: info@nsarchitects.org W: www.nsarchitects.org
T: 0151 709 1211

Contractors must work only to layout dimensions which are to be checked on site.
© NS ARCHITECTS LTD 2020