




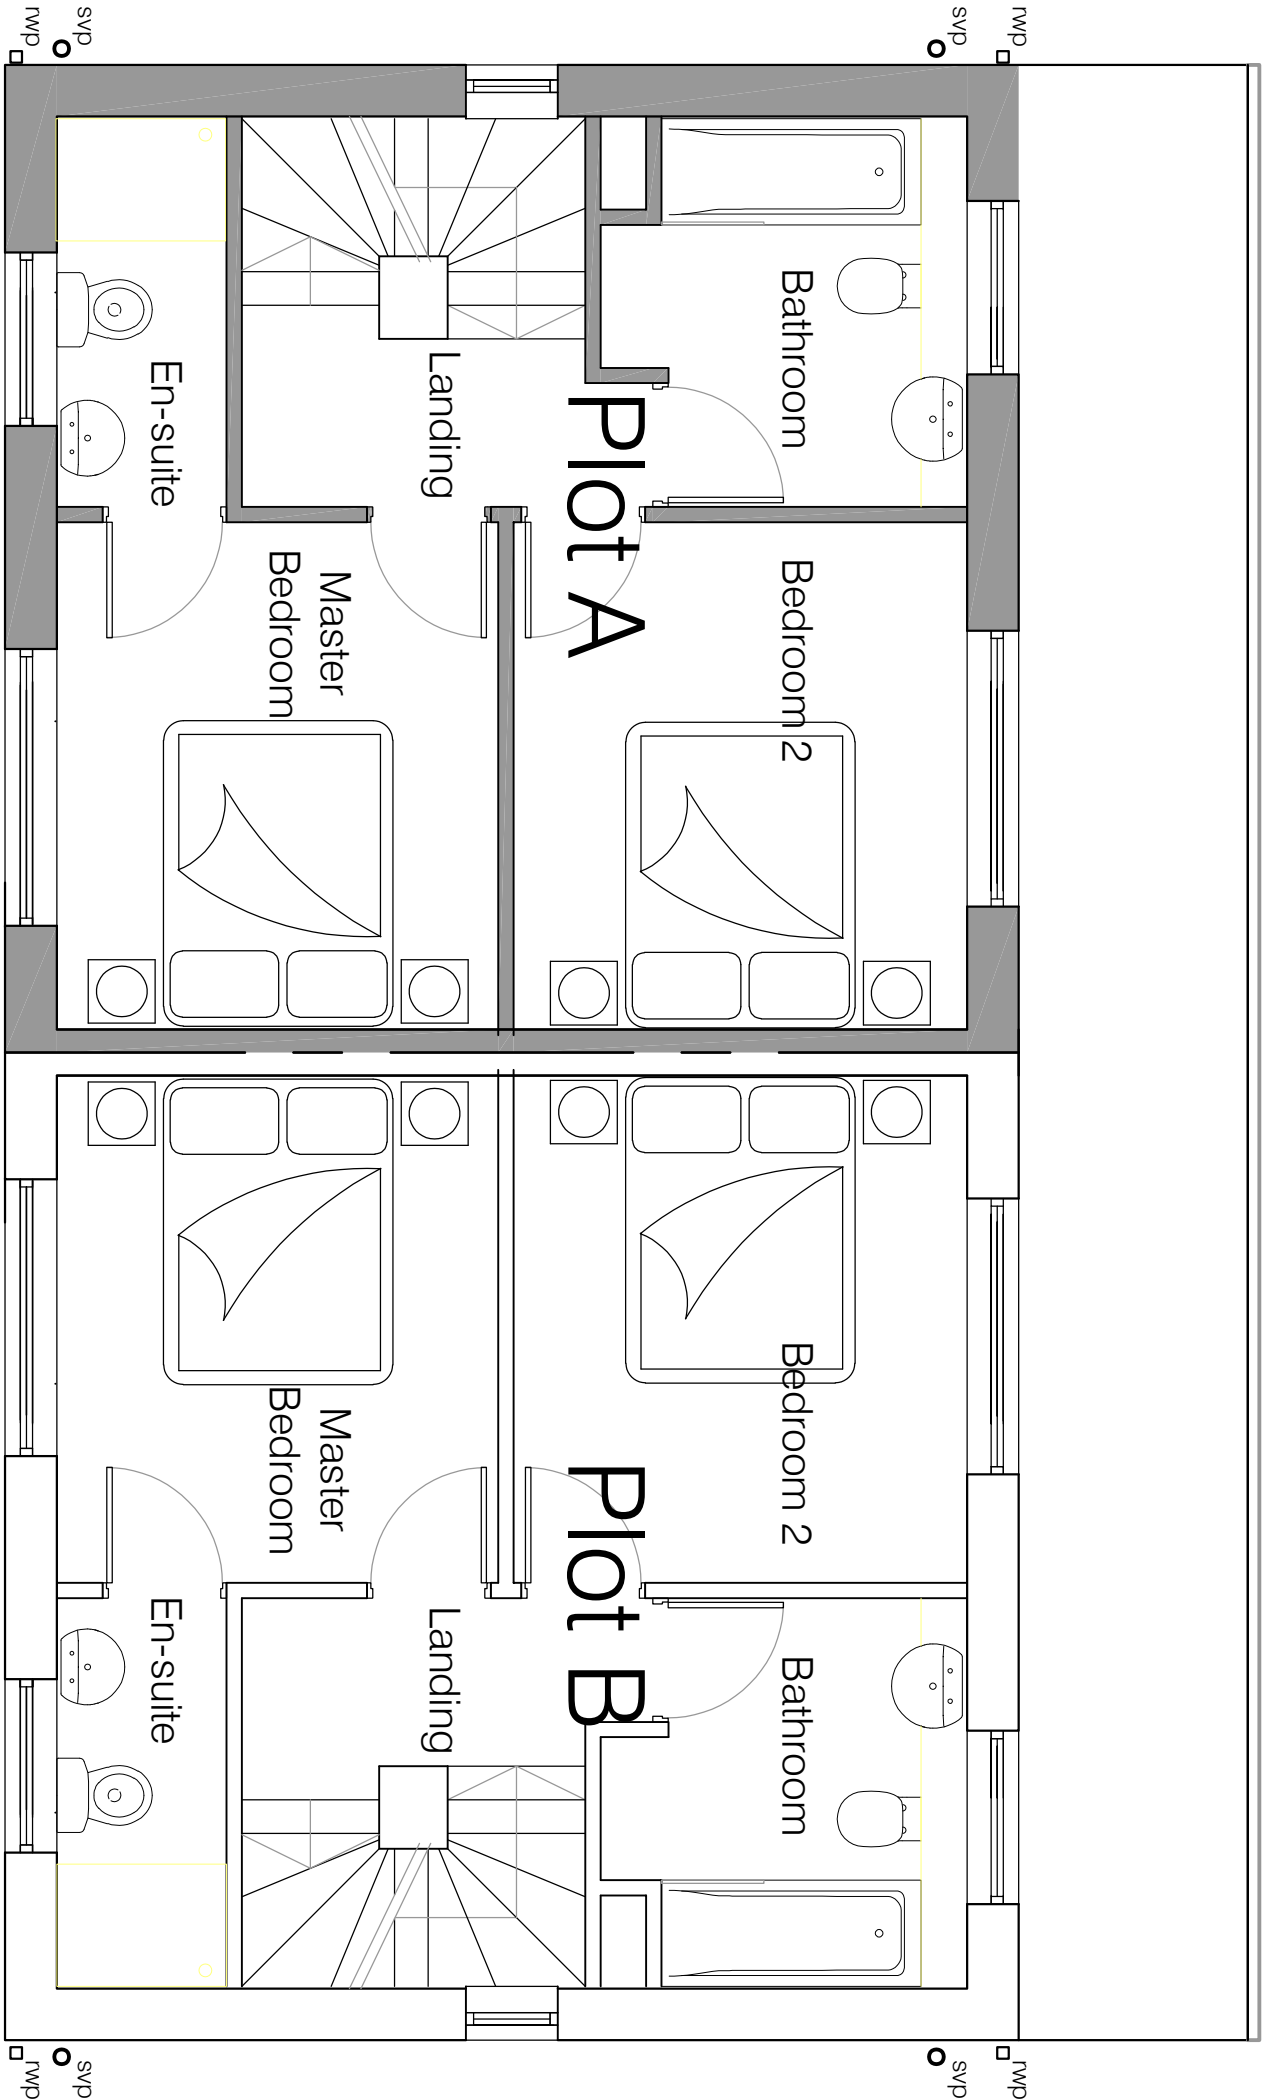


First Floor
35.8m2 G.I.A (385 sq ft)

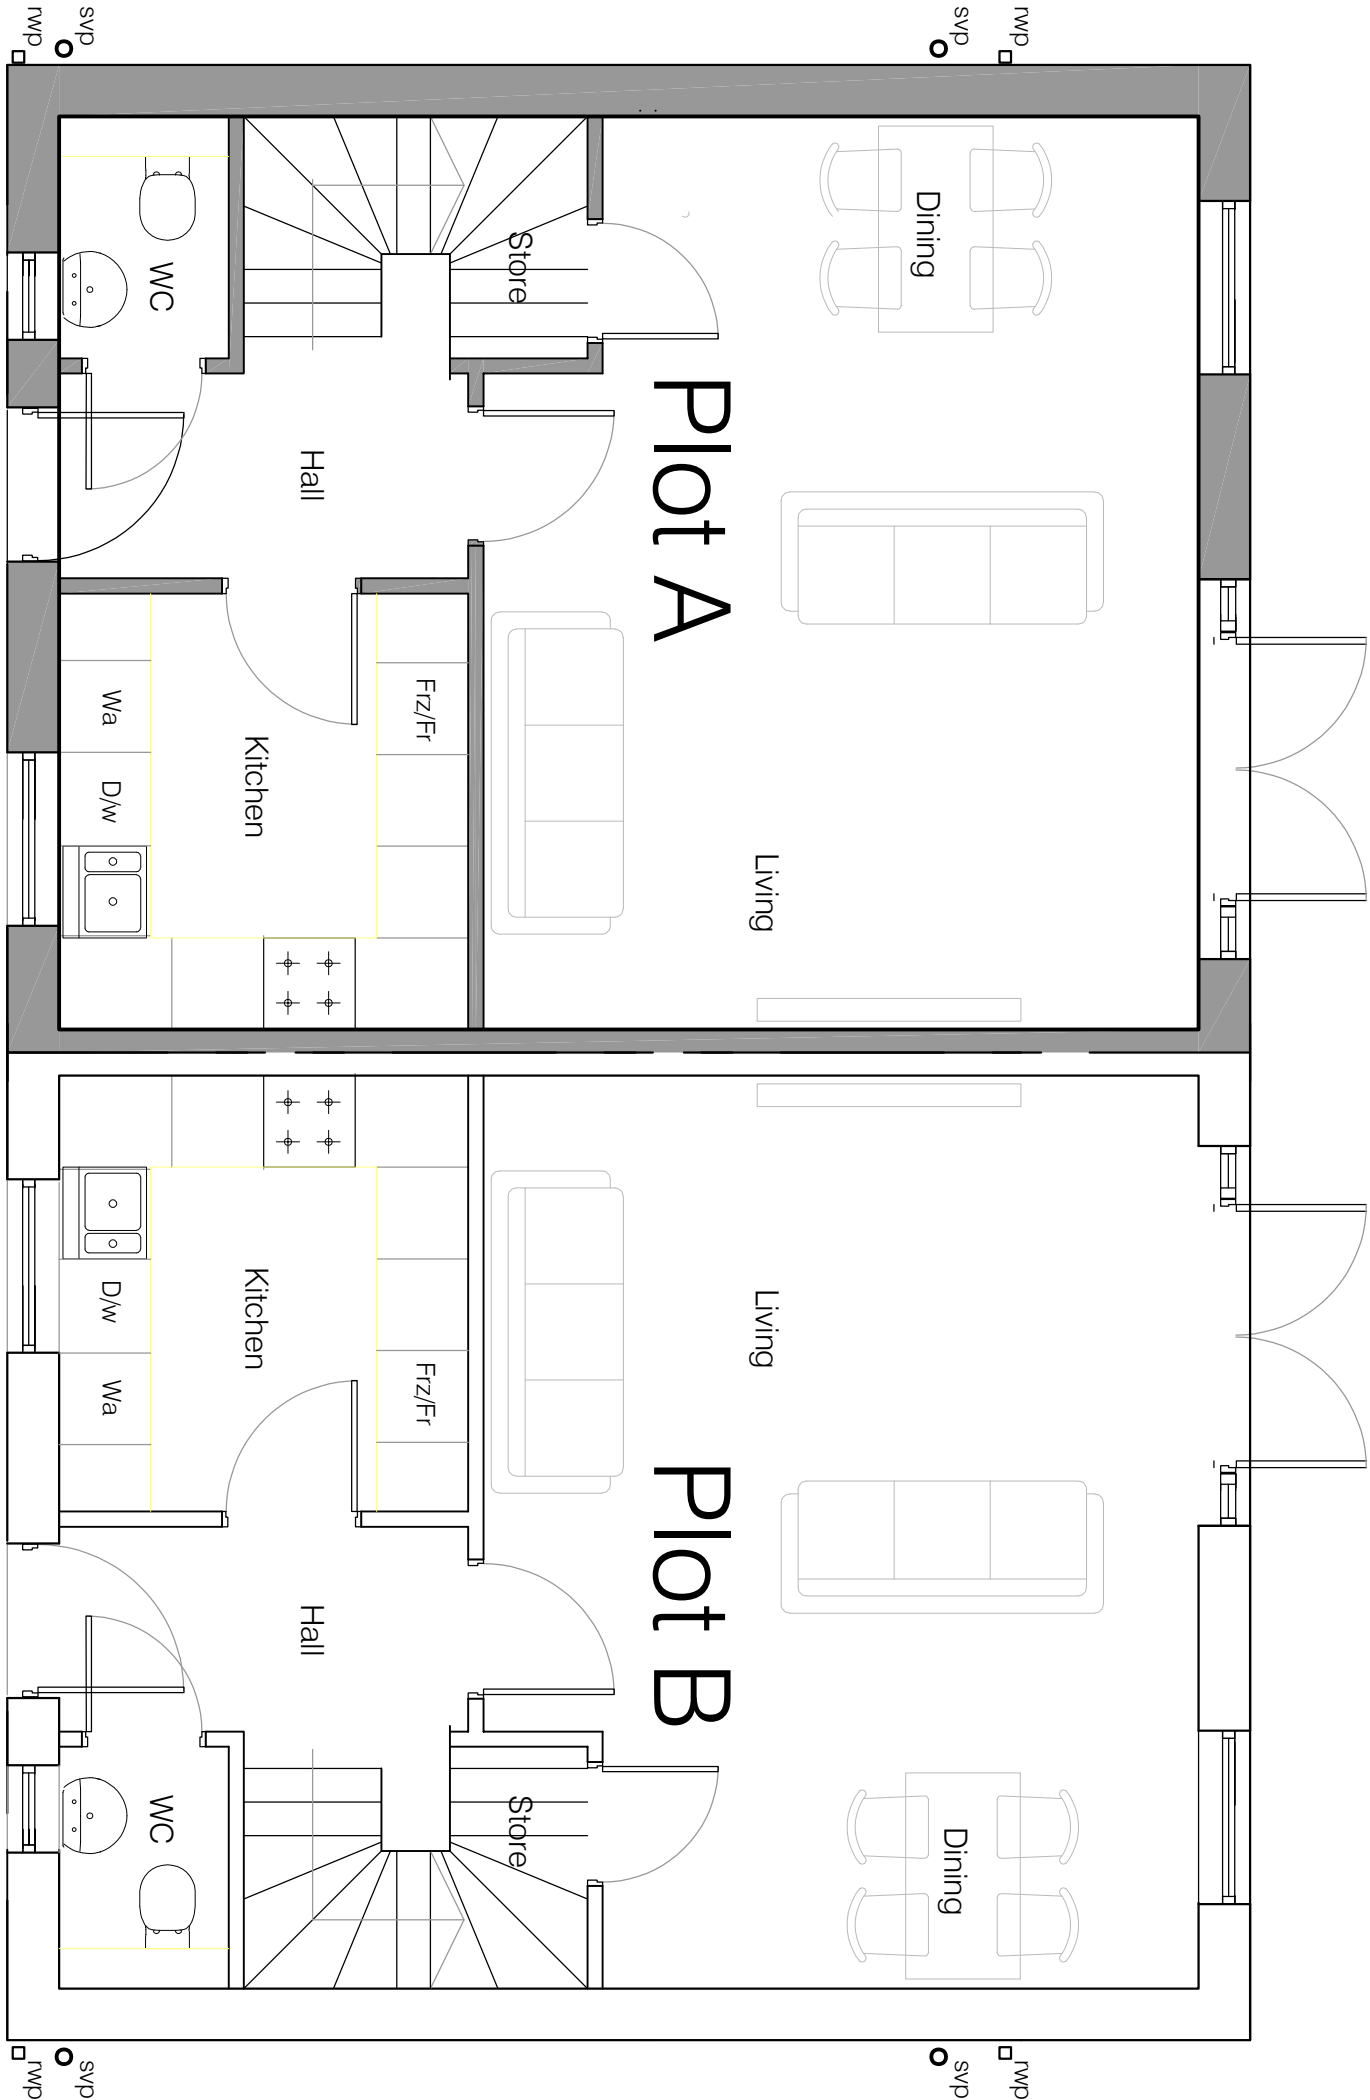

Ground Floor
44.5m2 G.I.A (478 sq ft)

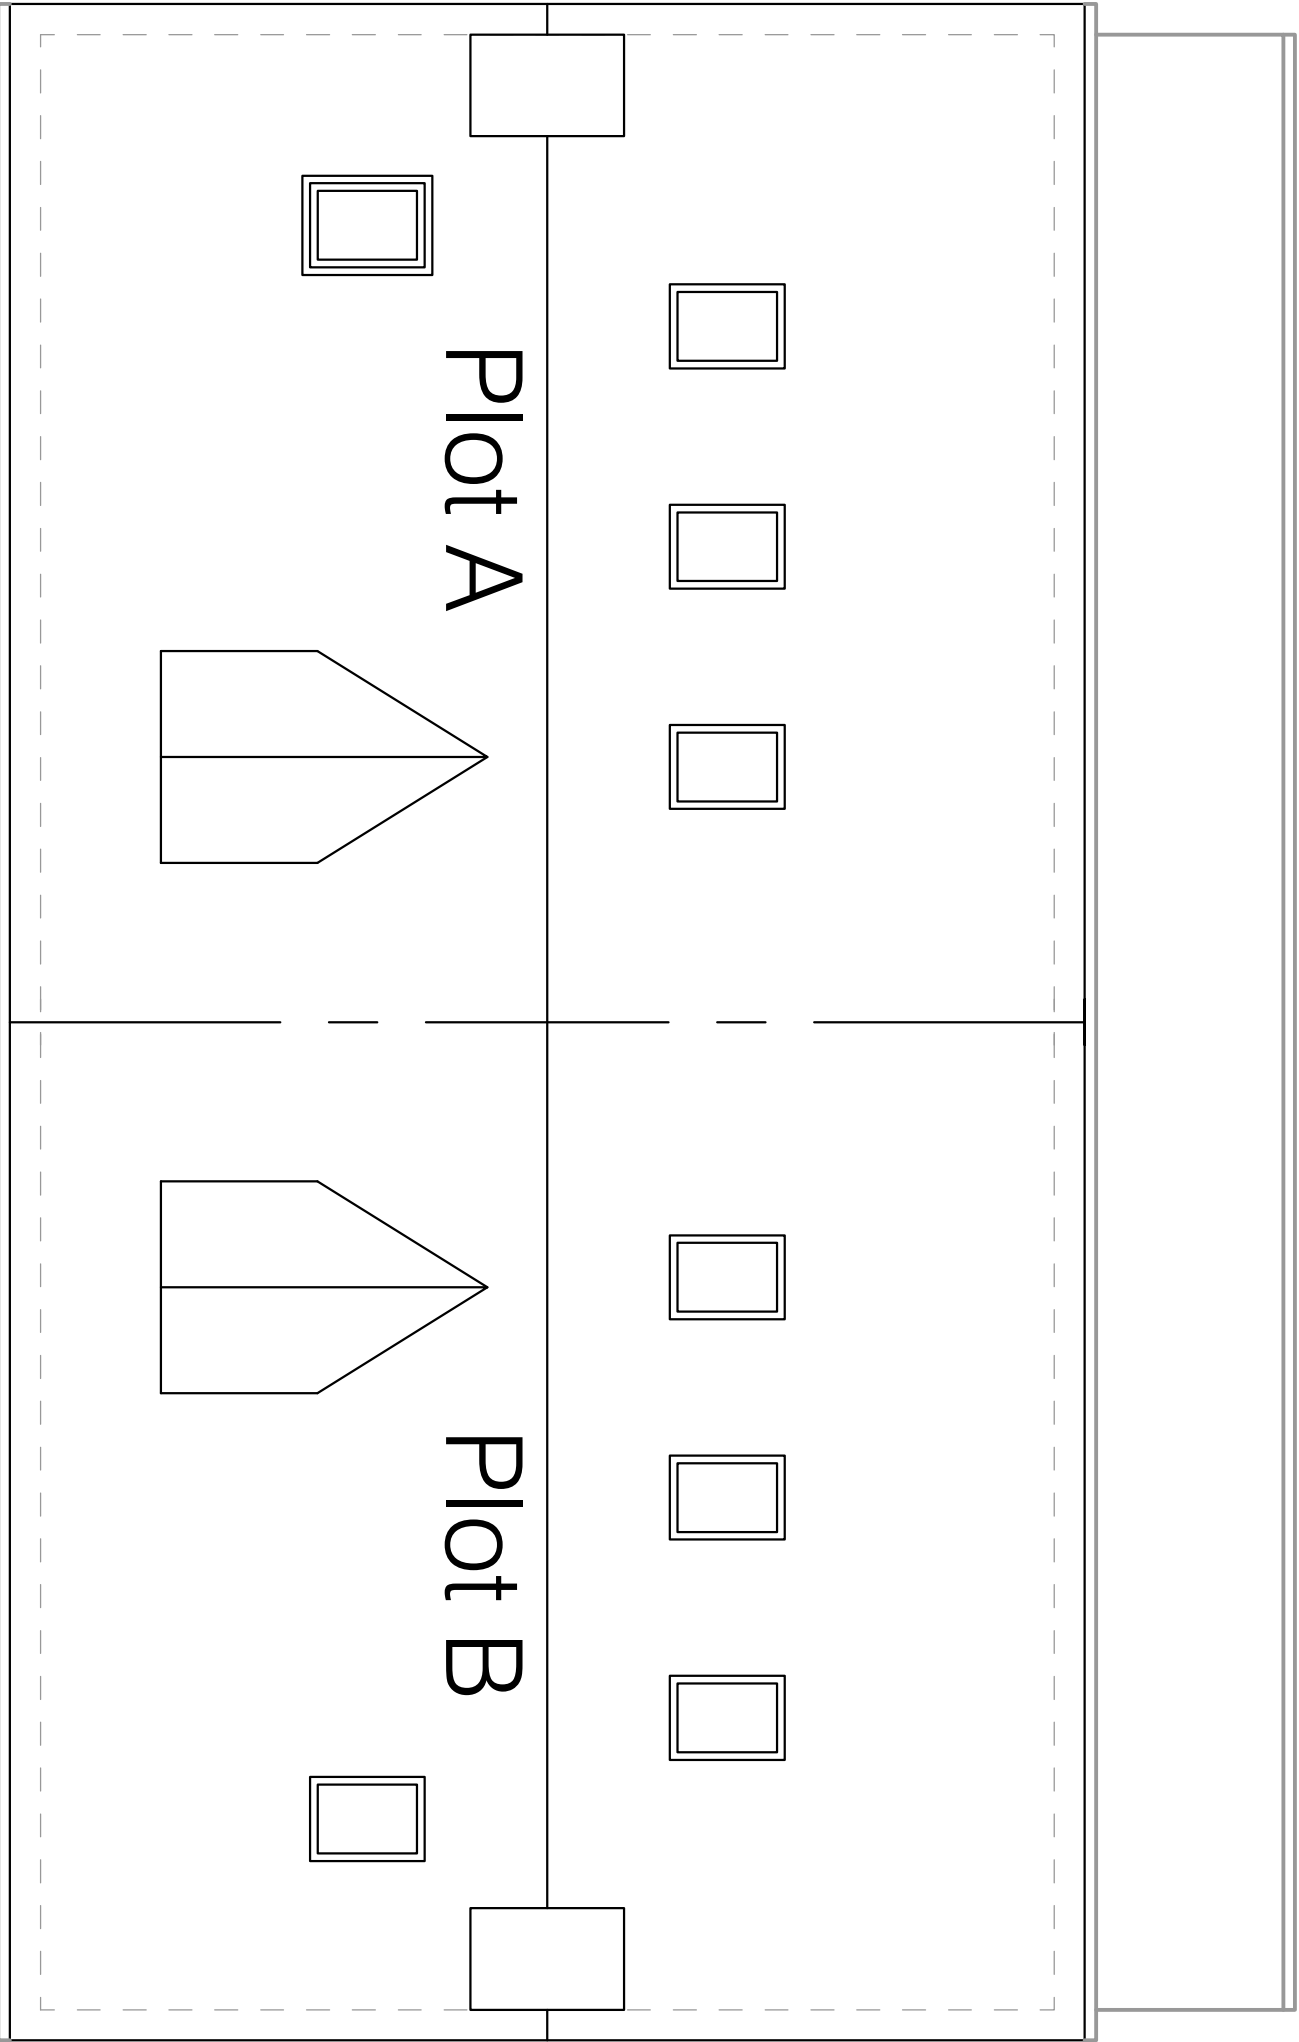

Roof plan

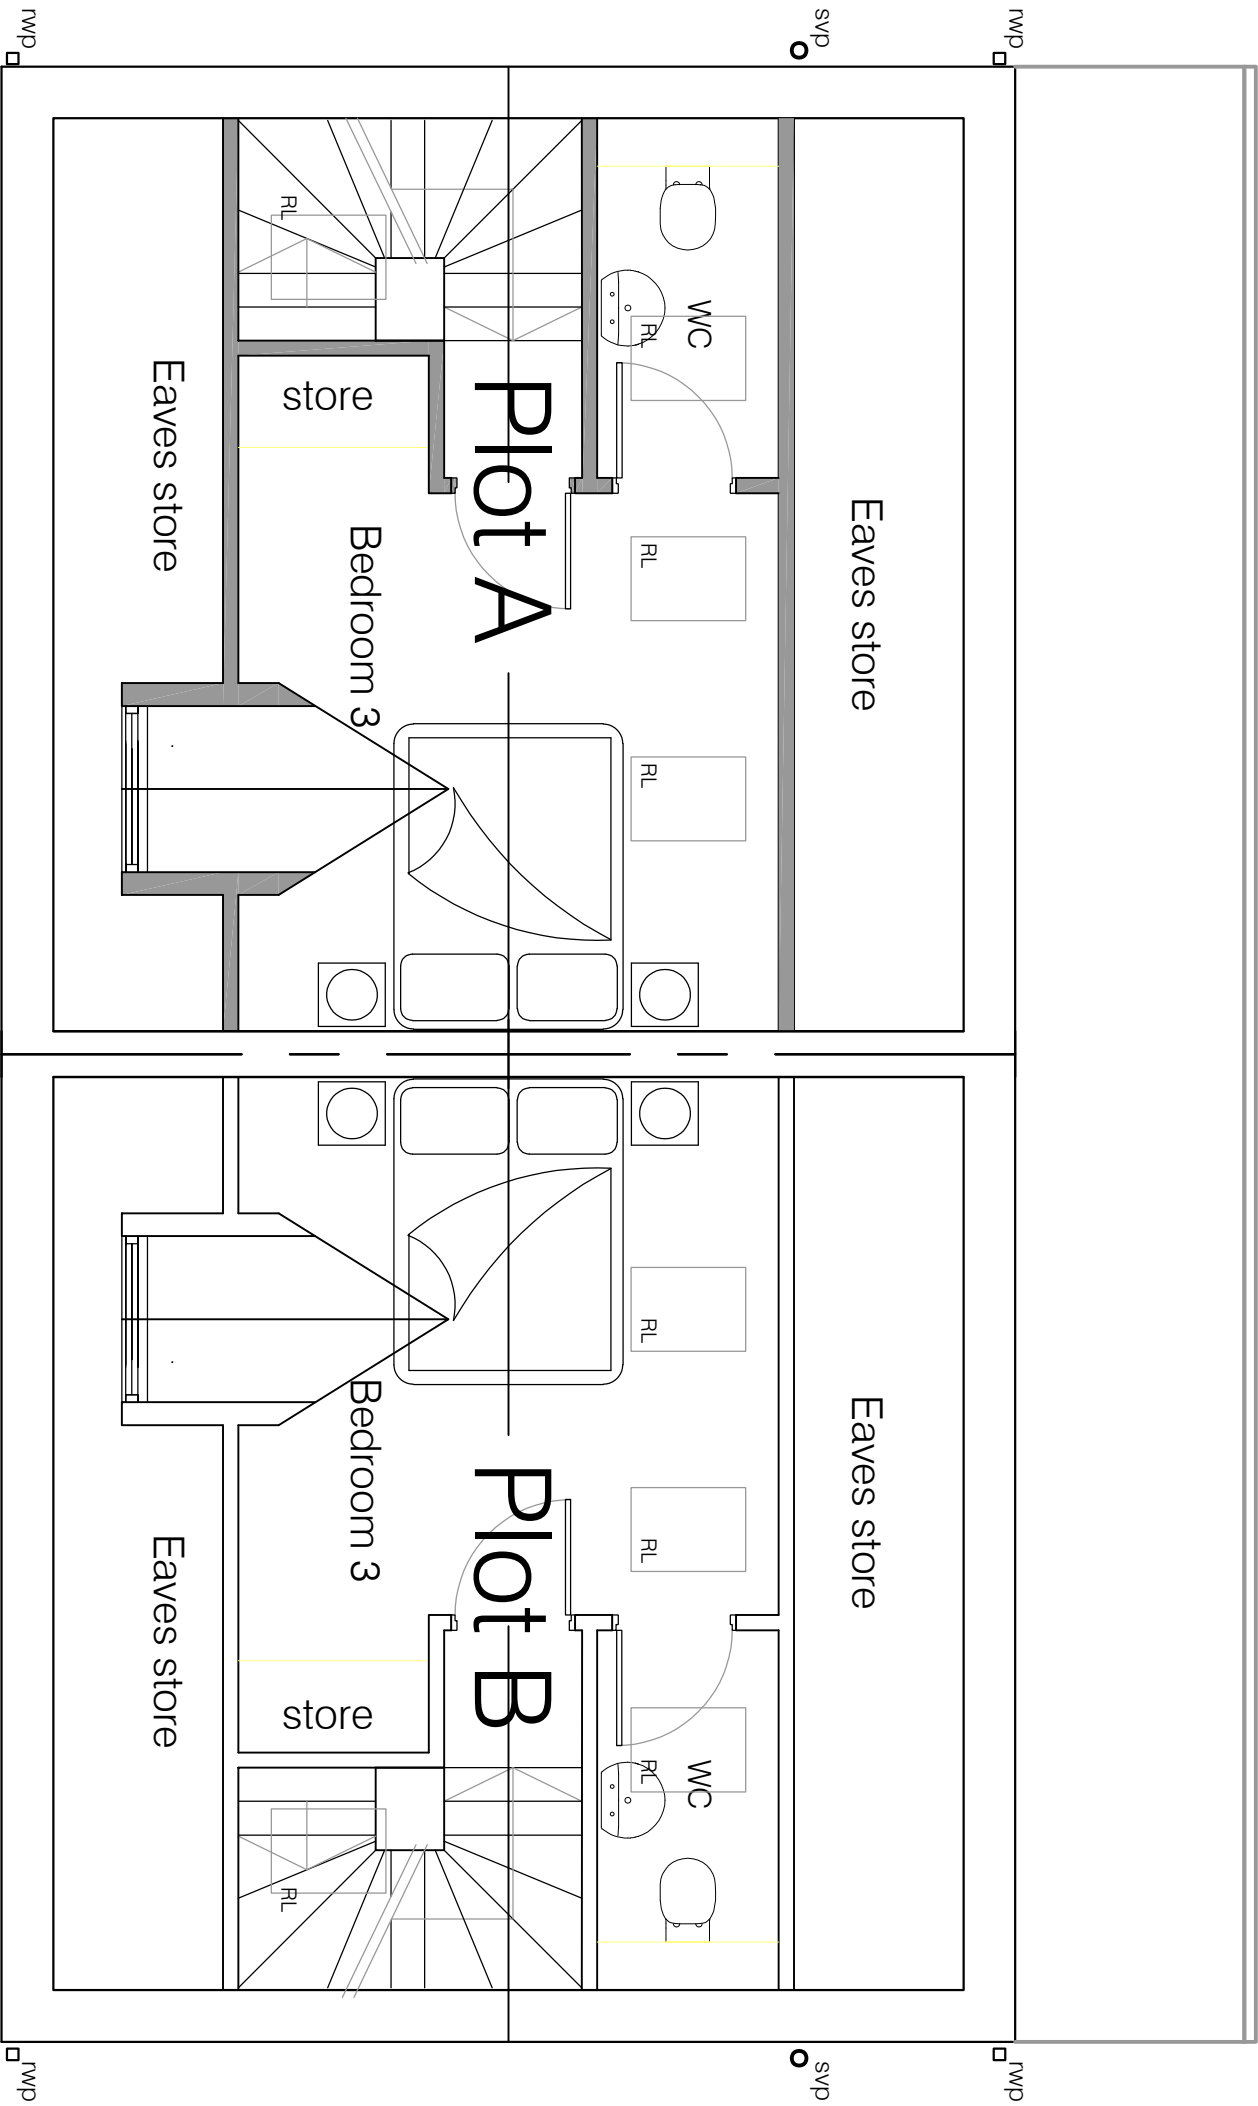

Second Floor
21.2m2 G.I.A (228 sq ft)

Revision	Date	Revision note	Notes