


This drawing, the works, and concepts depicted are copyright and may not be reproduced or made use of, either directly or indirectly, without the express written consent of the Architect. Do not scale from this drawing. All heights, levels, sizes, and dimensions are to be checked on site before any work is put in hand. COPYRIGHT OF THIS DRAWING BELONGS SOLELY TO NS ARCHITECTS LTD.

Hazard Identification			
#	Hazard	Date	
	Cave to be taken when working at high level on the ceiling and pointing of members of the ceiling. Hanging Hazard	03.09.20	
	Work on collapse: Working on ceiling of existing roof and repairs of structural beam could lead to collapse.	03.09.20	
	Structural Hazard: Working on ceiling of existing roof during works to attached brick could lead to avoid dust and perforation.	03.09.20	
	Cave to be taken when forming new holes in structural steel. Risk of potential collapse.	03.09.20	
	Working at height: Work to be taken when installing new strings and equipment on existing roof.	03.09.20	
	Protection from falling required upon opening up stair case.	03.09.20	
	Protection from falling required when installing new mechanical ventilation.	03.09.20	
	Risk of dust and collapse: Before installation of new columns and beams care must be taken to avoid structural damage to existing roof.	03.09.20	
	Precaution from falling required during installation of new roof.	03.09.20	
H111	Demolition works: Care to be taken during demolition of existing roof to avoid collapse of roof structure. Care of existing works and structural elements to be maintained as needed.	03.09.20	
	Site Access: Potential risk to workers and pedestrians travelling in and out of site. To be monitored by safety personnel.	03.09.20	
	Lift Access: Care to be taken when using lift to transport materials between floors. Maximum weight capacity of lift must be observed. Lift must be used in accordance with permit to lift and must be used by worker on designated floor.	03.09.20	
	Storage and use: Steps to be taken in order of collection of all material to maintain method to be monitored by materials or equipment to be left off site.	03.09.20	
	Emergency exit: Doors were to be blocked by materials or equipment in case of fire. Door to be maintained at all	03.09.20	

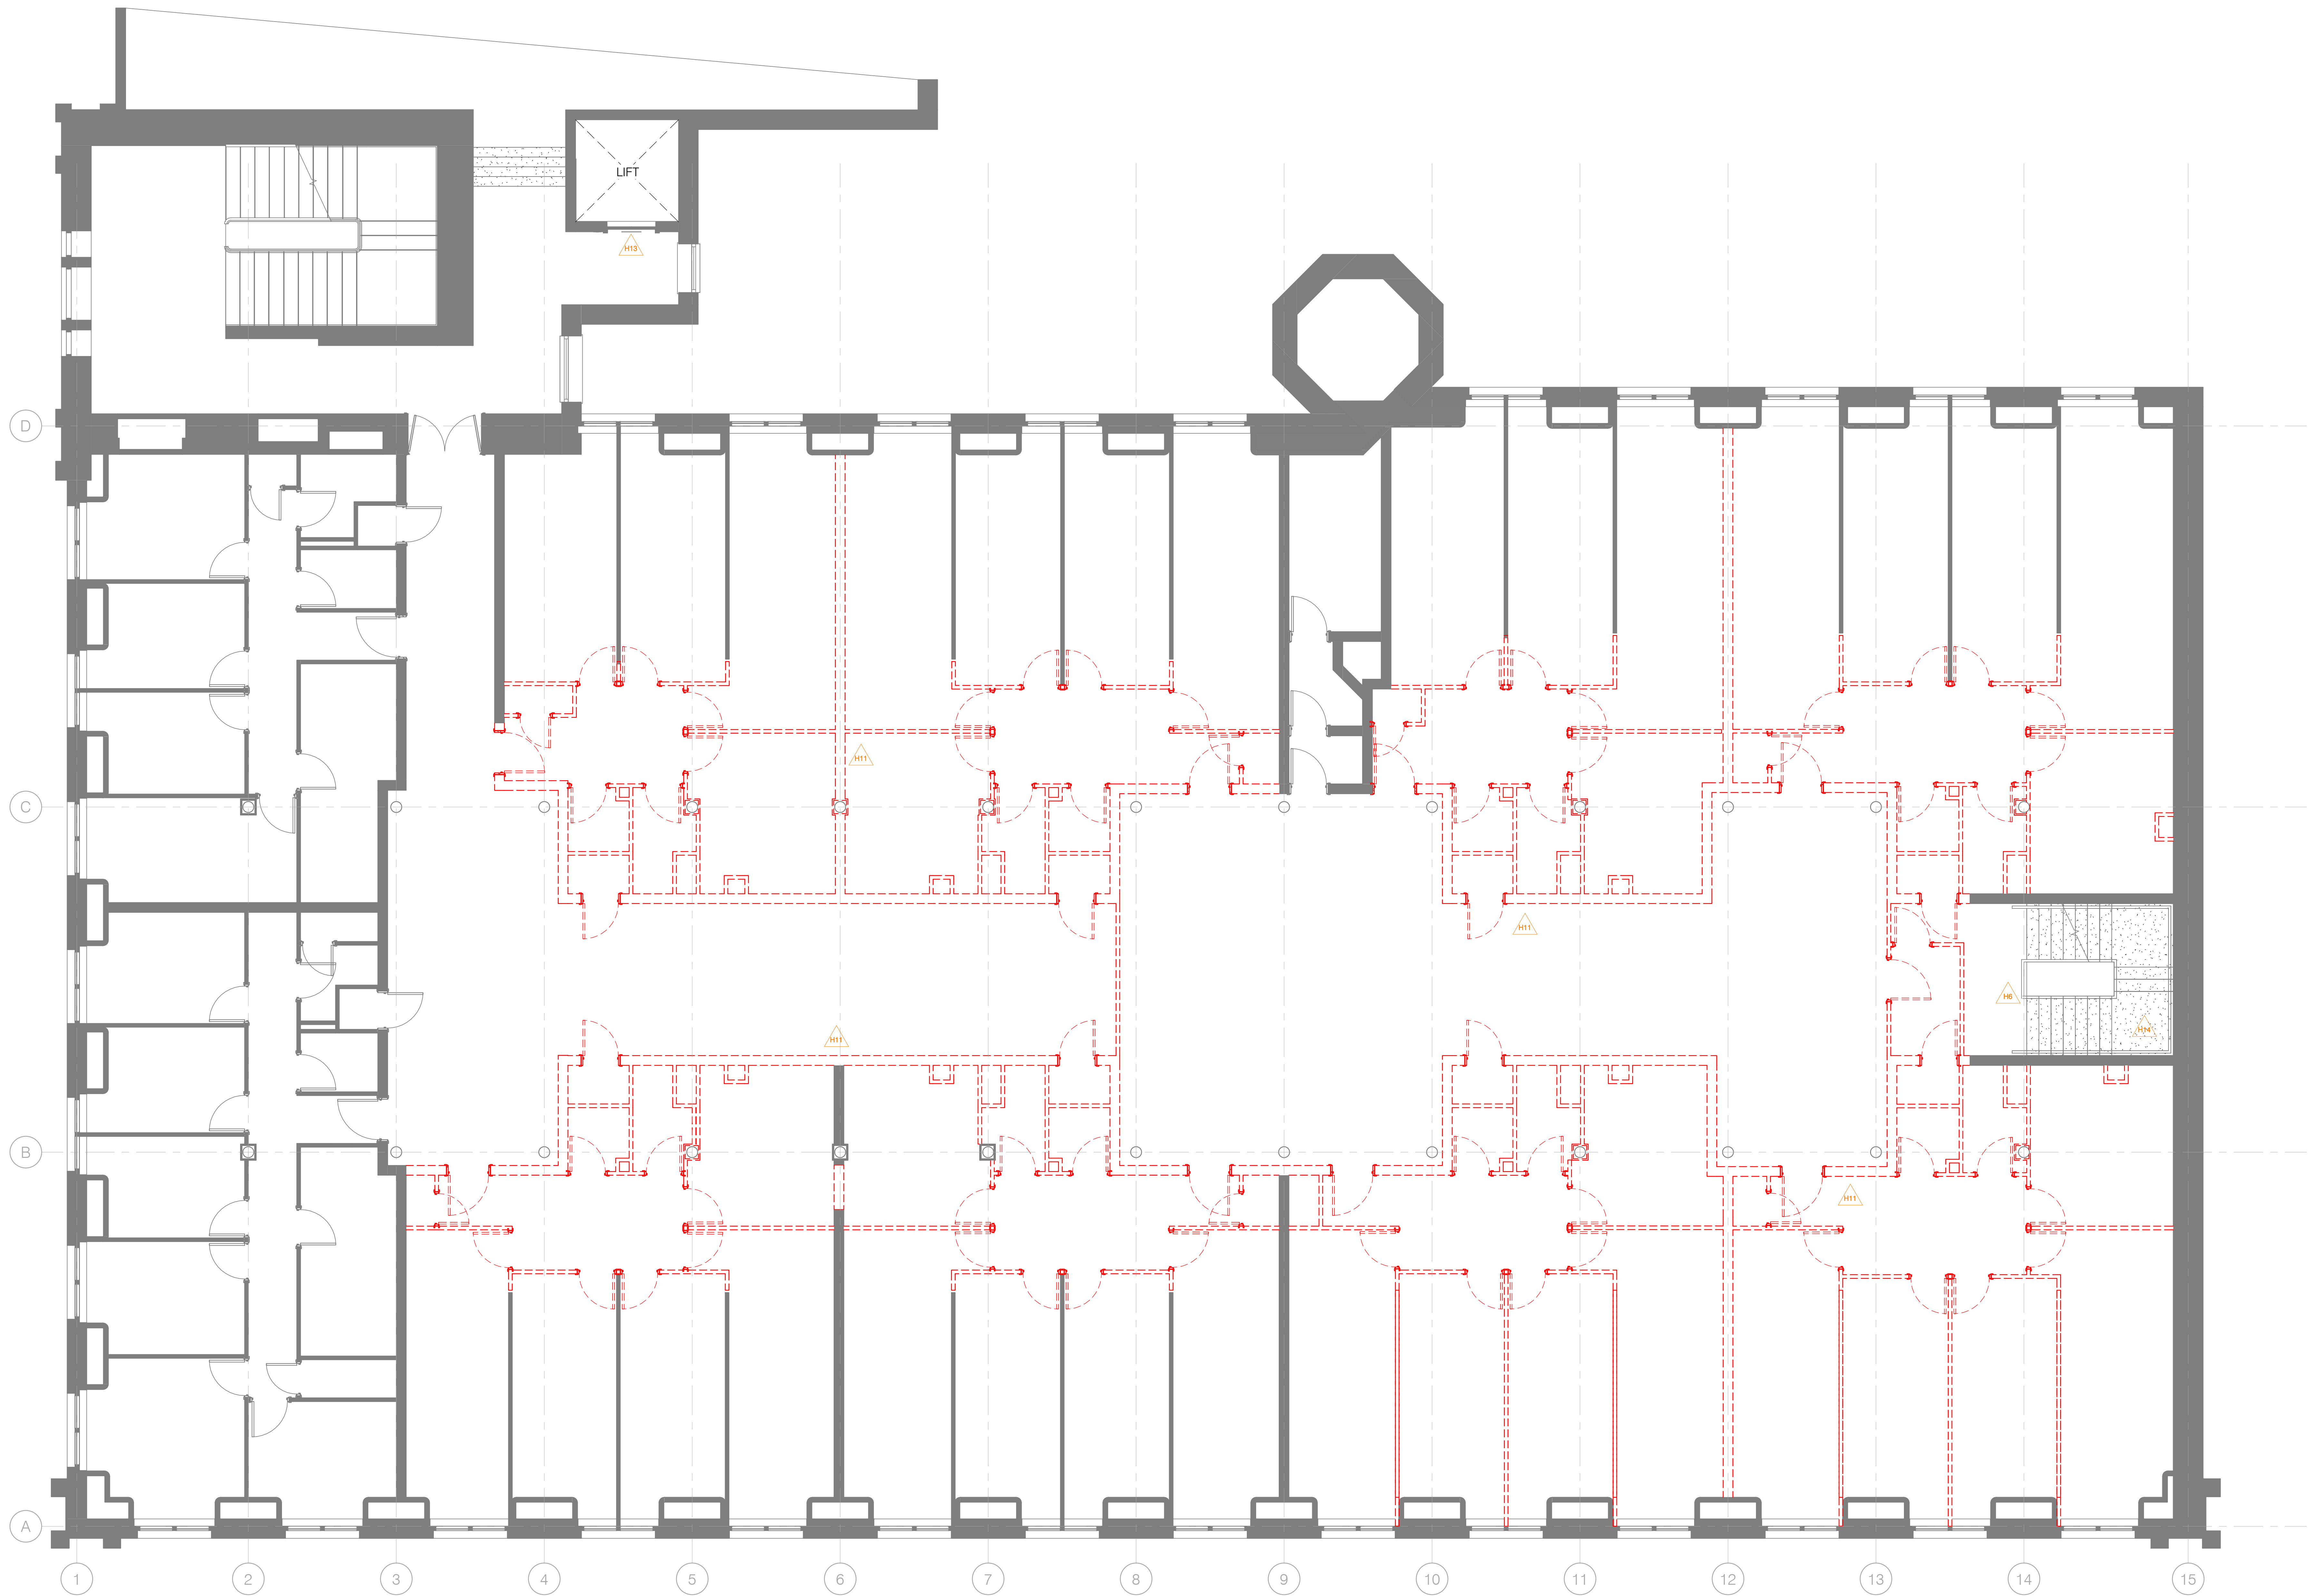

NOTE:

This set of drawings is detailed sufficiently to satisfy a Planning or Building Regulations submission. No liability is accepted for any loss or any sort of additional expense incurred consequent to any failure, real or alleged, of the drawings to be used in any way other than for the purpose for which the layout and specification of this drawing is a guide as to what may be required to satisfy a Planning or Building Regulations submission. This does not imply that this is the only acceptable way of achieving Planning or Building Regulations approval. The drawings are issued as a guide only. No liability is accepted for any variation to the layout specification that may be required as a result of off-site or onsite conditions, availability of material custom and practice, the requirement of the Planning Officer, Building Control Inspector, or Consultant Engineer. This set of drawings is protected by copyright of NS Ltd. No part of this drawing may be reproduced, stored in a retrieval system, or dimensions are to be checked on site before any purchase or construction is undertaken unless the drawings is issued within the description to do so.

A	11/01/21	Amended to suit new proposed studio layouts	JM	BMC
Rev	Date	Details	Drawing	Checkered

Issued for:
PLANNING

Project/Client:	MSV Dwell Student Living Cambridge Street Manchester M1 5SX	
Project No:	0192	
Dwg No:	P-AL-10-05-001	
Rev:	A	
Drawing:	Scale: 1 : 50 @ A0	
Level 5 Demolition Plan	Drawn By: JMM	Date: MAR 2020
	Checked By: BMc	Date: MAR 2020



NS Architects LTD, Studio 6, 2nd Floor, City Building,
21 Old Hall Street, Liverpool L3 9BS

T: 0151 709 1211
E: info@nsarchitects.org W: www.nsarchitects.org

Demolition Level 5 GA
1 : 50