


OUTSIDE VIEW  
DOOR TO OPEN  
INWARDS

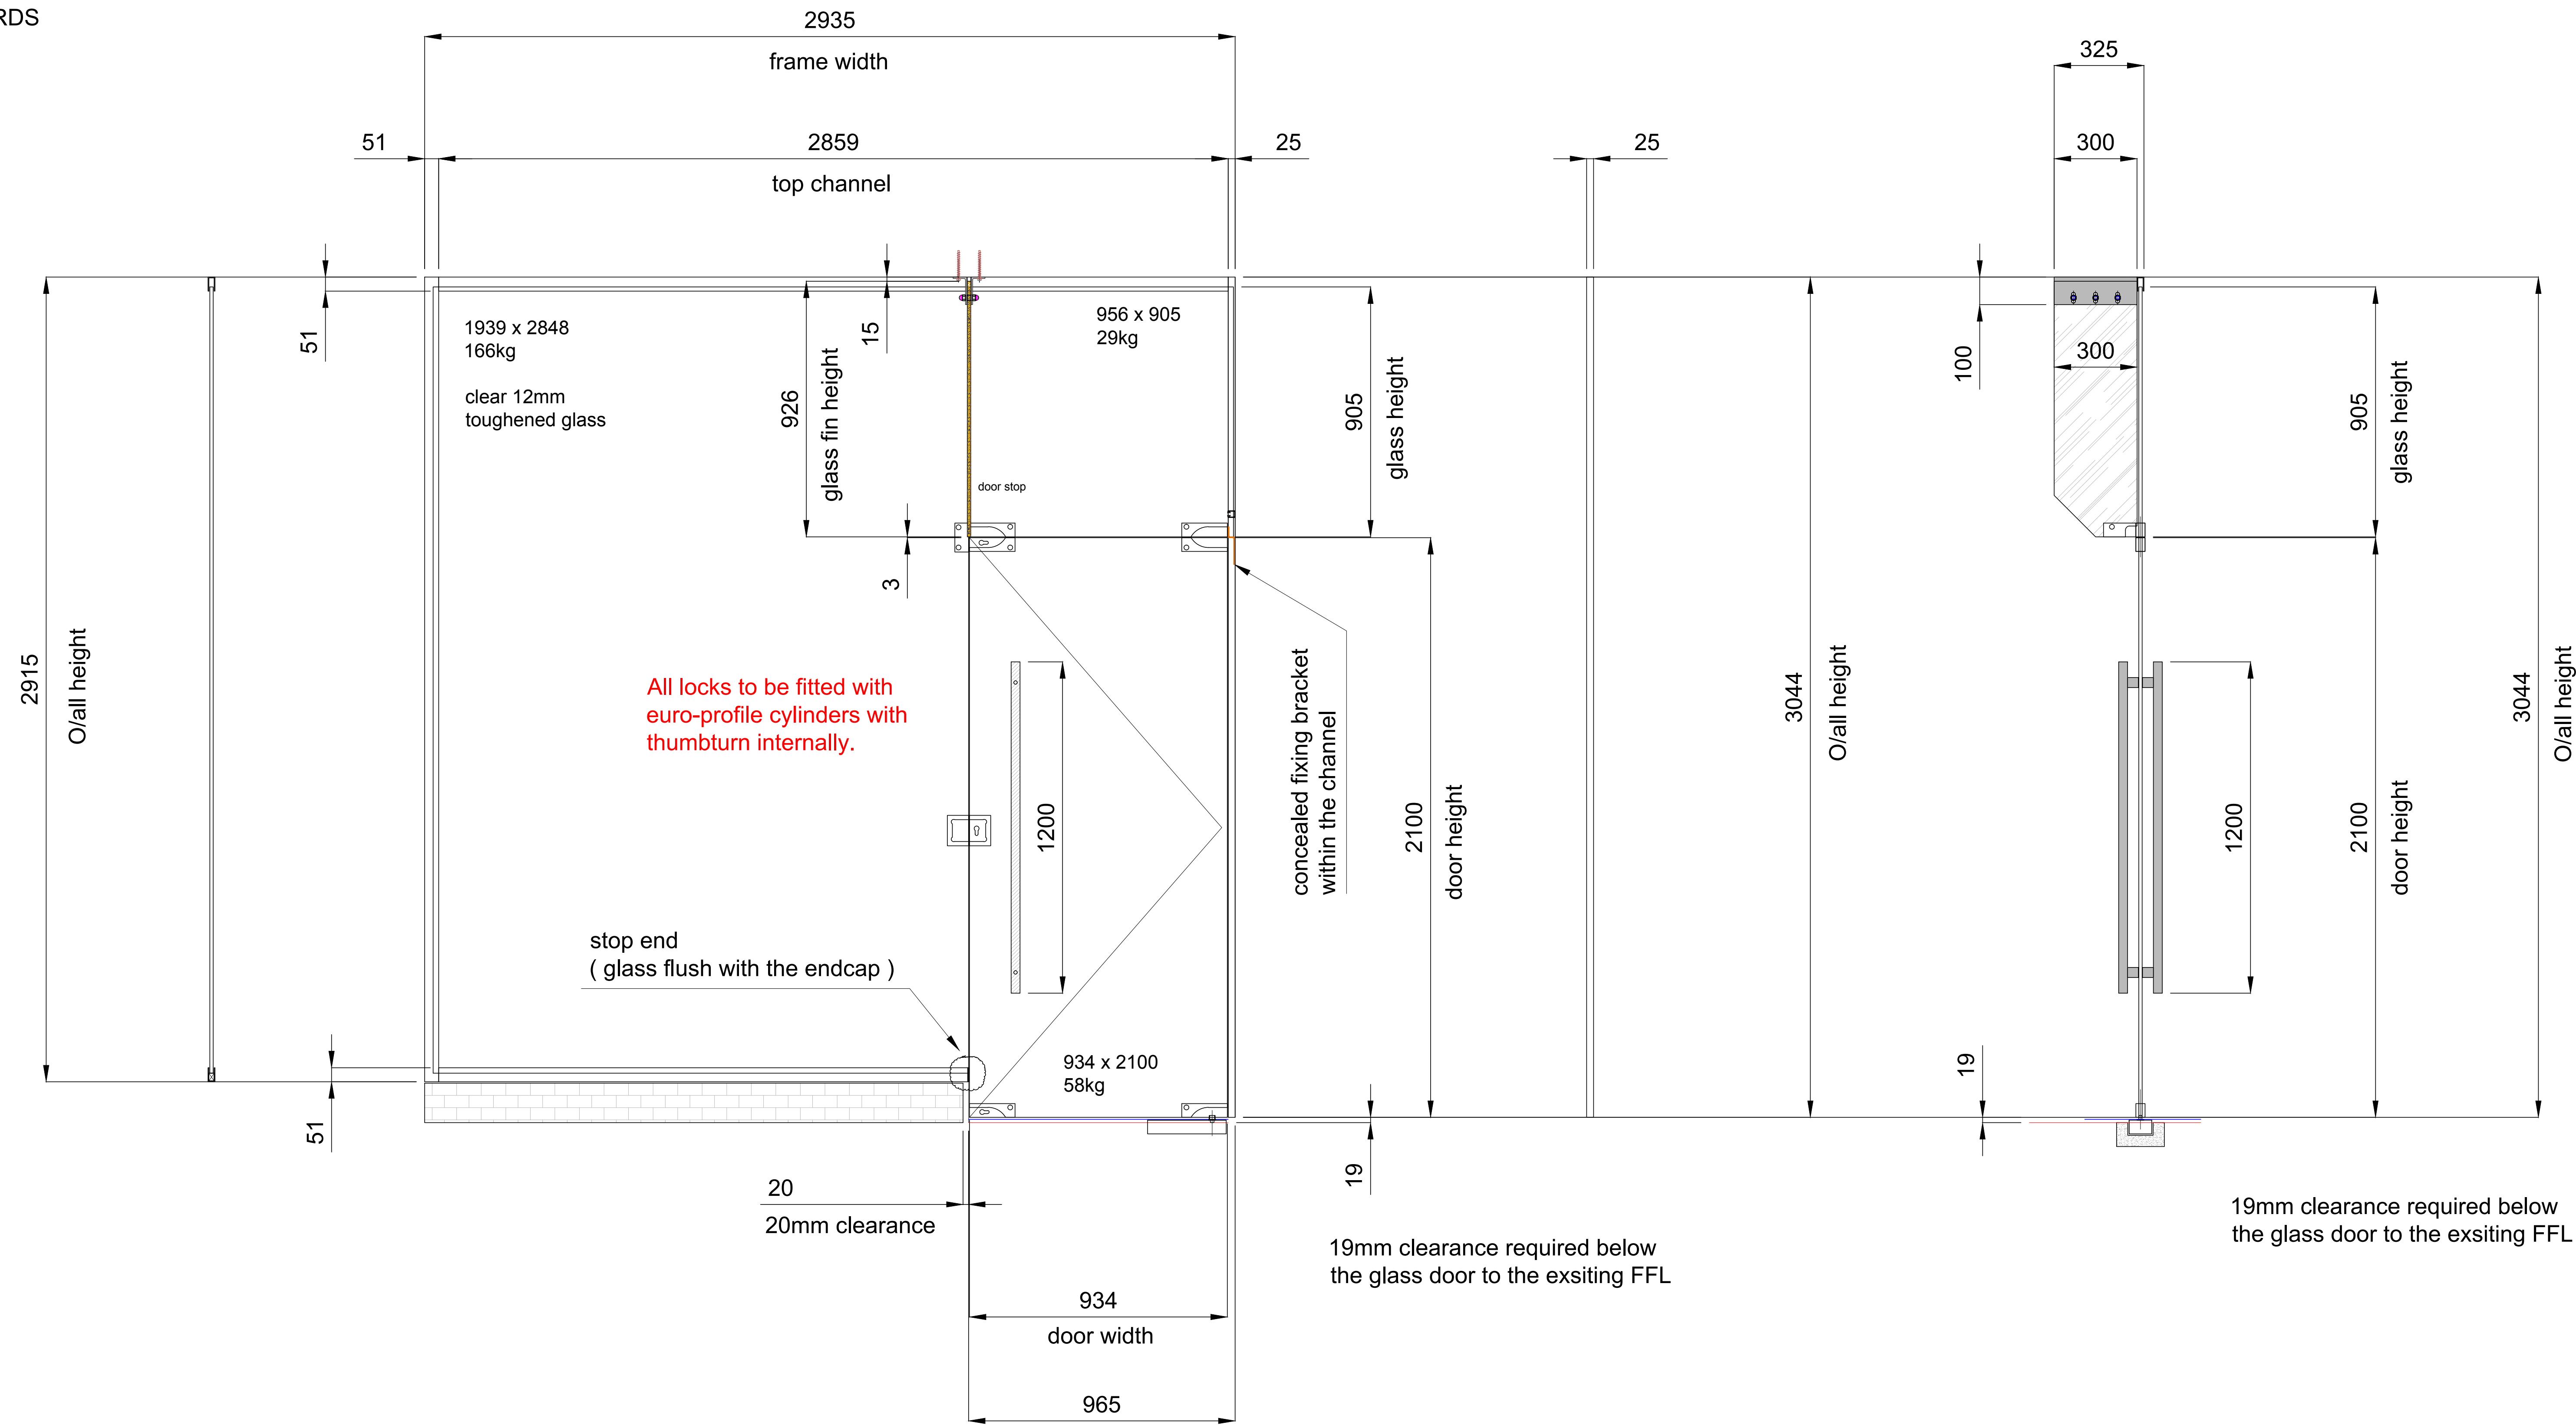

1no. glass shopfront entrance frame manufactured from 25x51mm channel, with 1no. single door, 1no. side light and 1no top light.

25 x 25mm channel with clipping plate on the door way. ( door height )

Door will be manufactured from 12mm toughened safety glass, complete with corner patch fittings to the top, bottom corner patch with lock, door stop, 1200mm SSS pull handles, 1no. centre patch lock, 1no. top lock, all keyed alike.





1no. 12mm toughened glass partial fin above the door, 300mm wide, securely fixed into the ceiling with 50x100x6mm steel angles, complete with 3no. M12 high tensile bolts through the glass with dome nuts, SSS finish.

All visible glass edges to be polished.

All locks to be fitted with euro-profile cylinders with thumbturn internally.

1no. DORMA BTS75 floor closer, hold open facility.

Framework to be powder coated RAL 7021 MATT ( to be confirmed by customer )

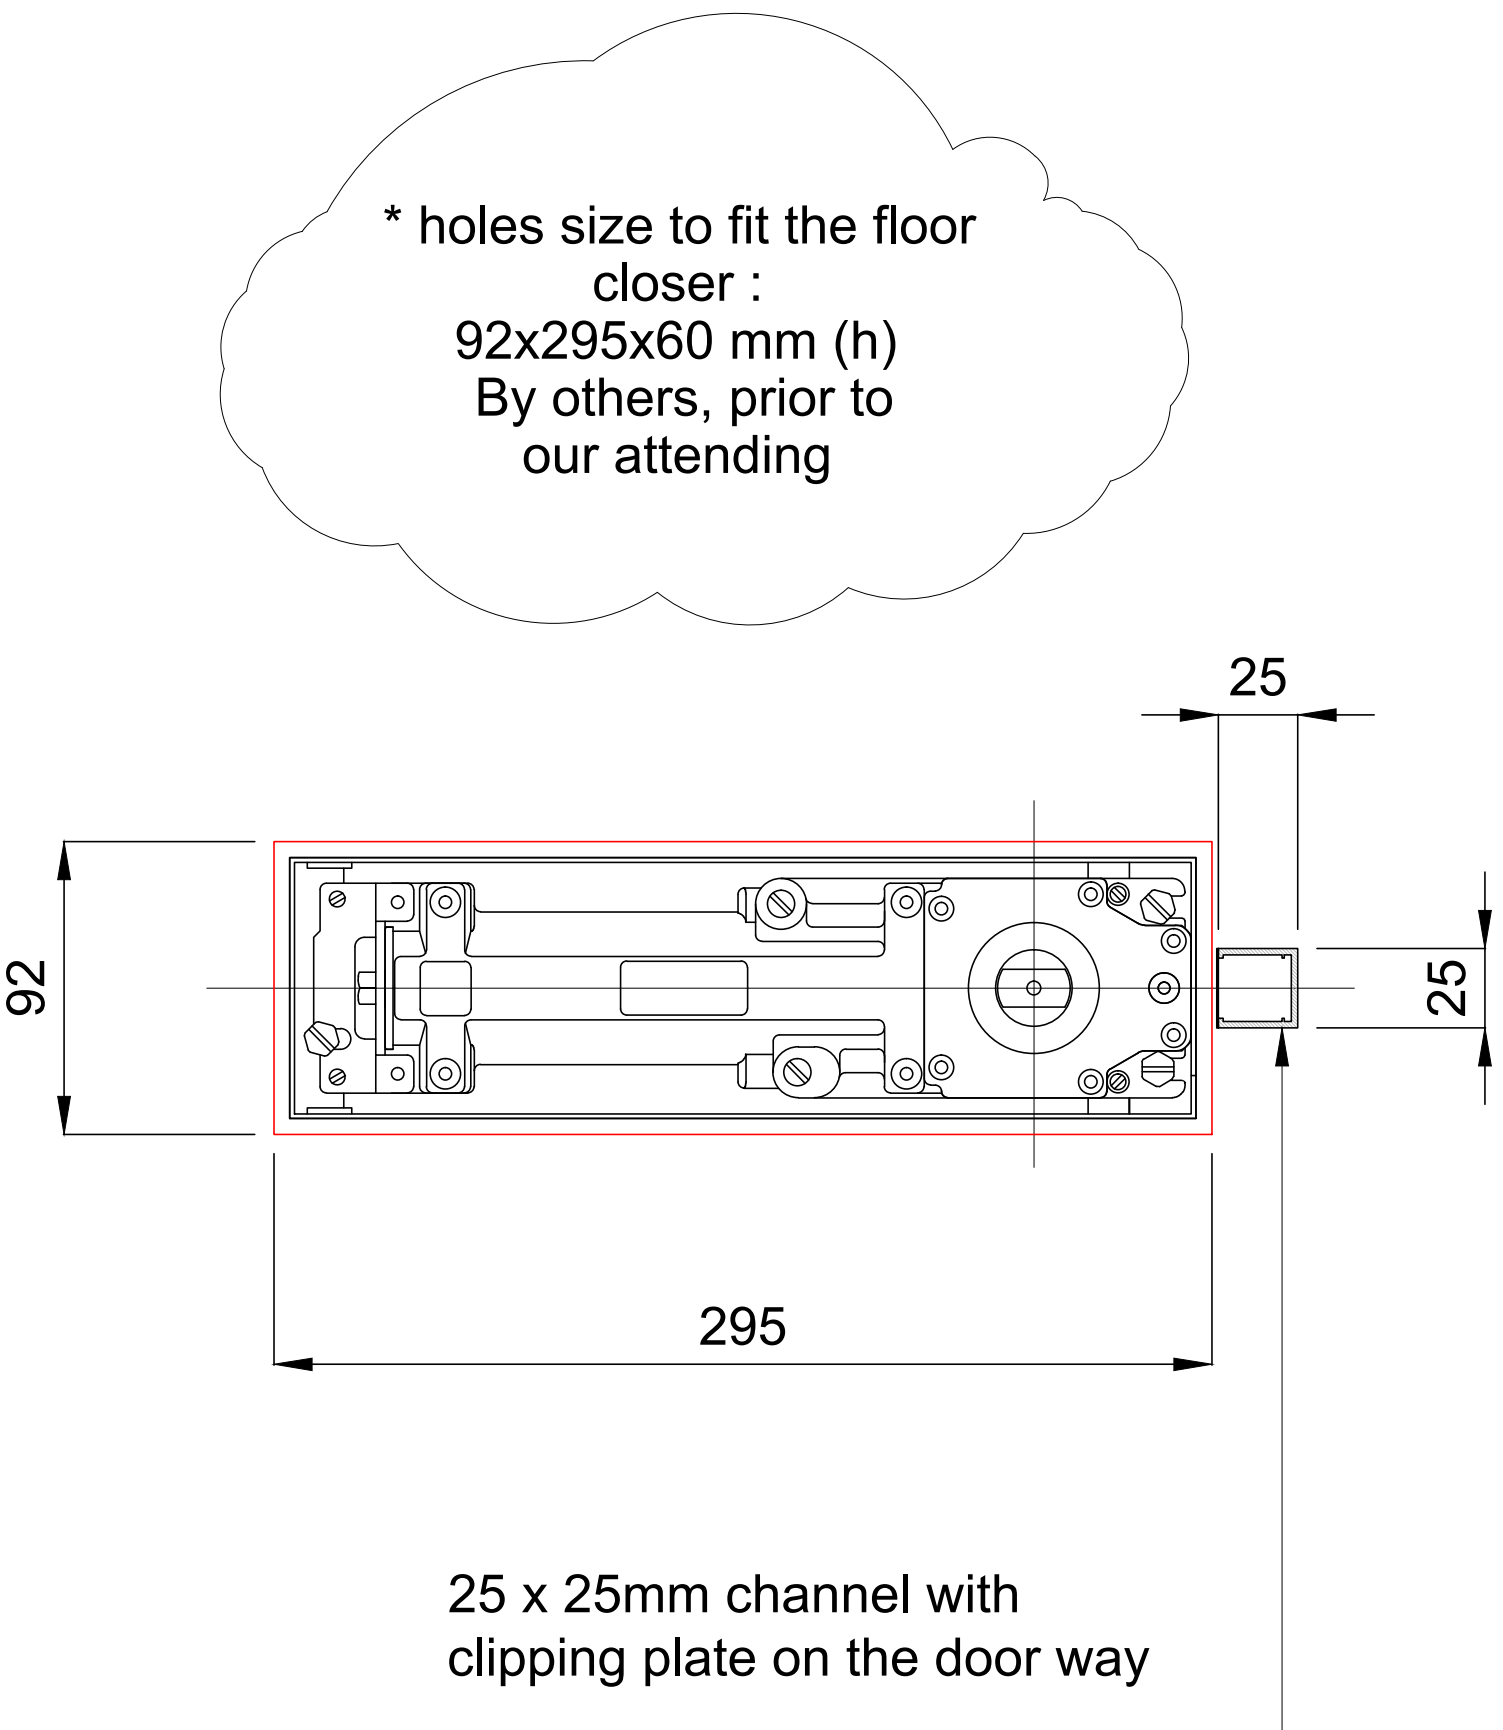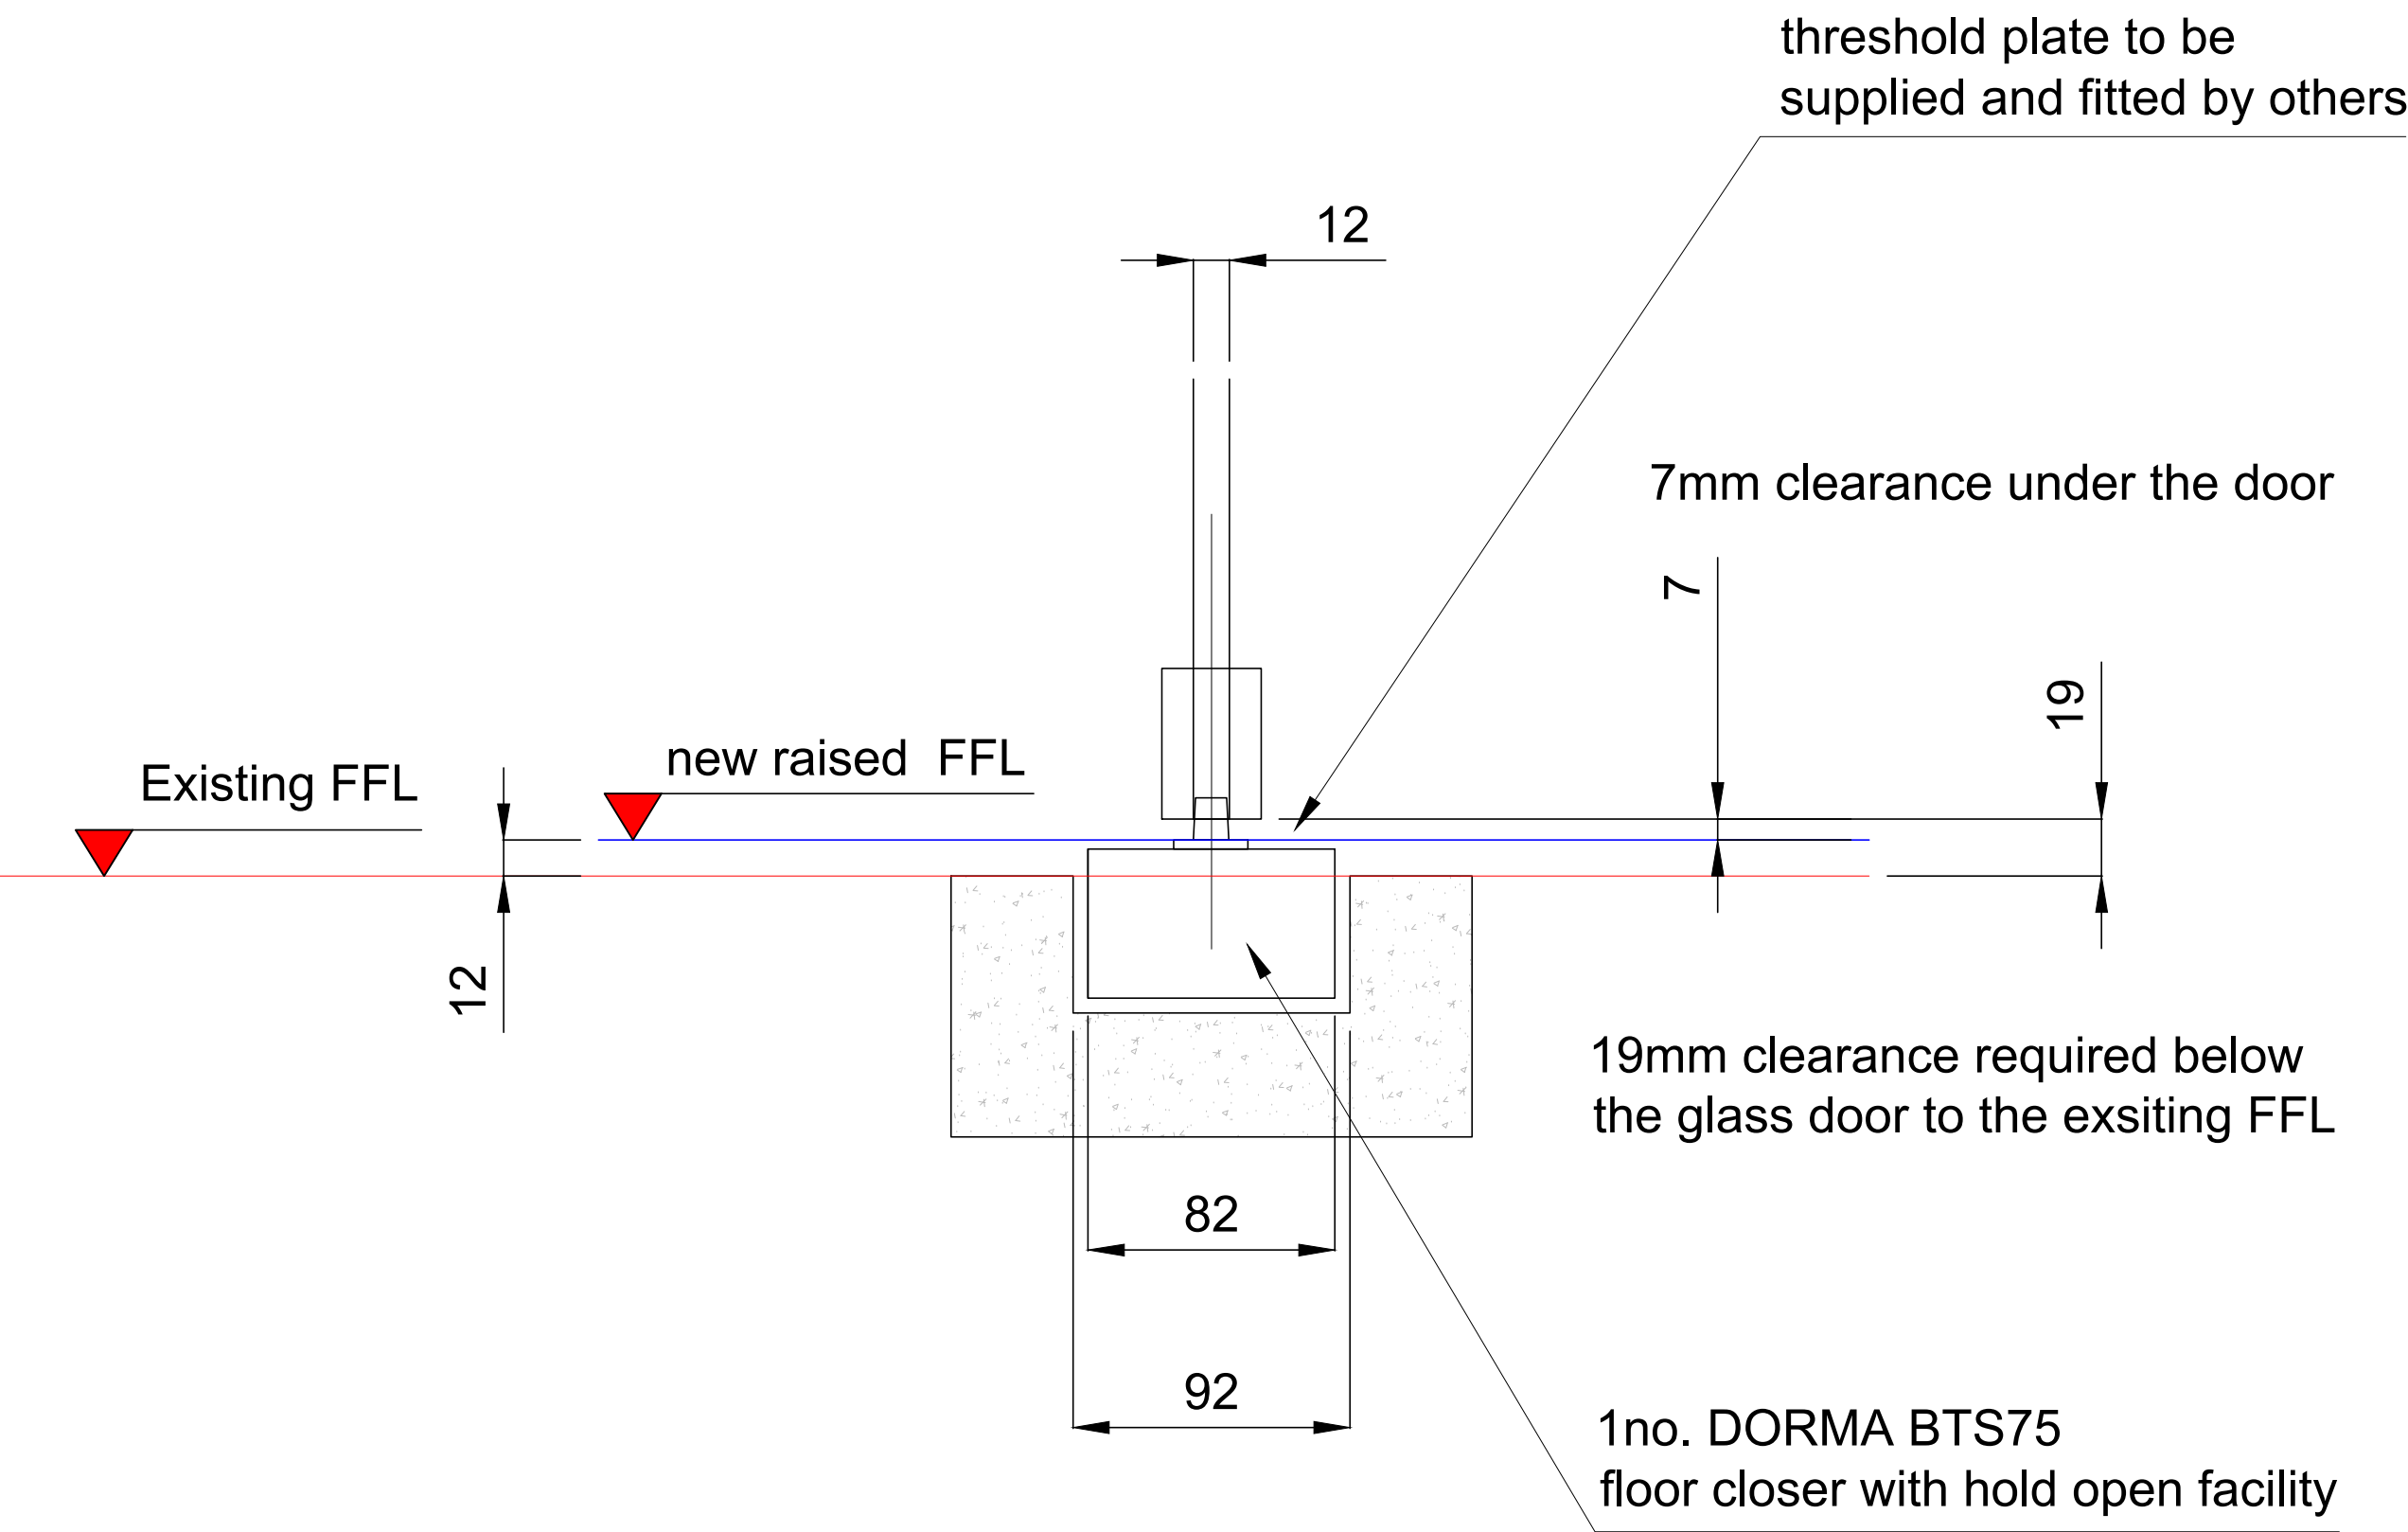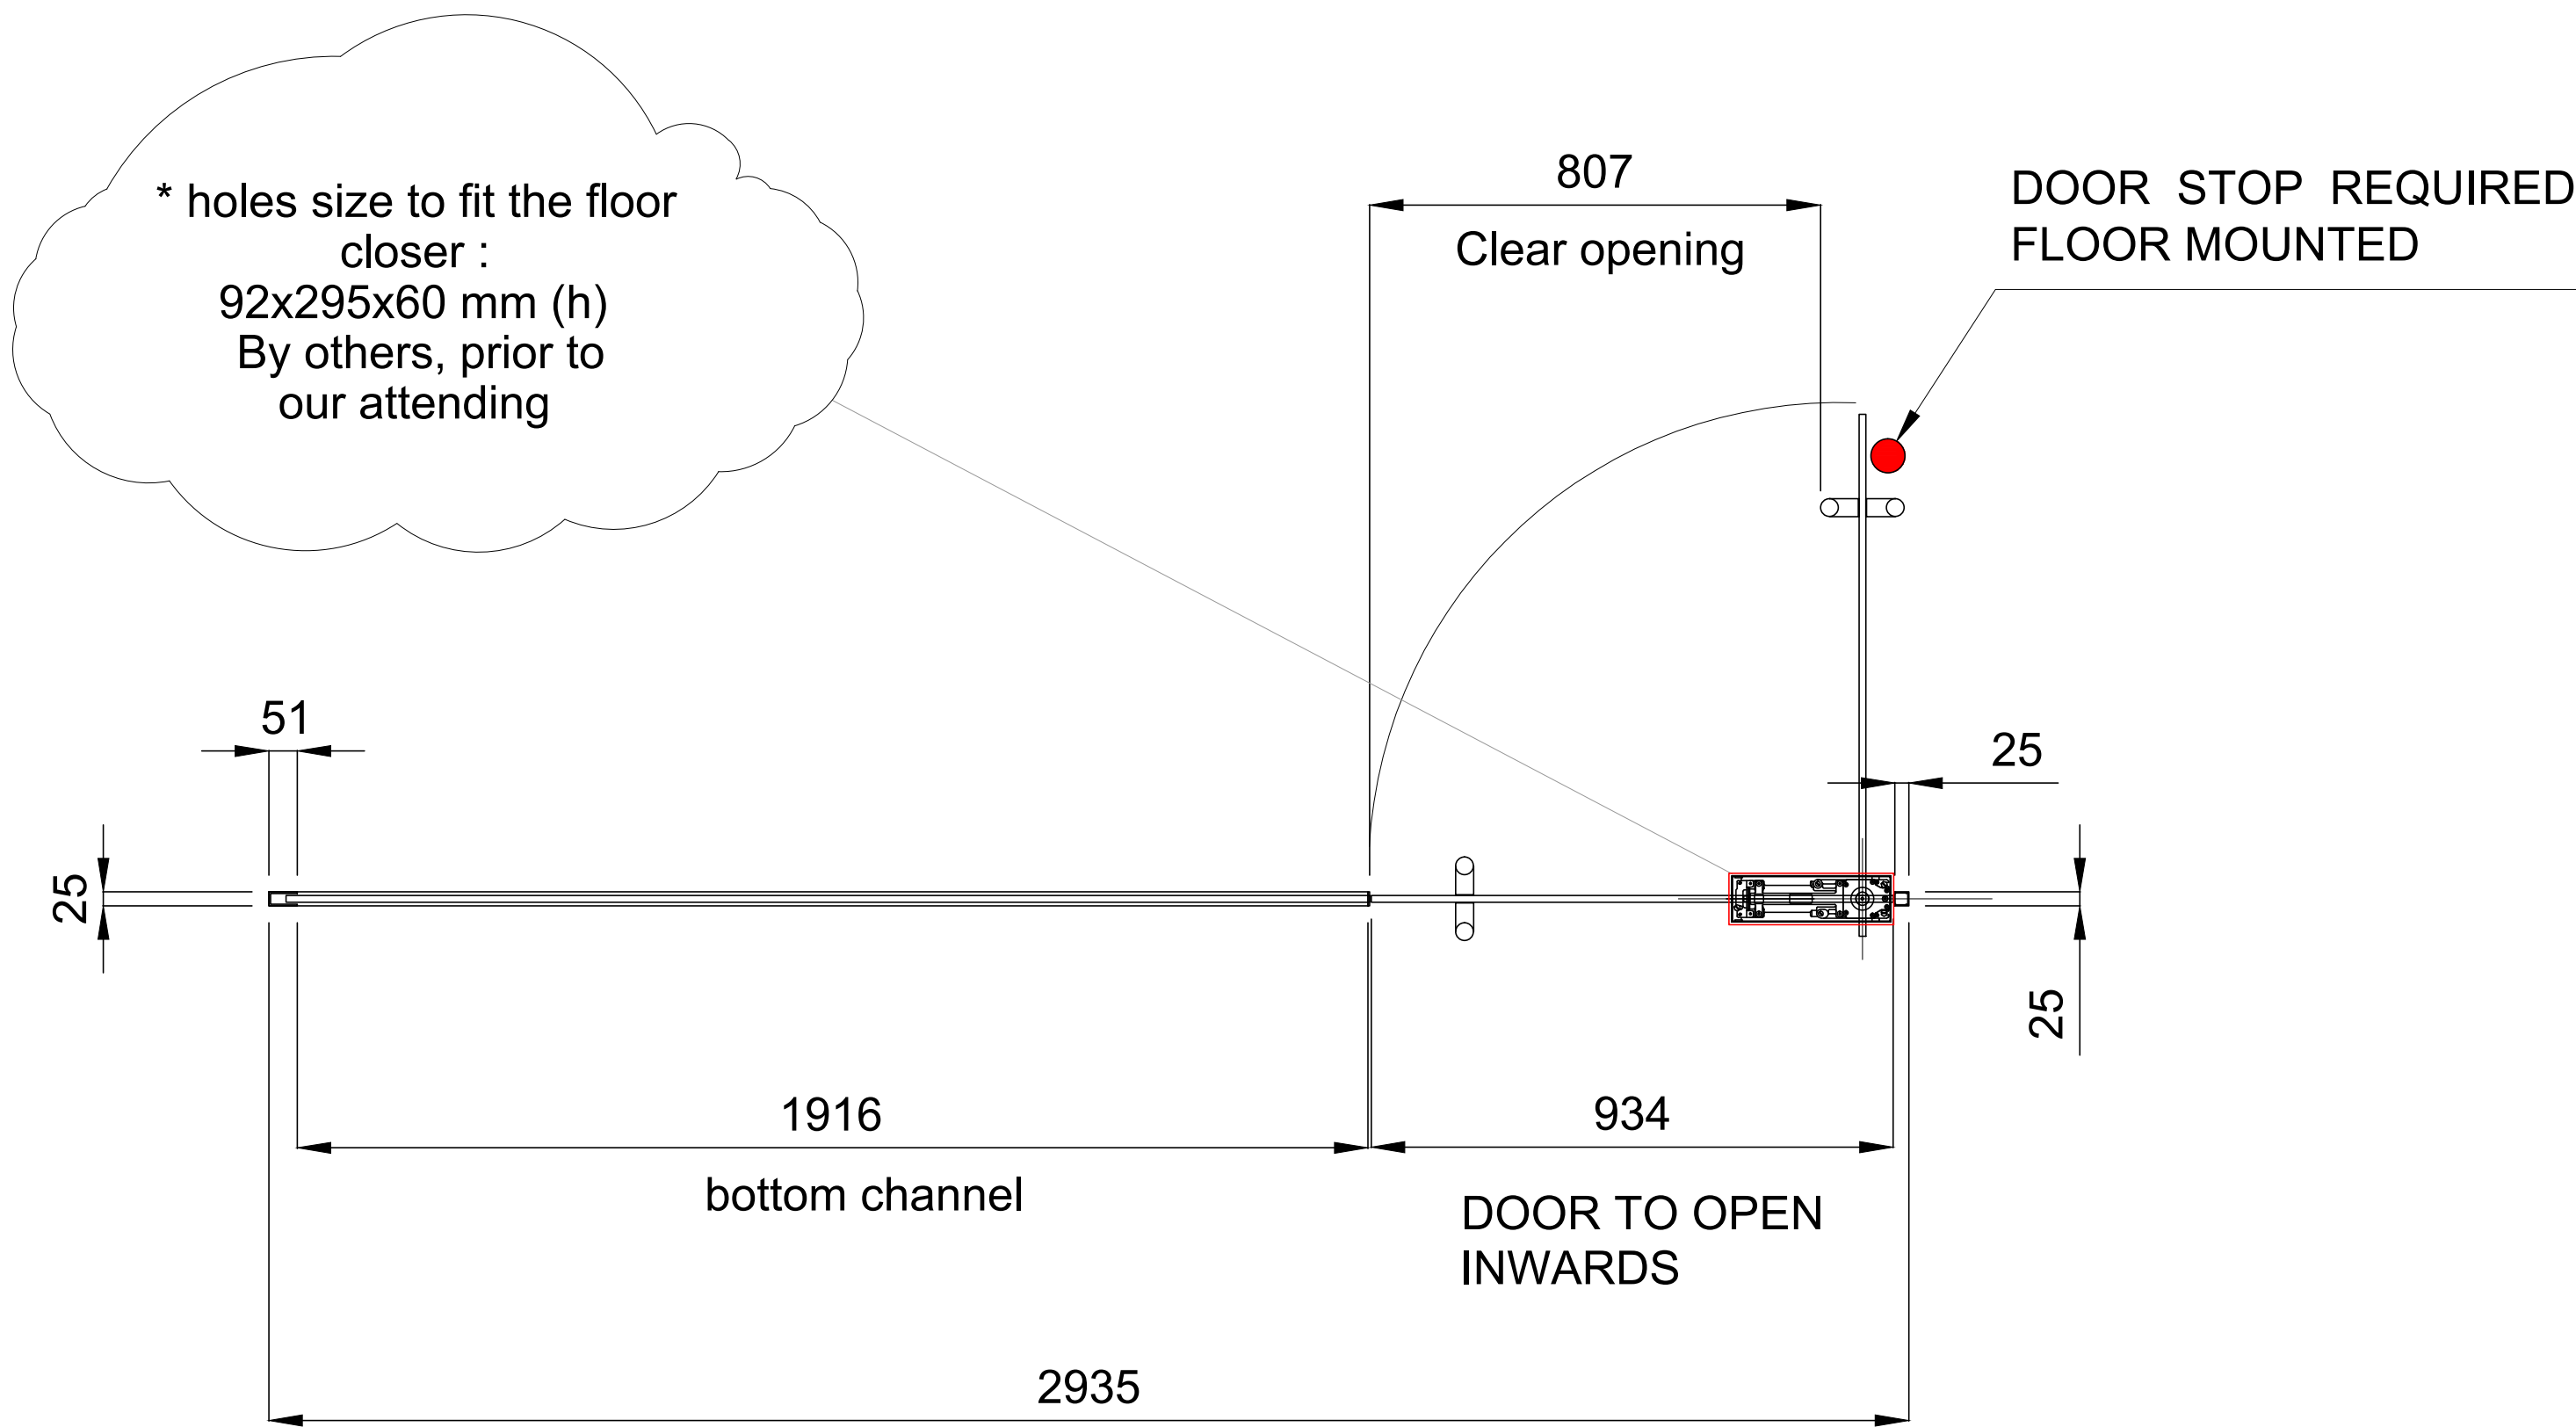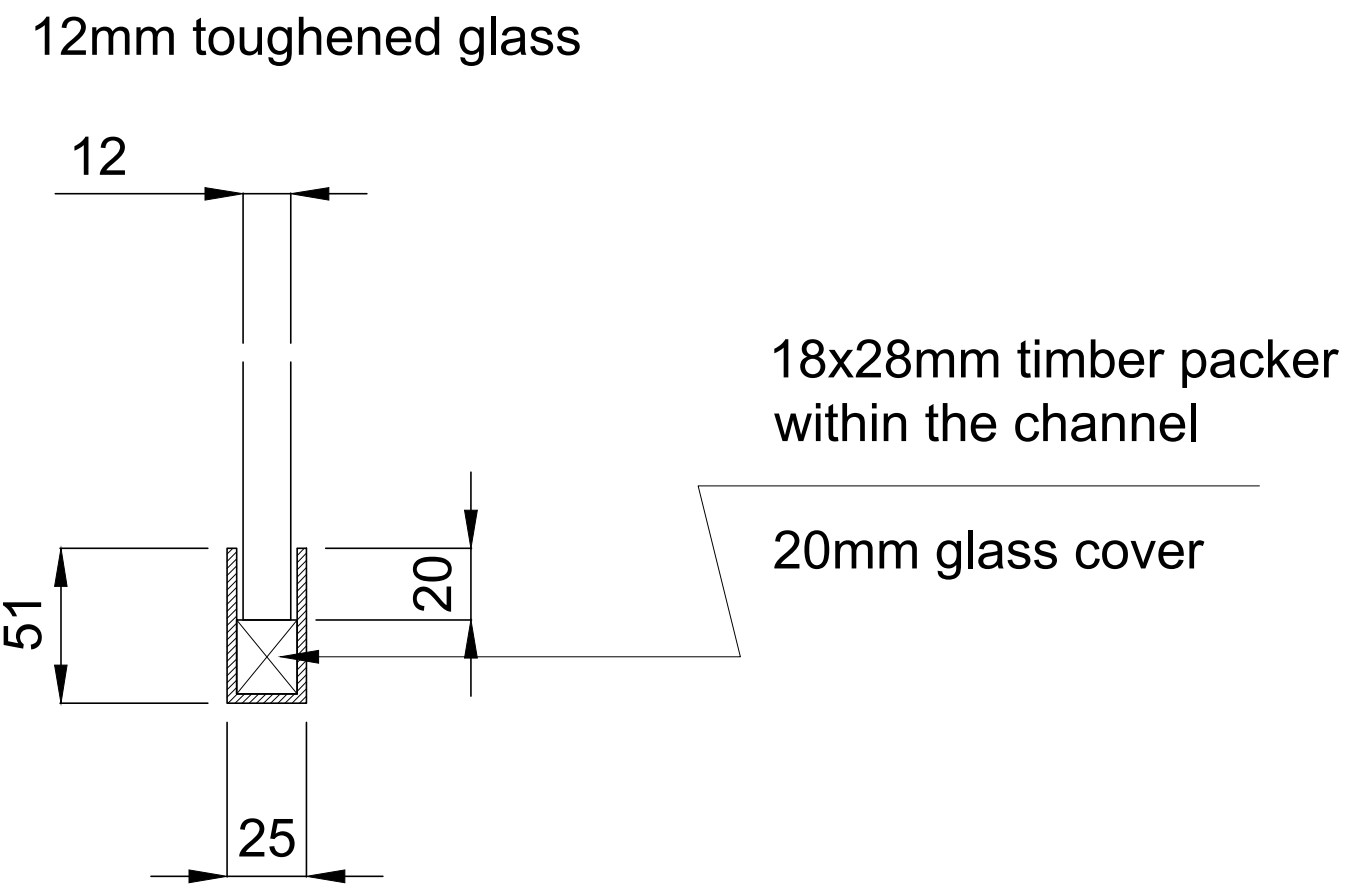

ALUMINIUM SHOPFRONTS, ROLLER SHUTTERS,  
COMMERCIAL WINDOW SYSTEMS  
AUTOMATIC DOOR SPECIALIST

SRL LTD, Unit 1, The Old Dairy, Hill Street, Ashton-under-Lyne,  
Manchester, OL7 0PZ Tel : 0161 343 6253 Fax : 0161 3437337  
Email : uk@srltld.co.uk / sales@srltld.co.uk

Title : Toughened glass entrance shopfront

General arrangements detail for  
frameless toughened glass entrance, glass to sat within  
aluminum channel, powder coated  
RAL / BS in our standard colours.

ALL DIMENSIONS ARE IN MILLIMETRES  
UNLESS OTHERWISE STATED.

Customer / Site address :

Higham Construction - 9 St Margarets Chambers  
Newton St, Manchester, M1 1HL  
RIGHT-HAND SHOPFRONT

Website : www.srltld.co.uk

Company Reg. No. 4055497

This drawing and any associated design intent information in any format are the property of SRL LIMITED. Copyright is reserved by SRL LIMITED.

This document is issued on condition if is NOT copied, amended or disclosed  
in any way or to any unauthorised person without the prior consent in writing of SRL LIMITED.

Drawn : Florin Dan Lefter

Checked : Sid Lee

Approved : Sid Lee

Date : 16.12.2020

DRG. No. J4456

Revision A

Higham Construction - 9 St Margarets Chambers  
Newton St, Manchester, M1 1HL  
RIGHT-HAND SHOPFRONT