


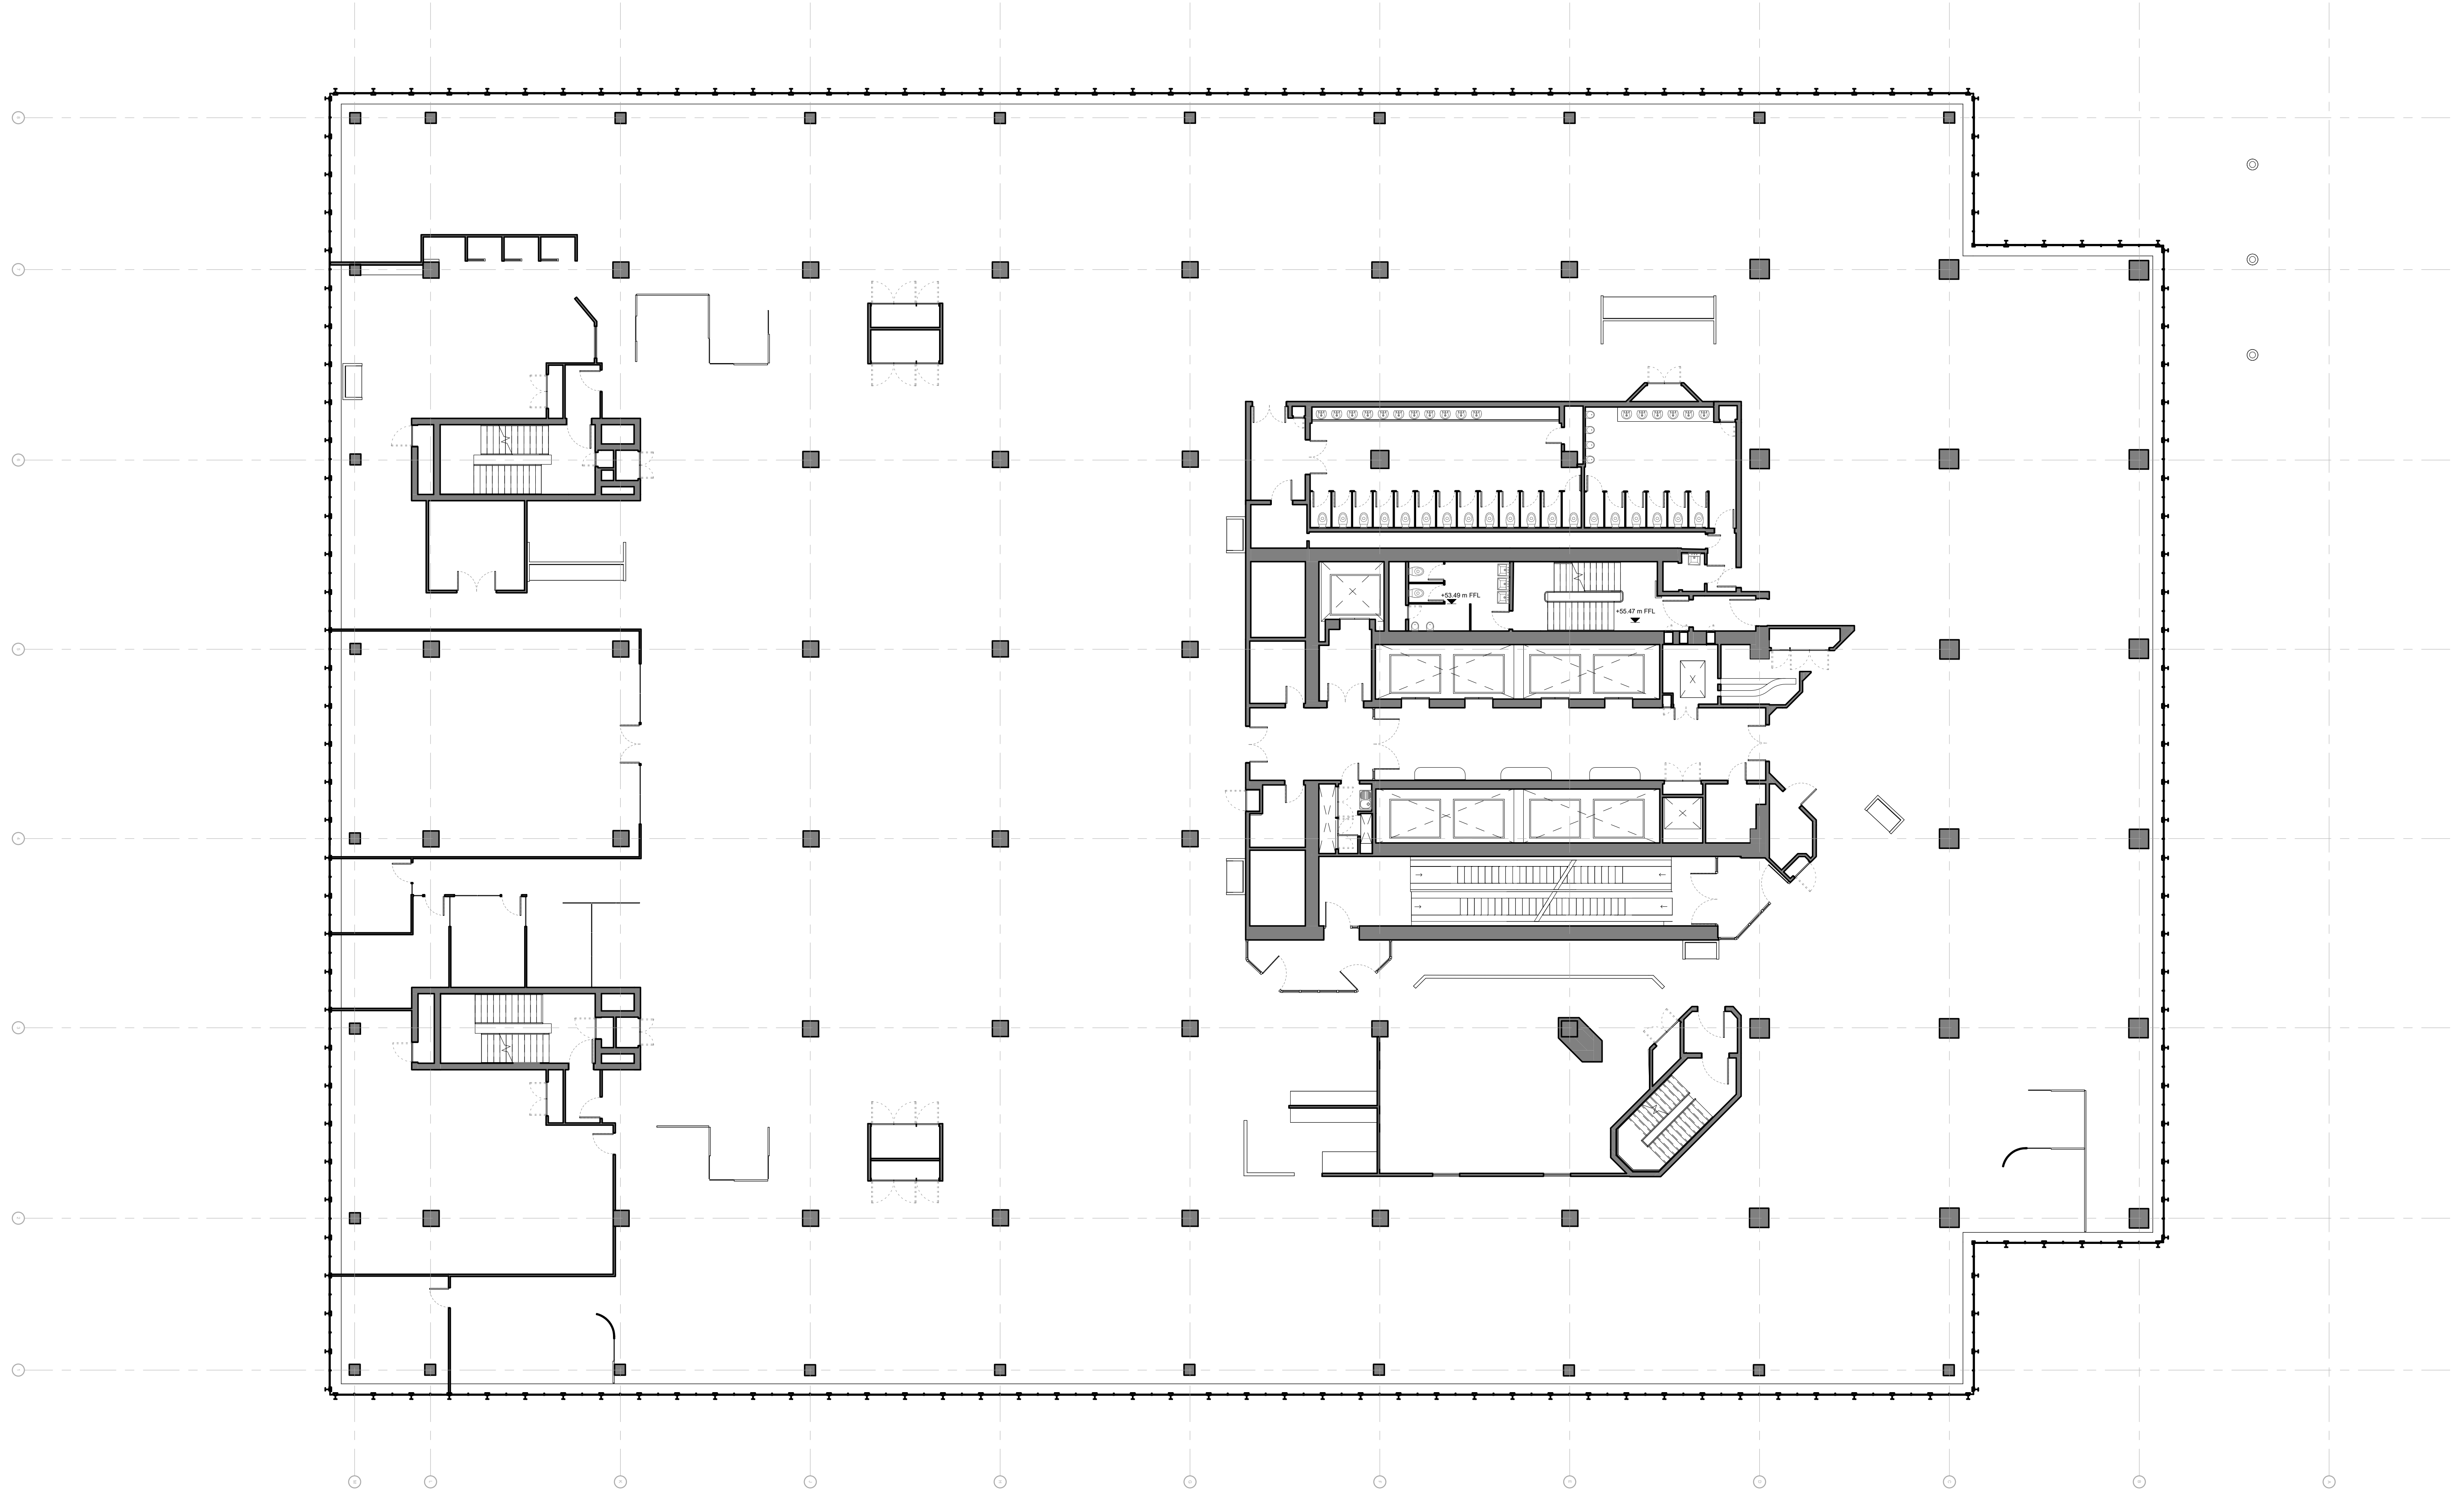

This drawing is copyright.
Do not scale off dimensions.

All dimensions to be checked on
site by contractor.

Contractor to report any dimensional
discrepancies, errors or omissions
prior to commencing on site.

NORTH

Rev	Date	Description
00	2020-09-18	Planning Issue

Project Title
CIS Tower
Miller Street,
Manchester,
M60 0AL

Status
FOR PLANNING

Drawing Title	
Survey Works Existing Plan Level 03	
Project Code 10246	Scale 1 : 125@ A1
SHP Drawing Code 10246-SHP-Z1-A-B5D3-G200-XP-03-001	Revision 00

simpsonhaugh

Manchester
+44 (0)161 835 2345

London
+44 (0)20 7549 4000