



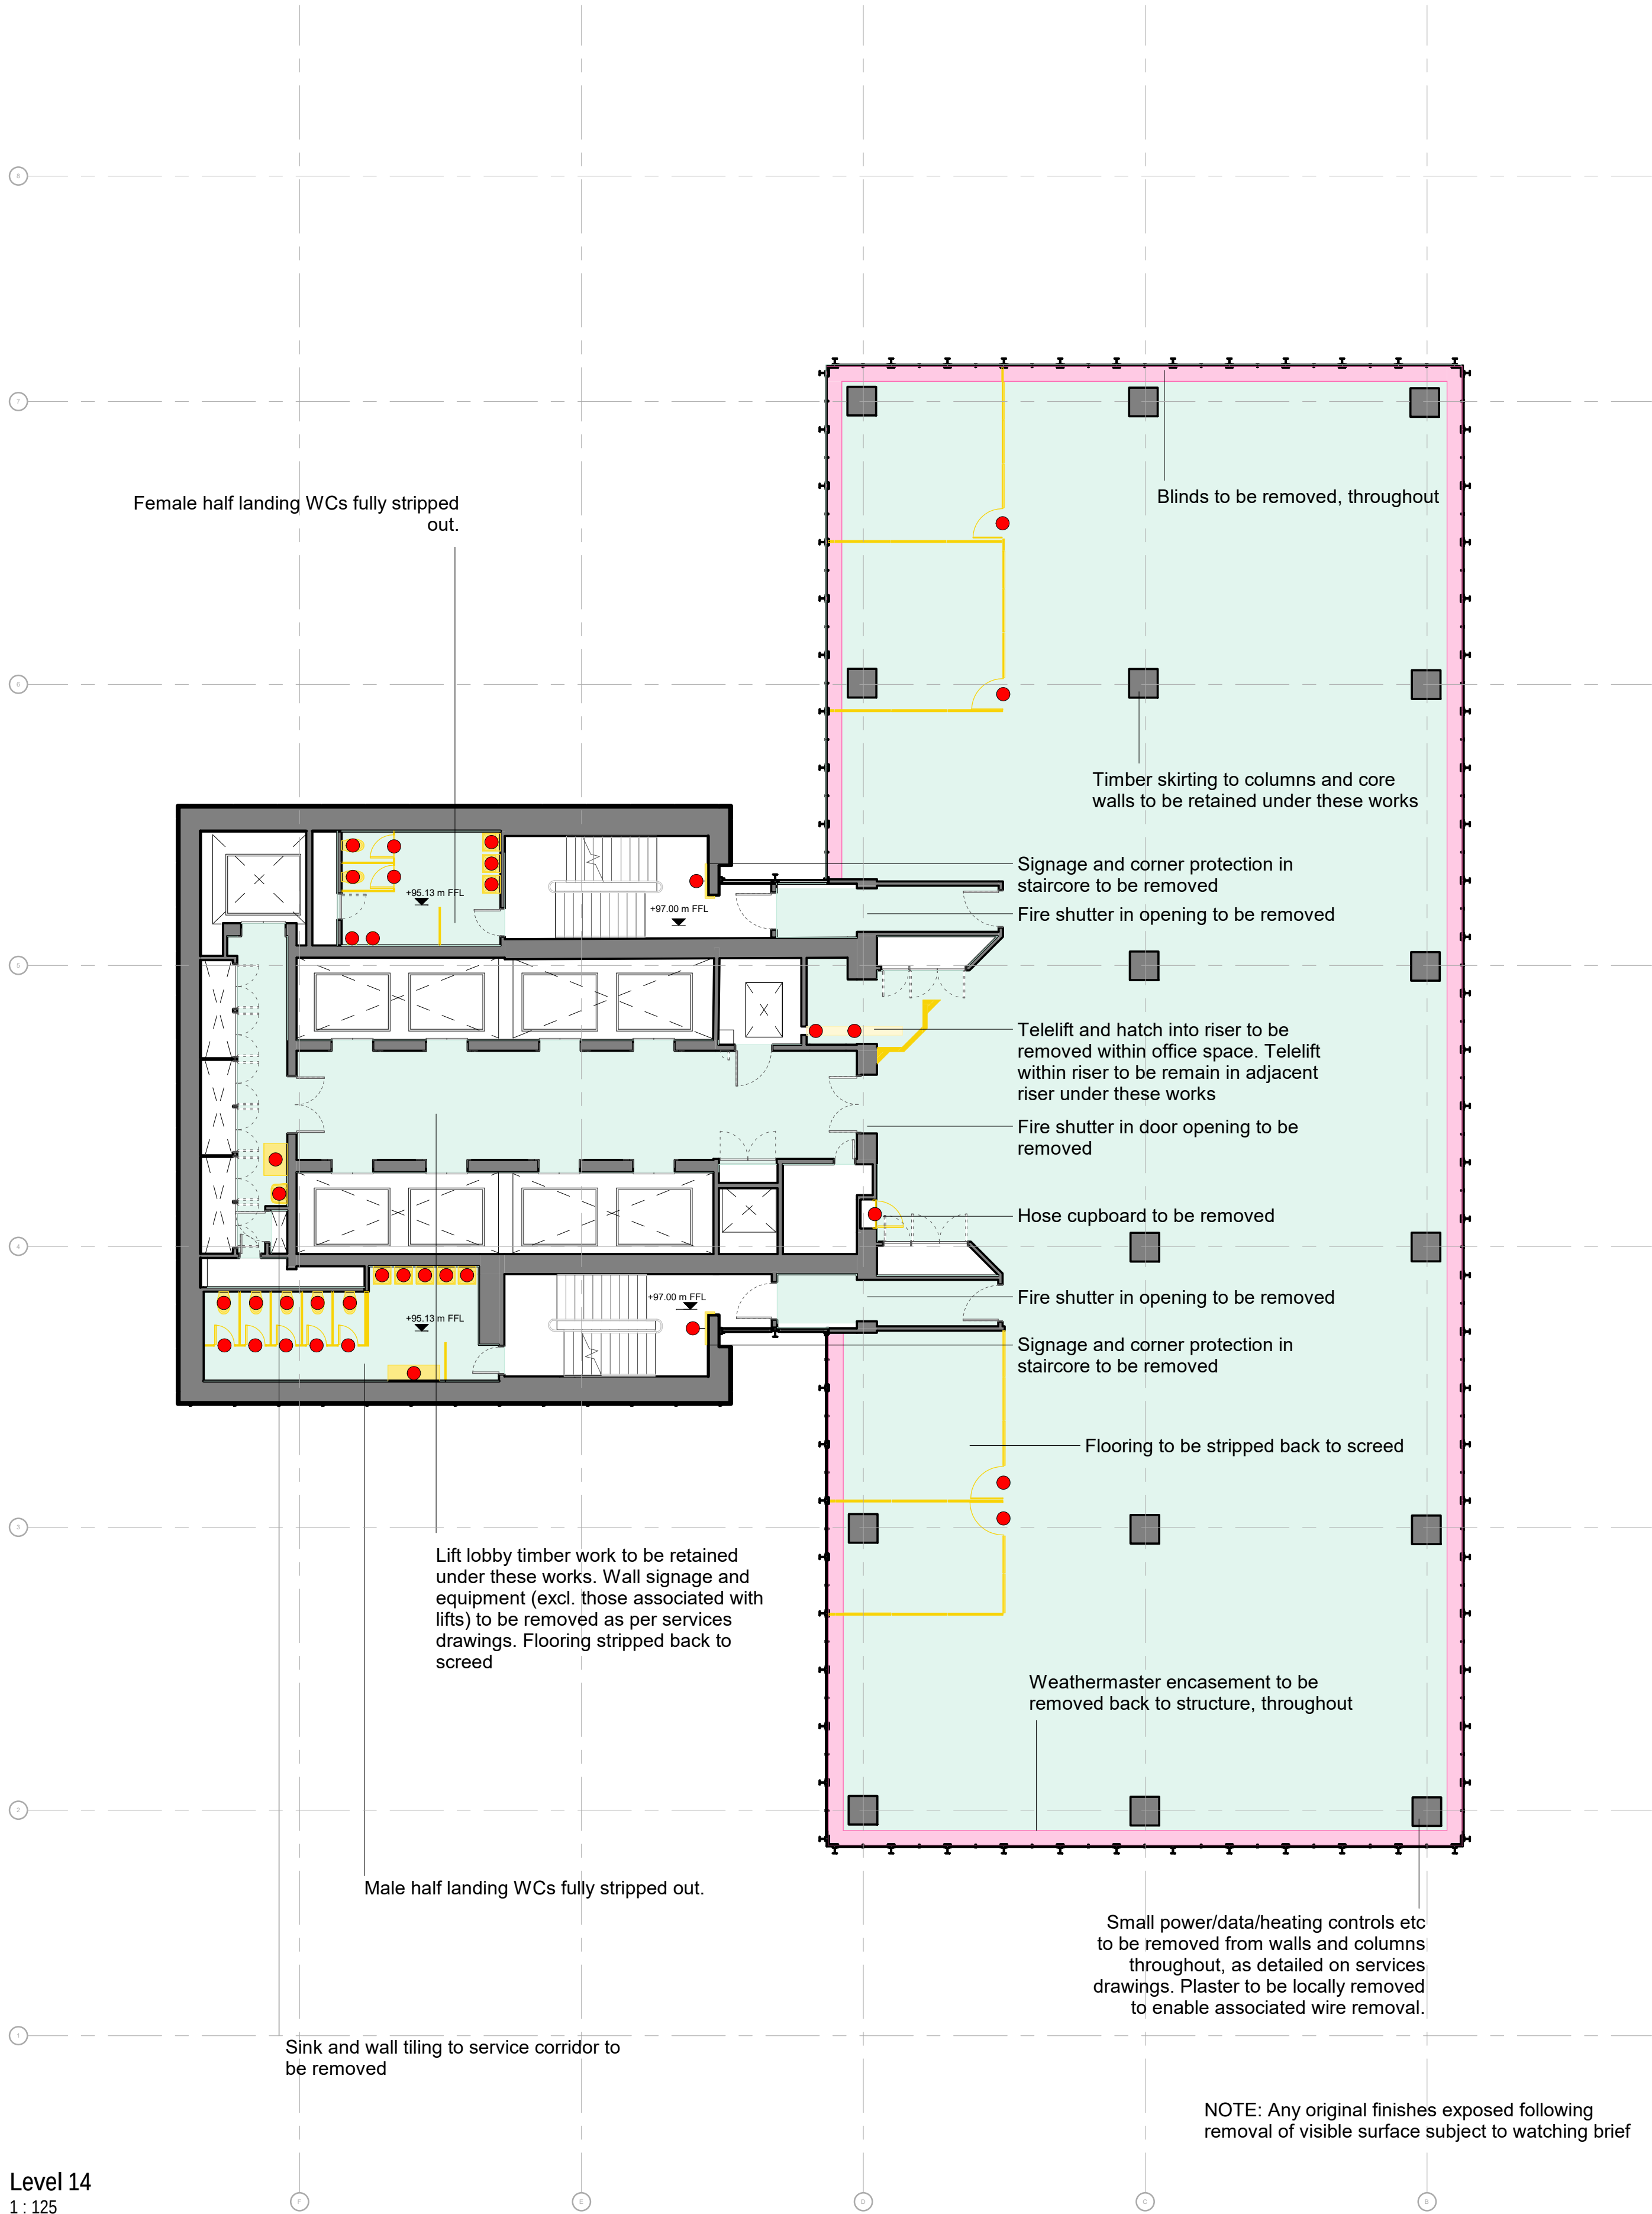

1 Level 14
1 : 125

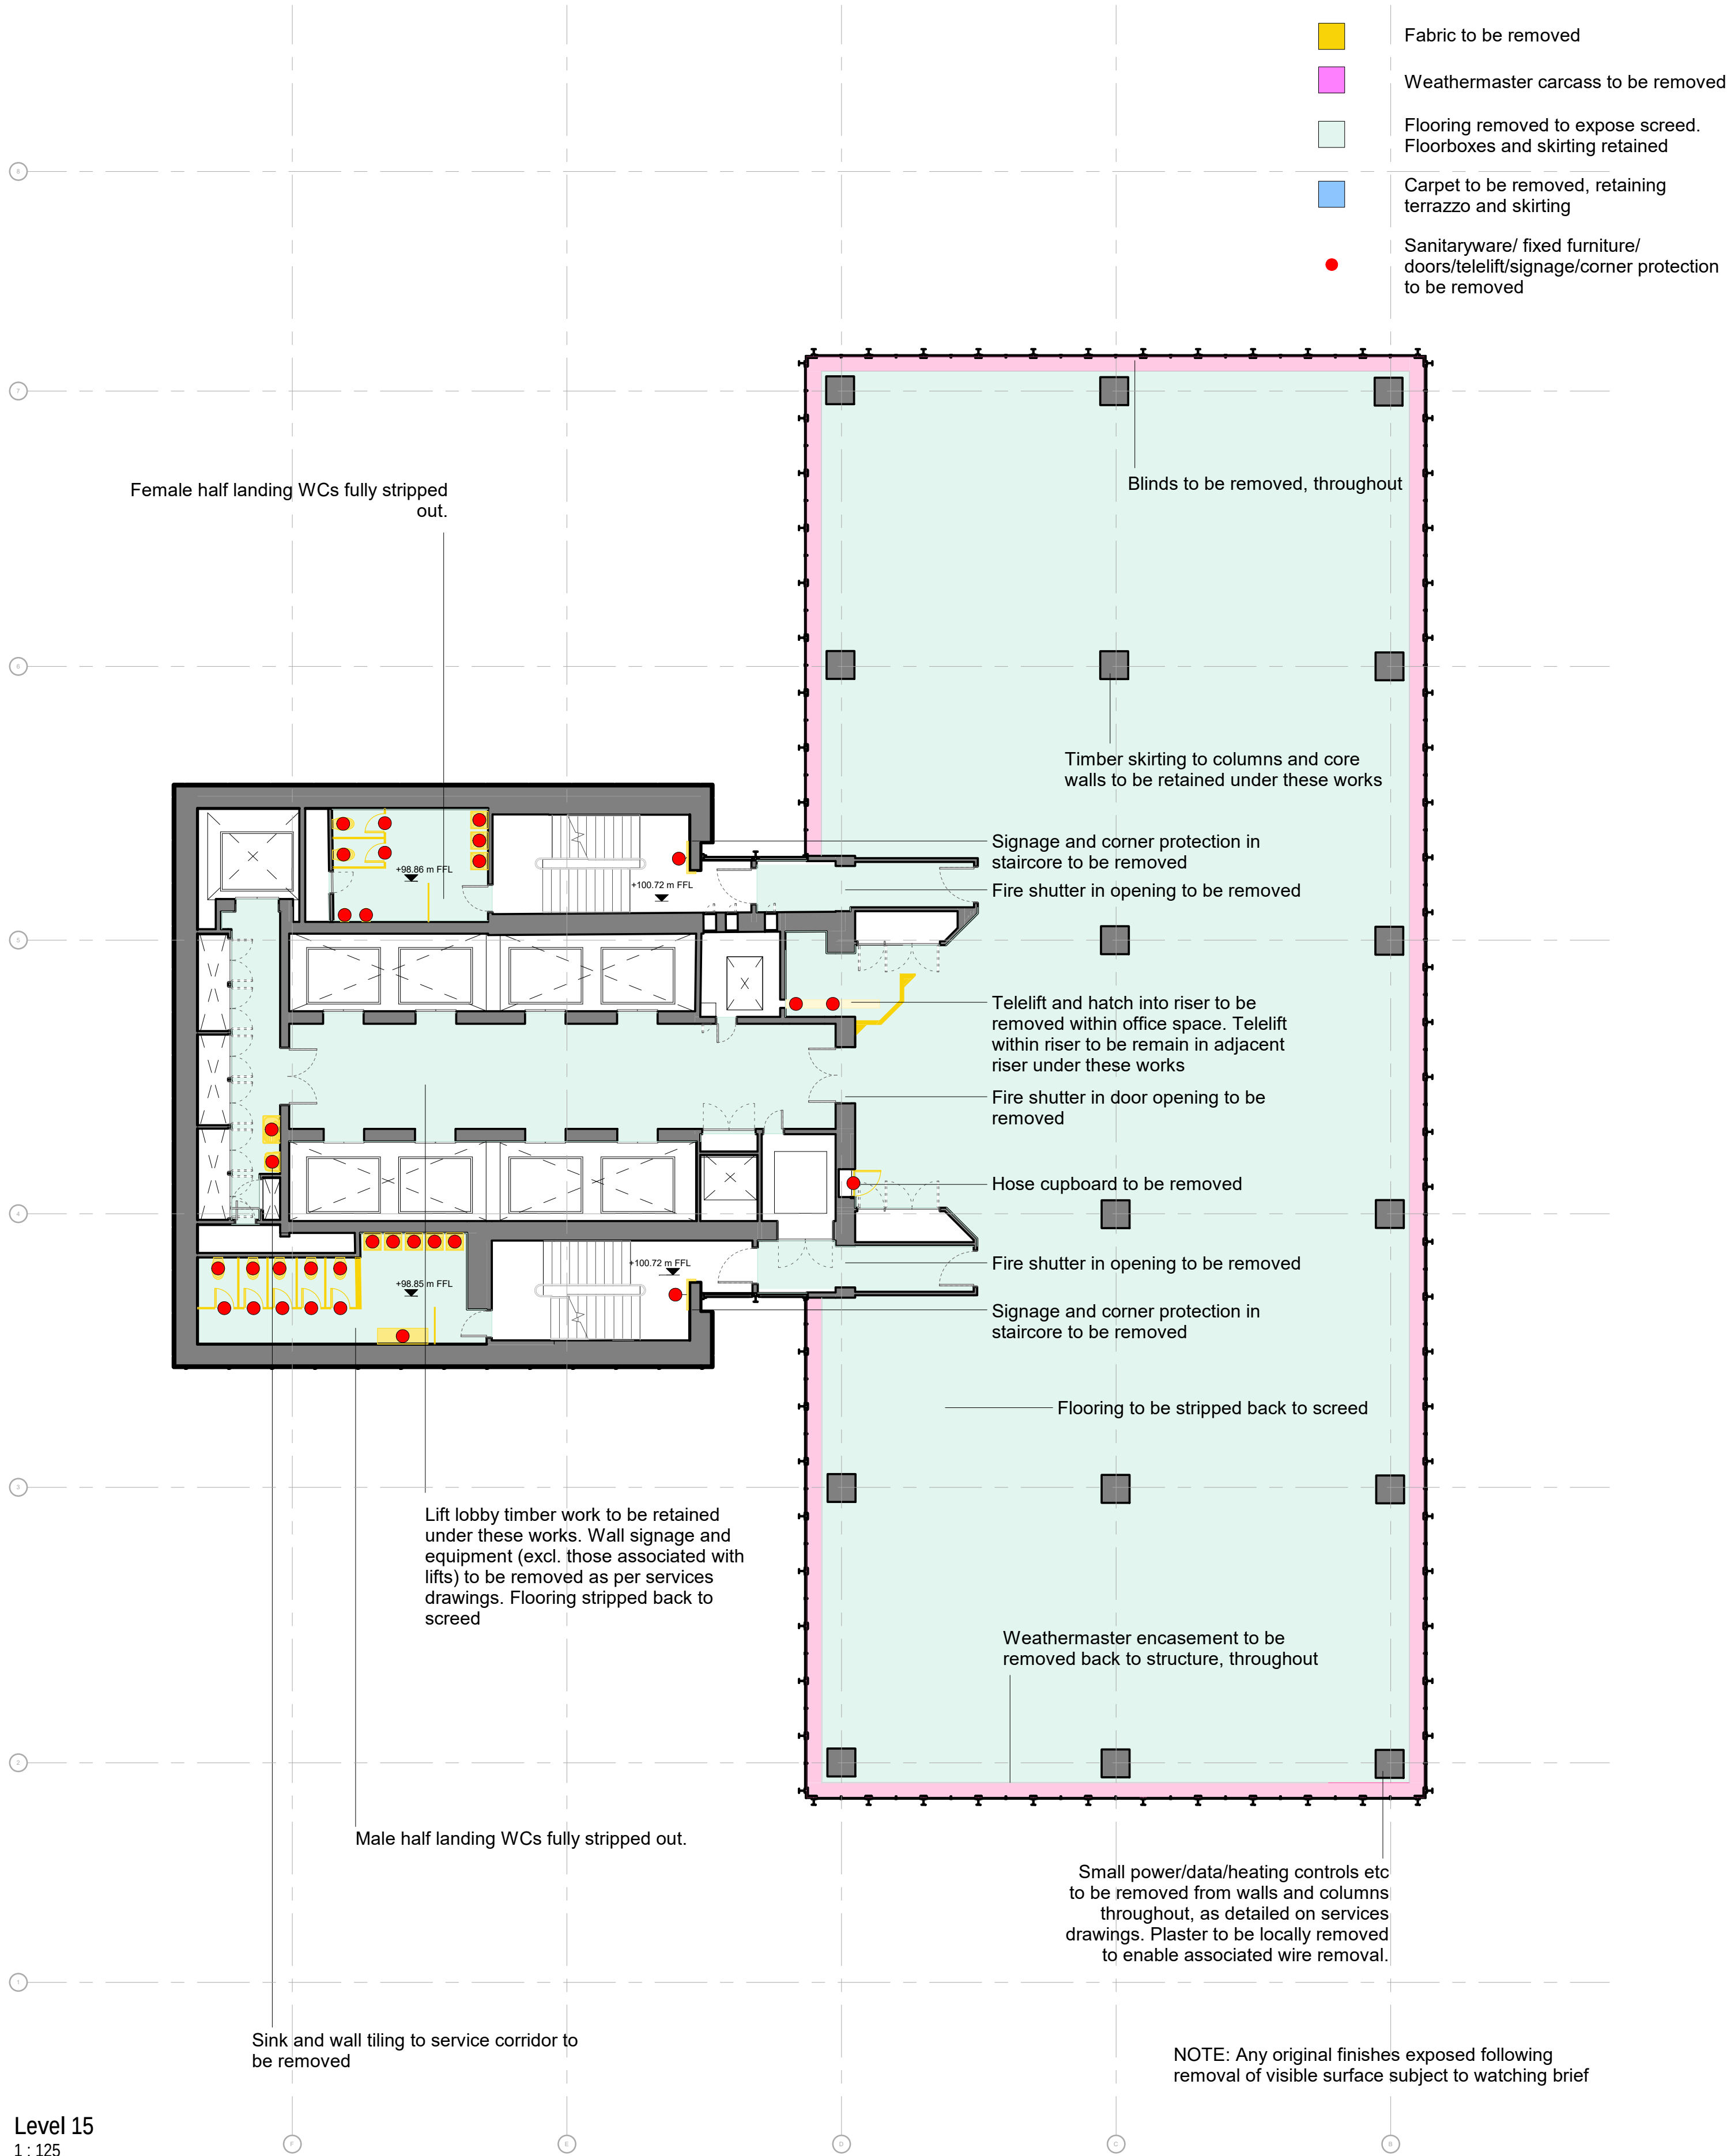

2 Level 15
1 : 125

Plan Ref.	Key
	Fabric to be removed
	Weathermaster carcass to be removed
	Flooring removed to expose screed. Floorboxes and skirting retained
	Carpet to be removed, retaining terrazzo and skirting
•	Sanitaryware/ fixed furniture/ doors/telelift/signage/corner protection to be removed