




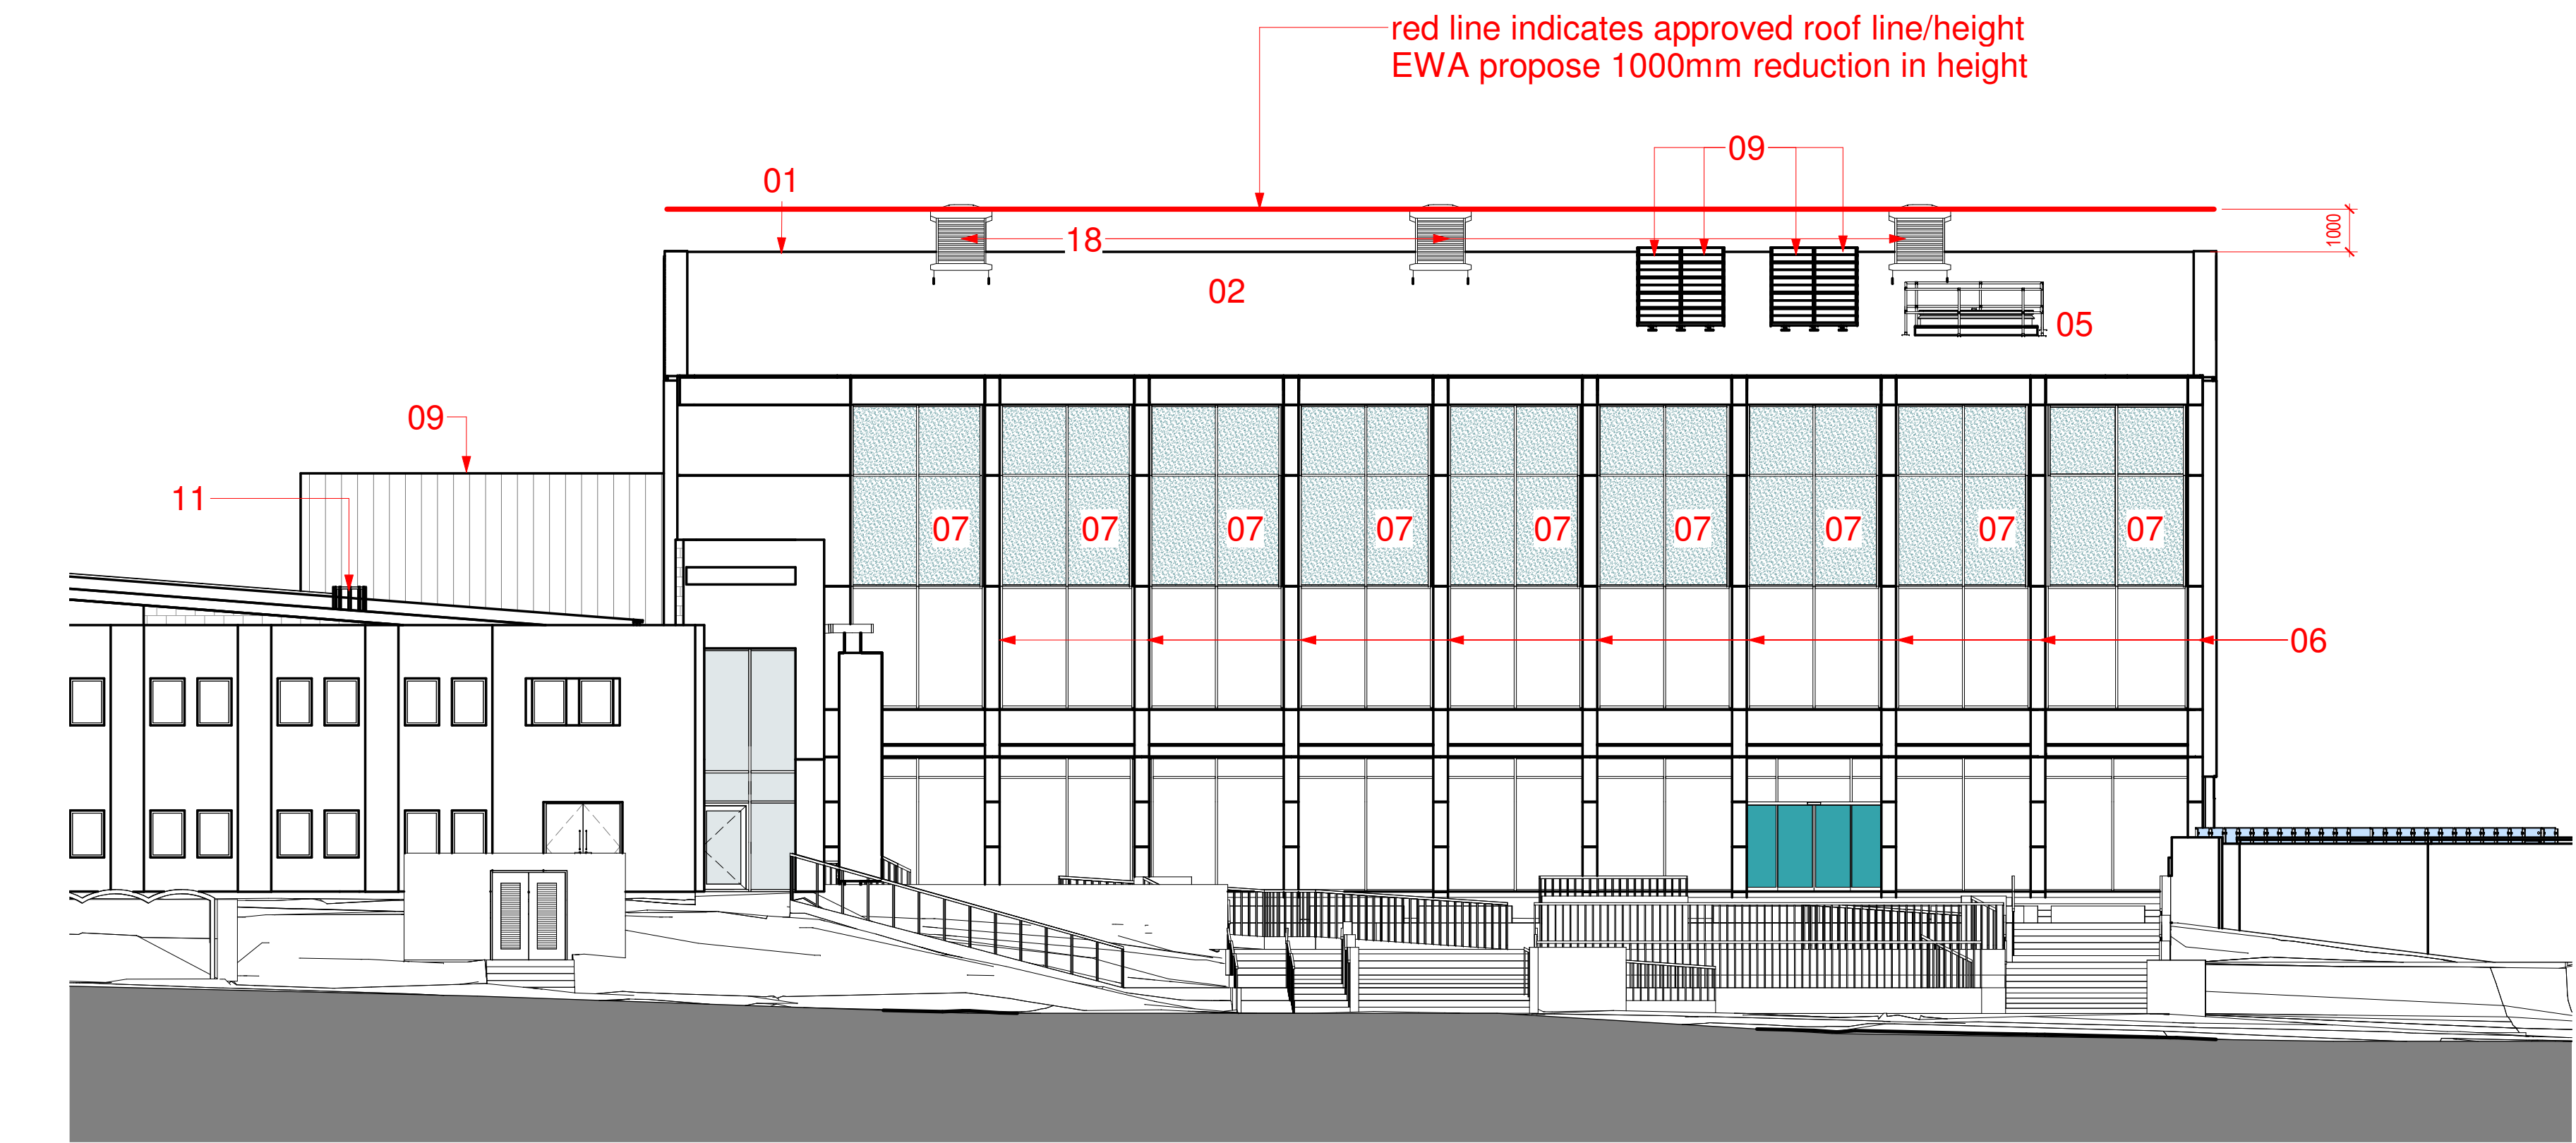


2 SITE-North Elevation - SH & WS  
1:125

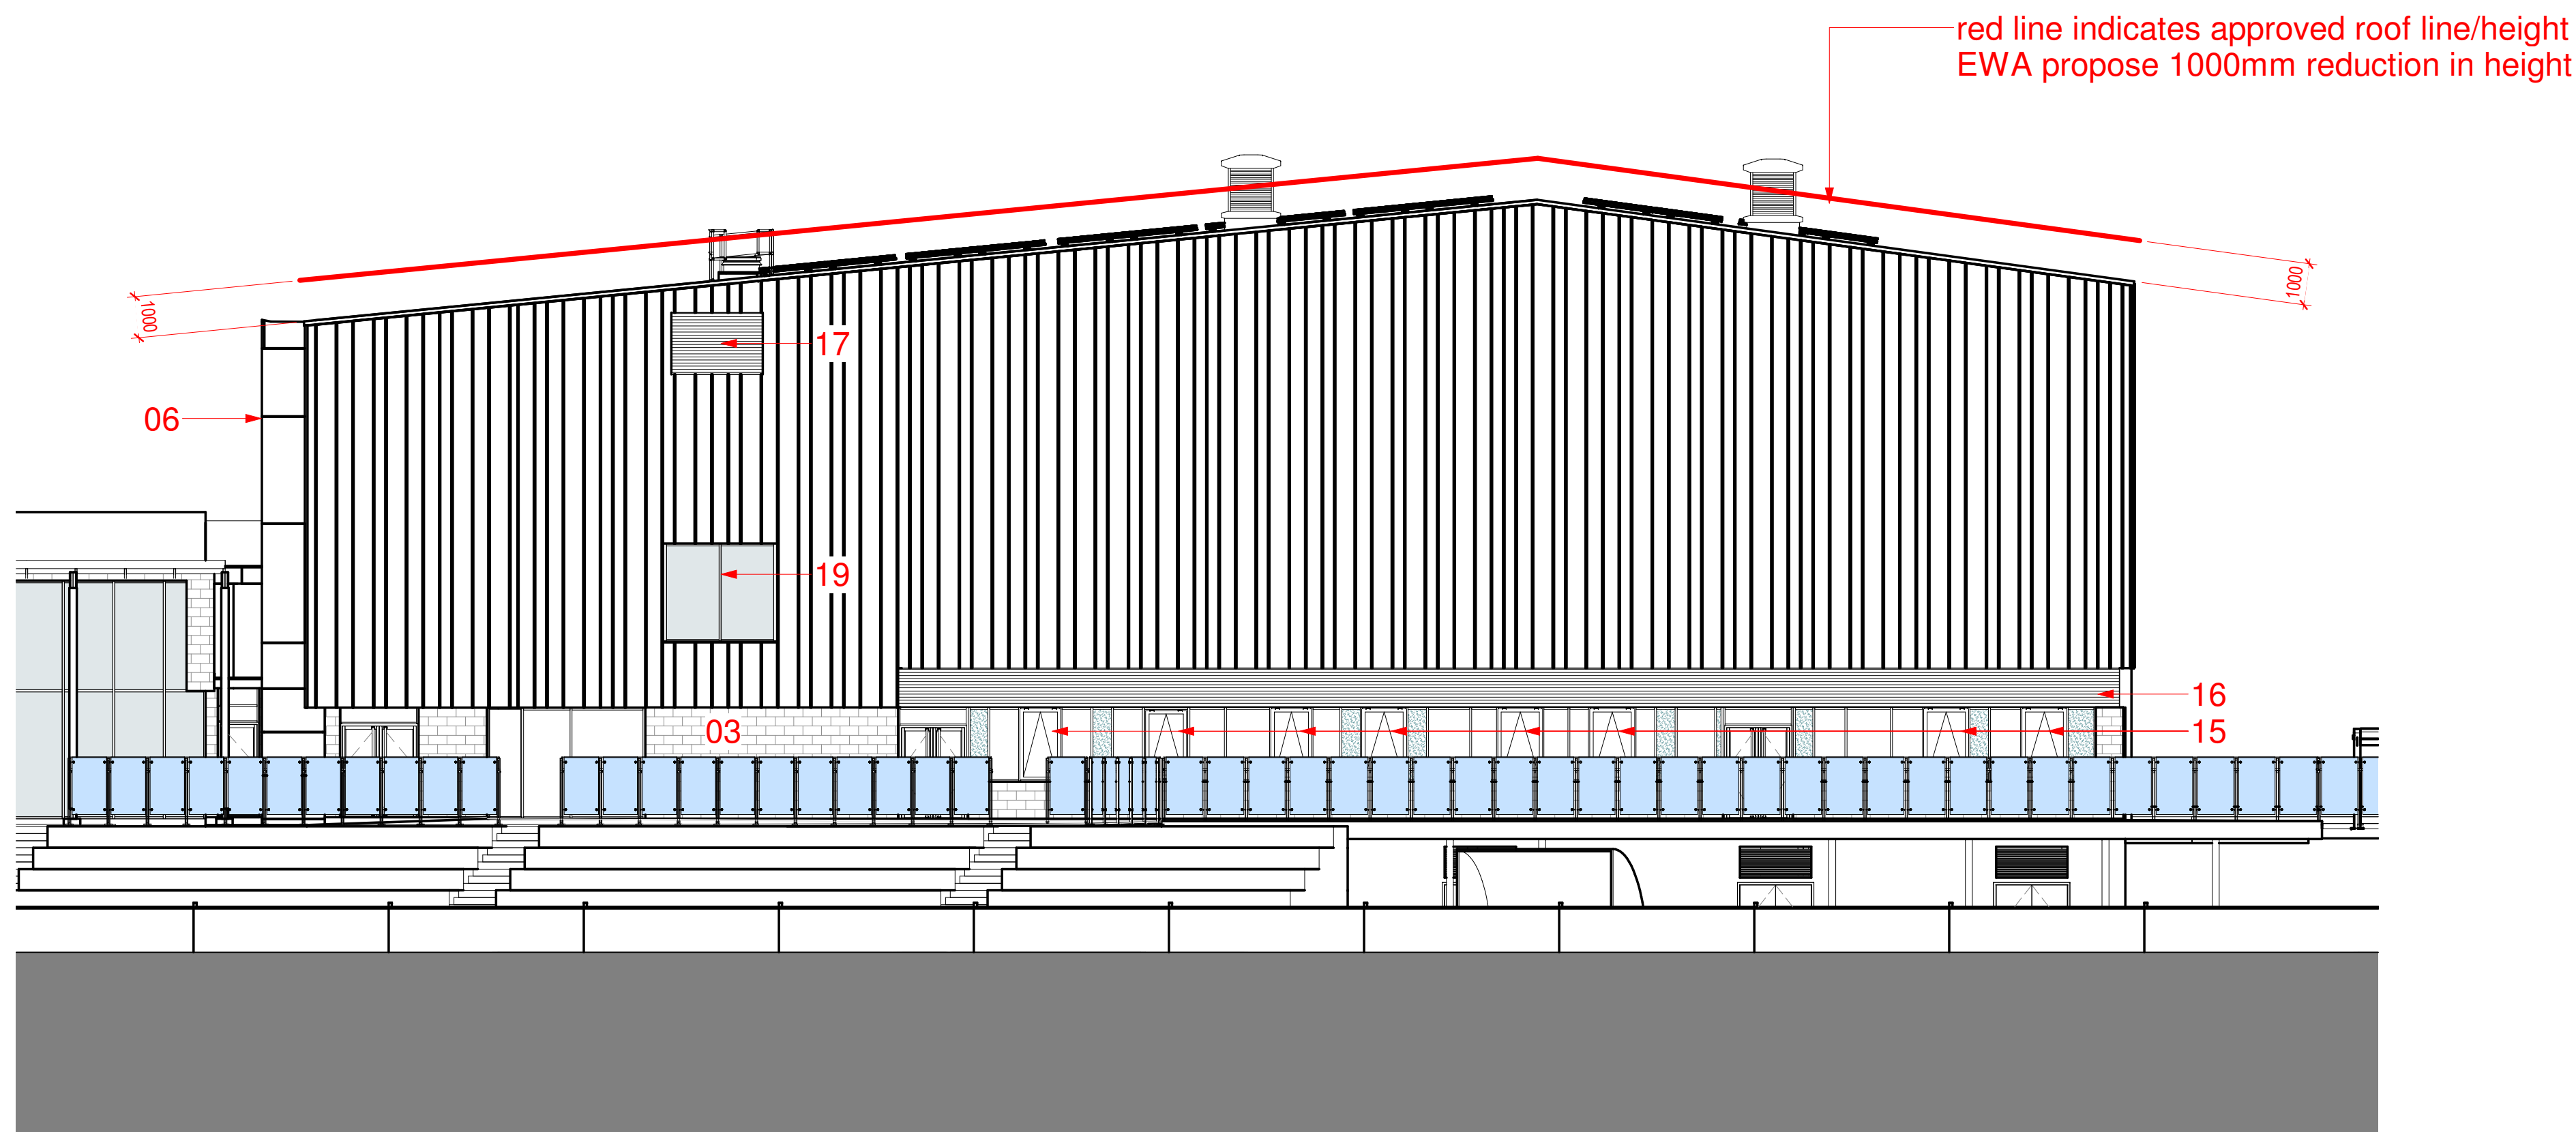

4 SITE-West Elevation - SH & WS  
1:125

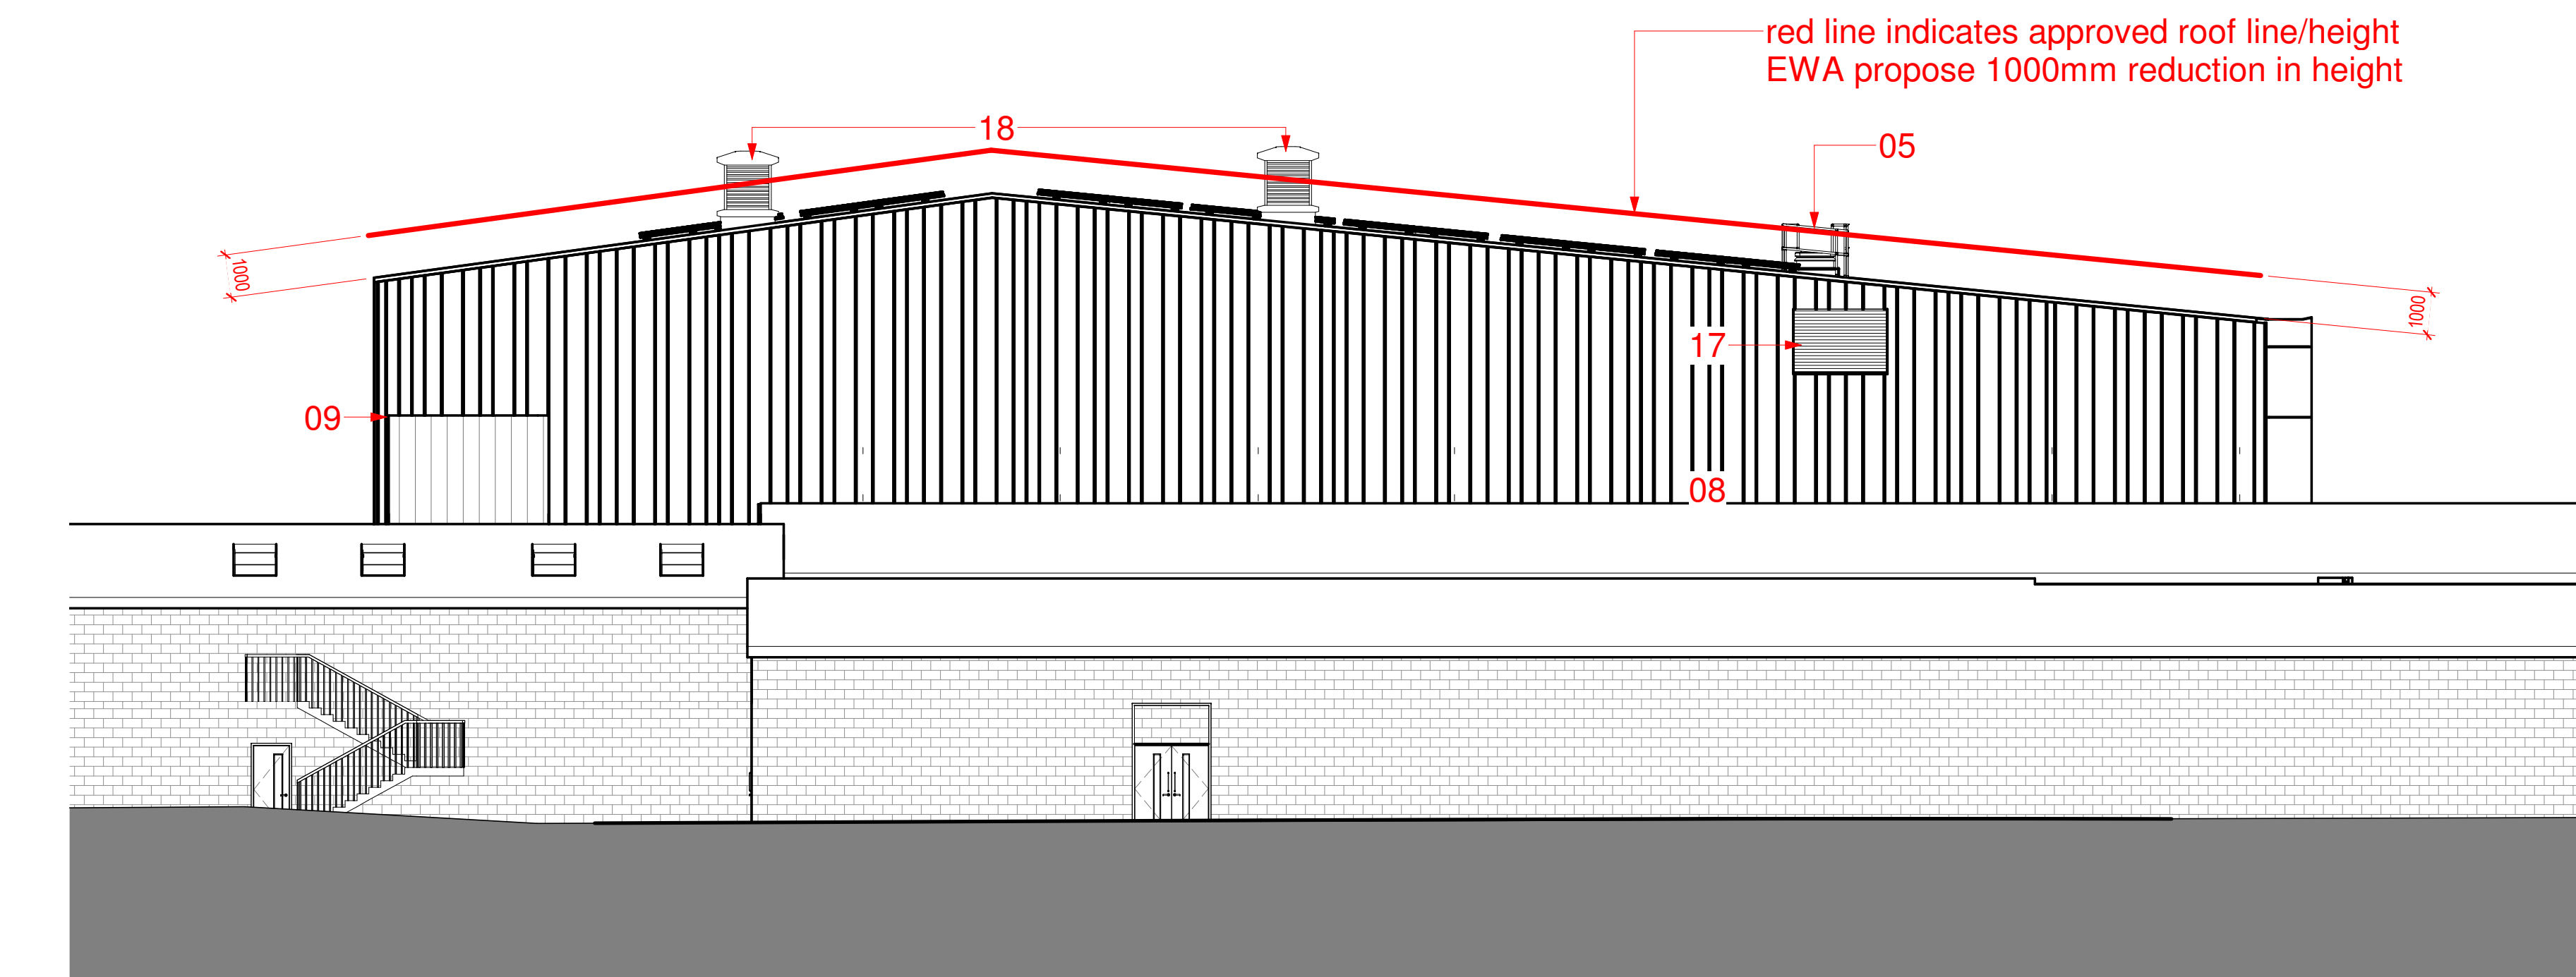

1 SITE-East Elevation - SH & WS  
1:125

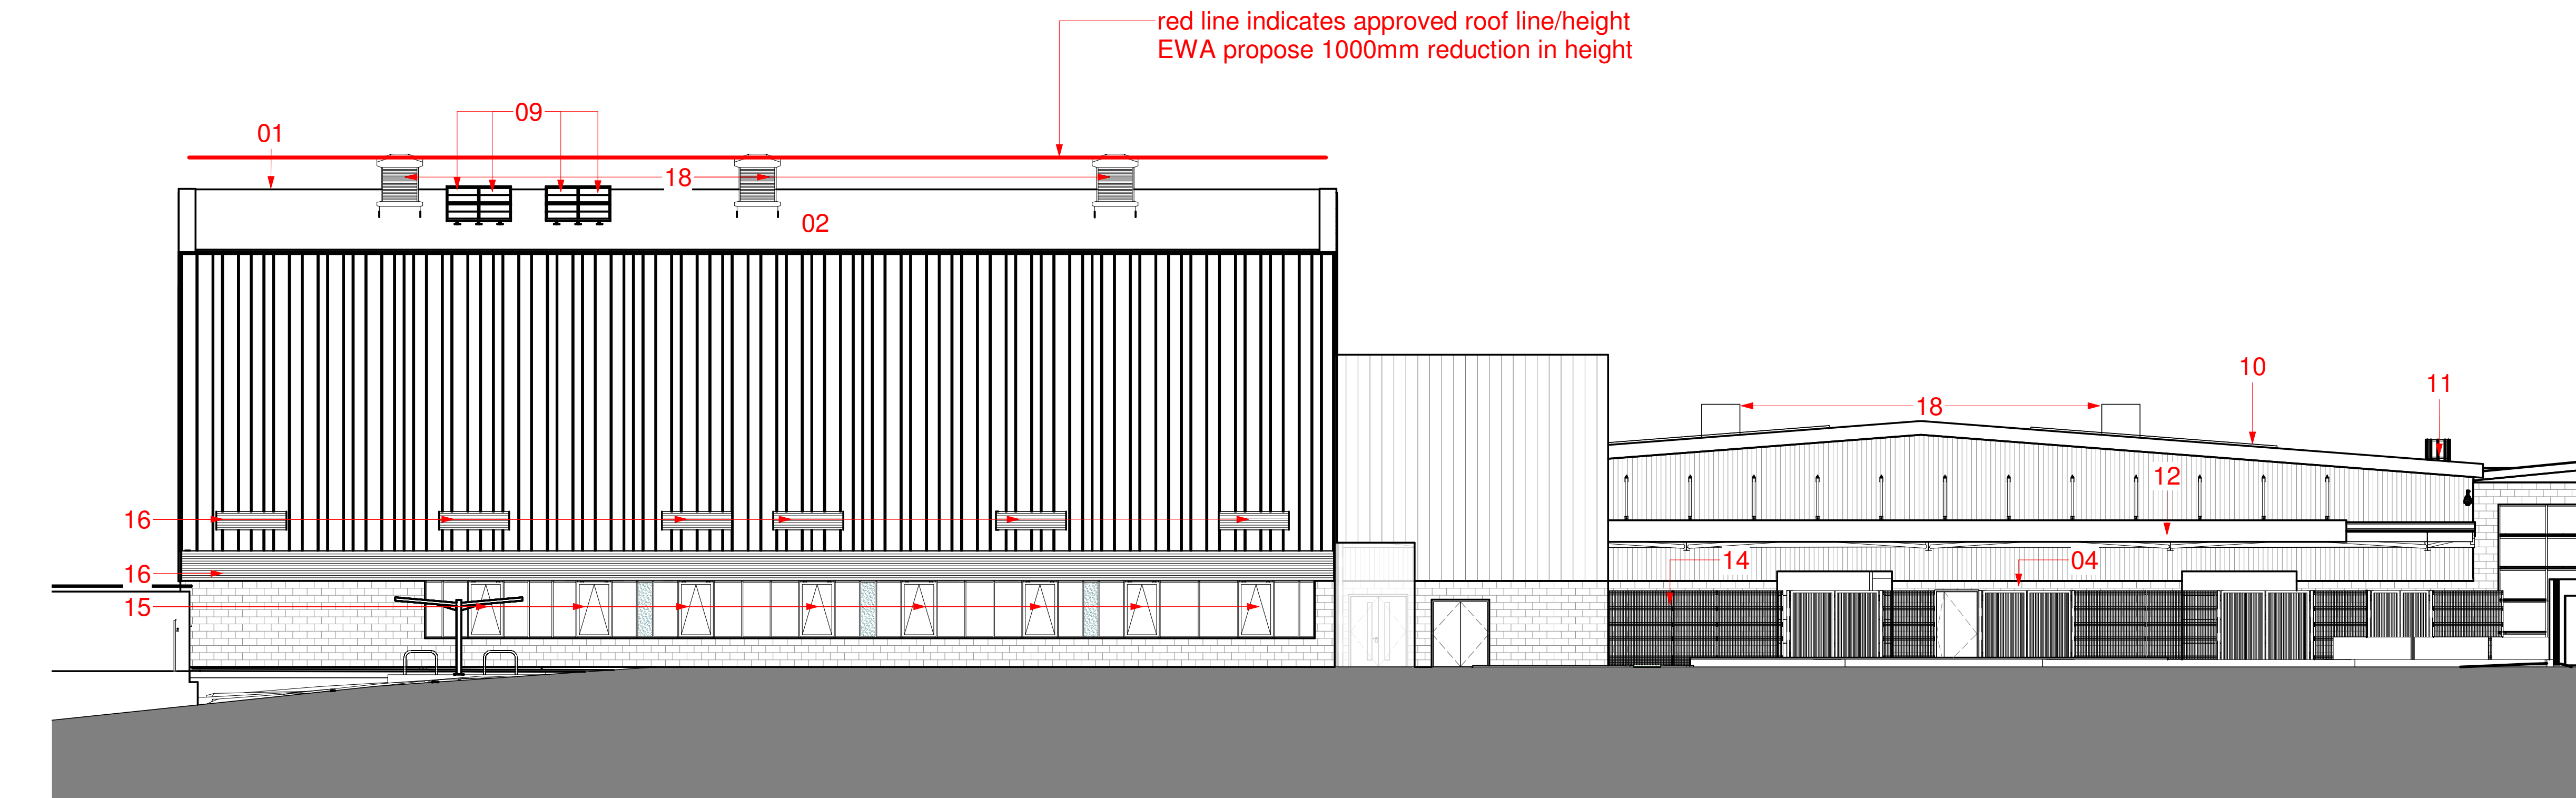

3 SITE-South Elevation - SH & WS  
1:125

#### AMENDMENTS KEY:

- 01 - A 1000mm Reduction in Building Height to sports hall
- 02 - Omission of Sports hall rooflights
- 03 - Blockwork introduced – reduction of Kalzip
- 04 - Blockwork plinth to the compound
- 05 - Addition of Access hatch and roof access system
- 06 - North Façade change from Render to equitone boards and stone panelling
- 07 - Change of polycarbonate to opaque glazing
- 08 - Omission of access from plant room to workshop roof
- 09 - PV units added
- 10 - Reduction to Rooflights to Workshop
- 11 - Access ladders to Workshop Roof
- 12 - Canopy as cantilever instead of posted
- 13 - Re configuration of Stepped Terrace levels
- 14 - Increase of compound area to abut the staircase walling
- 15 - Purge vents into the linear windows
- 16 - QED louvres to façade
- 17 - Reduced size of louvres to East & West Elevations
- 18 - Added Ventilation chimneys to sports hall roof
- 19 - Introduction of mullion to picture window

|     |          |                            |    |         |
|-----|----------|----------------------------|----|---------|
| 1   | 20/07/20 | Issued to show EWA changes | SR | 145     |
| REV | DATE     | DESCRIPTION/NOTES          | BY | CHECKED |