


This drawing, the works, and concepts depicted are copyright and may not be reproduced or made use of, either directly or indirectly, without the express written consent of the Architect. Do not scale from this drawing. All heights, levels, sizes, and dimensions are to be checked on site before any work is put in hand. COPYRIGHT OF THIS DRAWING BELONGS SOLELY TO NS ARCHITECTS LTD.

Hazard Identification			
Ref	Hazard	Date	
H1	Site to be taken during working of high level on slip site requires repair and painting of existing columns. Falling hazard.	03.09.20	
	Structural elements and equipment to be removed and repairs of structural block need to be completed.	03.09.20	
	Structural elements and equipment to be removed during works to avoid risk to avoid dust and disturbance.	03.09.20	
	Site to be taken when forming new holes in structural steel. Risk of potential collapse.	03.09.20	
	Working at height. Close to be taken when installing new structure and repair of existing.	03.09.20	
	Protection from falling required upon opening up stair case.	03.09.20	
	Protection from falling required when installing new mechanical ventilation.	03.09.20	
	Risk of structural collapse. Before installation of new columns and beams care must be taken to avoid structural collapse of soffits.	03.09.20	
	Protection from falling required during installation of new mechanical ventilation.	03.09.20	
H11	Demolition works. Care to be taken during demolition and prior to the start of the works to ensure the removal of existing walls and structural elements to be demolished.	03.09.20	
	Site Access. Potential risk to workers and pedestrians installing site. Care to be taken to ensure no potential injury.	03.09.20	
	Lift Access. Care to be taken when using lift to report materials between 1st and 2nd floor. No lift to be reported materials between 1st and 2nd floor. No lift to be reported materials between 1st and 2nd floor.	03.09.20	
	Emergency stop. Sites to be kept clear of obstruction at all times and not to be obstructed by materials. No materials or equipment to be left on stairs.	03.09.20	
	Emergency stop. Doors must not be blocked by materials or equipment in case of lift off. Doors to be maintained at all times.	03.09.20	

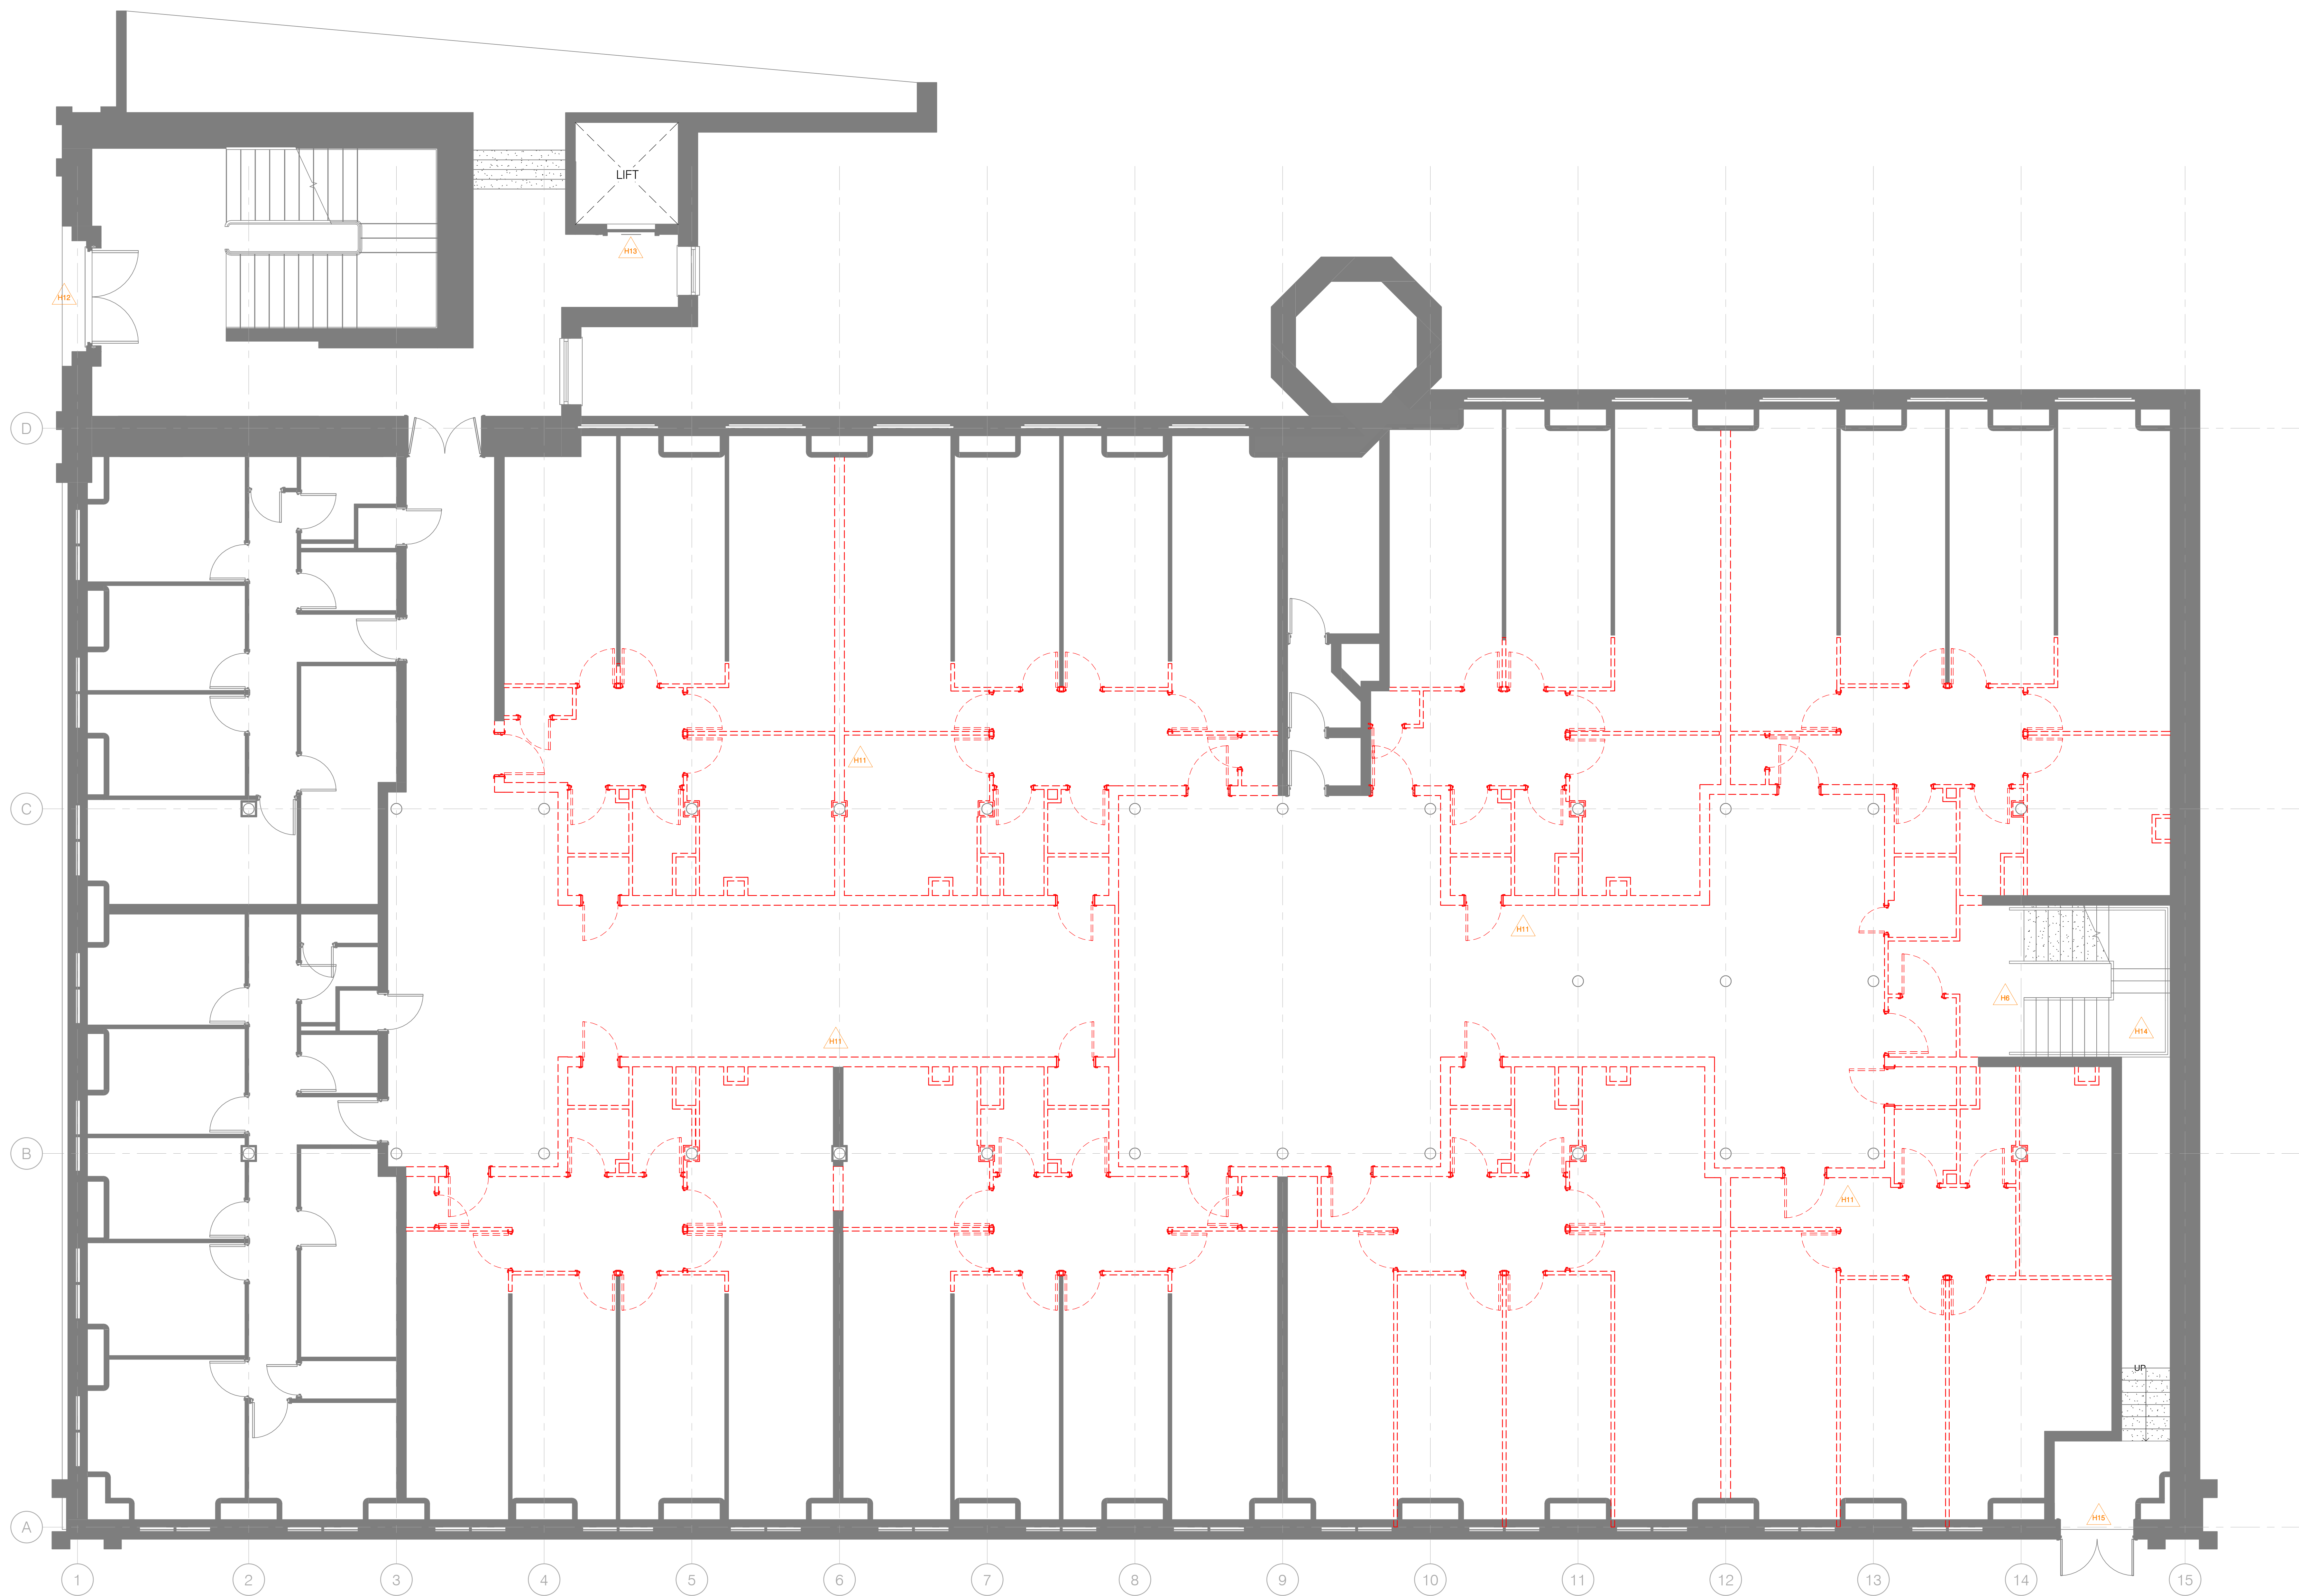

Demolition Level G Floor
1 : 50

NOTE:

This set of drawings is detailed sufficiently to satisfy a Planning or Building Regulations submission. No liability is accepted for any loss or any sort of additional expense incurred consequent to any failure, real or alleged, of the drawings to meet the requirements of any body statutory or otherwise. The buyer of the drawings is advised that the drawings are not intended to satisfy a Planning or Building Regulations submission. This does not imply that this is the only acceptable way of achieving Planning or Building Regulations consent. No liability is accepted for loss or expense incurred consequent to any variation in the drawings from the original design, whether as a result of errors or onsite conditions, availability of material custom and practice, the requirement of the Planning Officer, Building Control Inspector, or Consultant Engineer. This set of drawings is protected by copyright of NS Construction Ltd. No part of the drawings may be reproduced in any form. All dimensions are to be checked on site before any purchase or construction is undertaken unless the drawings is issued within the description to do so.

Issued for:
PLANNING

Project/Client:	Project No:
MSV Dwell Student Living	0192
Cambridge Street	Own No:
Manchester	P-AL-10-LG-001
M1 5SX	Rev:
	B
Drawings:	Scale:
	1 : 50 @A0
Level LG Demolition Plan	Drawn By: Date:
	JM MAR 2020
	Checked By: Date:
	BMc MAR 2020



NS Architects LTD, Studio 6, 2nd Floor, City Building,
21 Old Hall Street, Liverpool L3 9BS

T: 0151 709 1211
E: info@nsarchitects.org W: www.nsarchitects.org

Contractors must work only to figured dimensions which are to be checked on site.
© N3 ARCHITECTS LIMITED.