


DRAWING INFORMATION


NOTE
All dimensions should be checked on site.
Do not scale off this drawing.
Any drawing errors or divergences should be brought to the attention of the originator of this drawing.

Revision

~ 16/07/19 Issued for planning

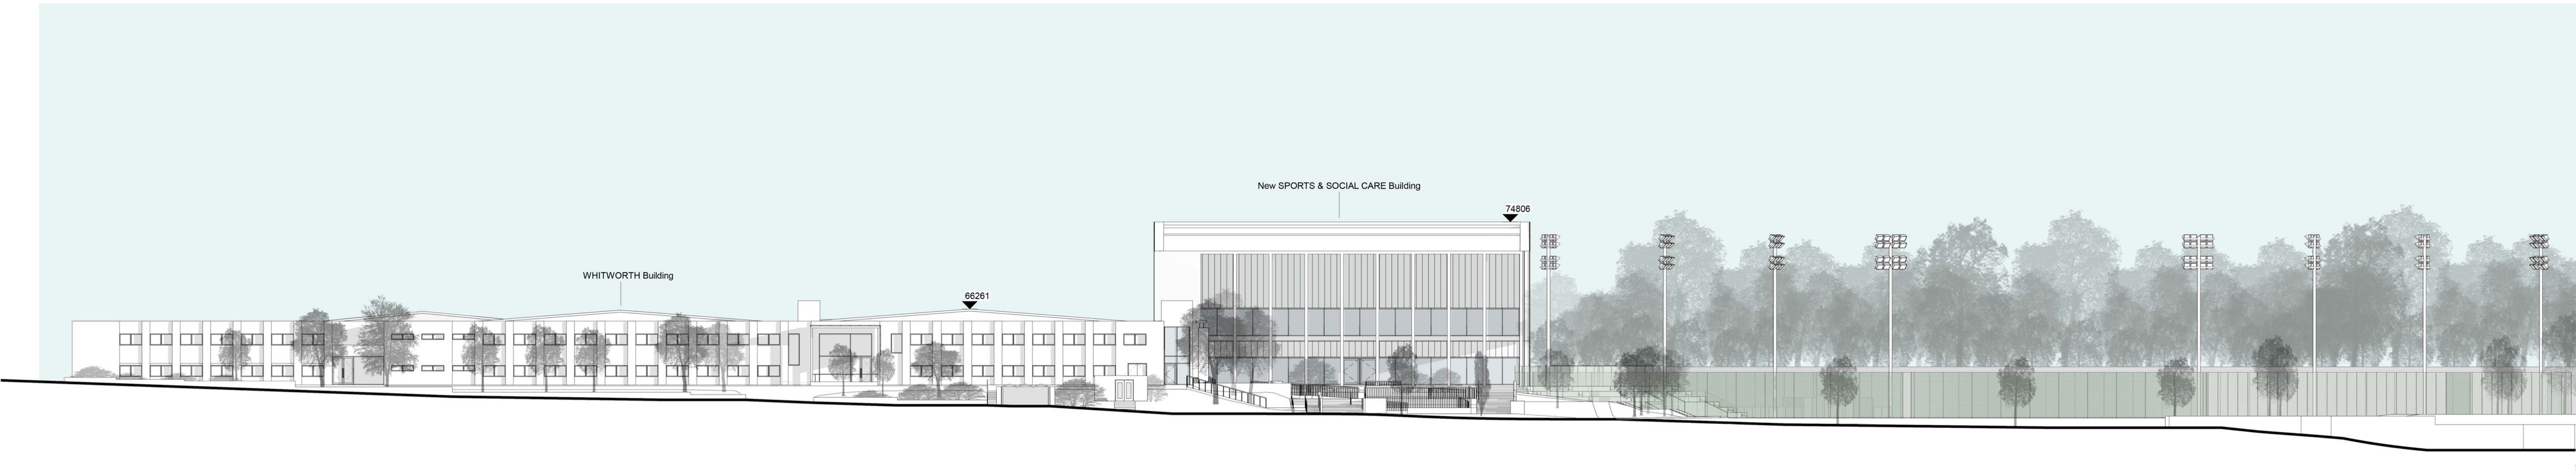

① North Site Elevation
1 : 250

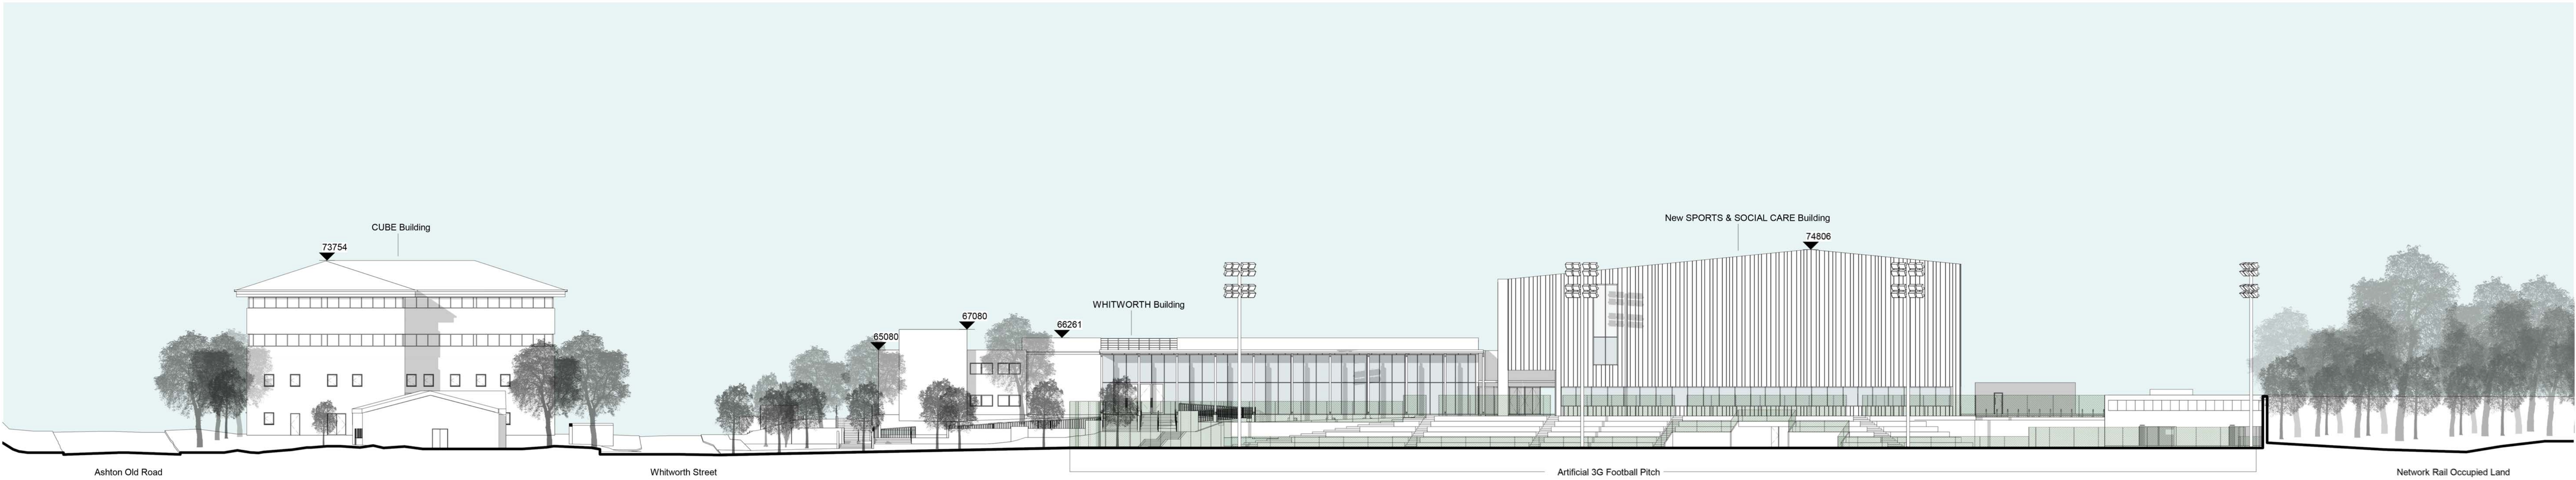

② West Site Elevation
1 : 250

PLANNING

Reiach and Hall Architects

The Manchester College,
Openshaw Campus

Planning Drawings - Elevations

Site Elevations

OS-RHA-XX-00-DR-A-PL-007

Rev: ~ Scale: 1 : 250 A0 Date: 11/07/19 Job No: 4457

8 Darnaway Street
Edinburgh EH3 6BG
Tel : 0131 225 8444
www.reiachandhall.co.uk