



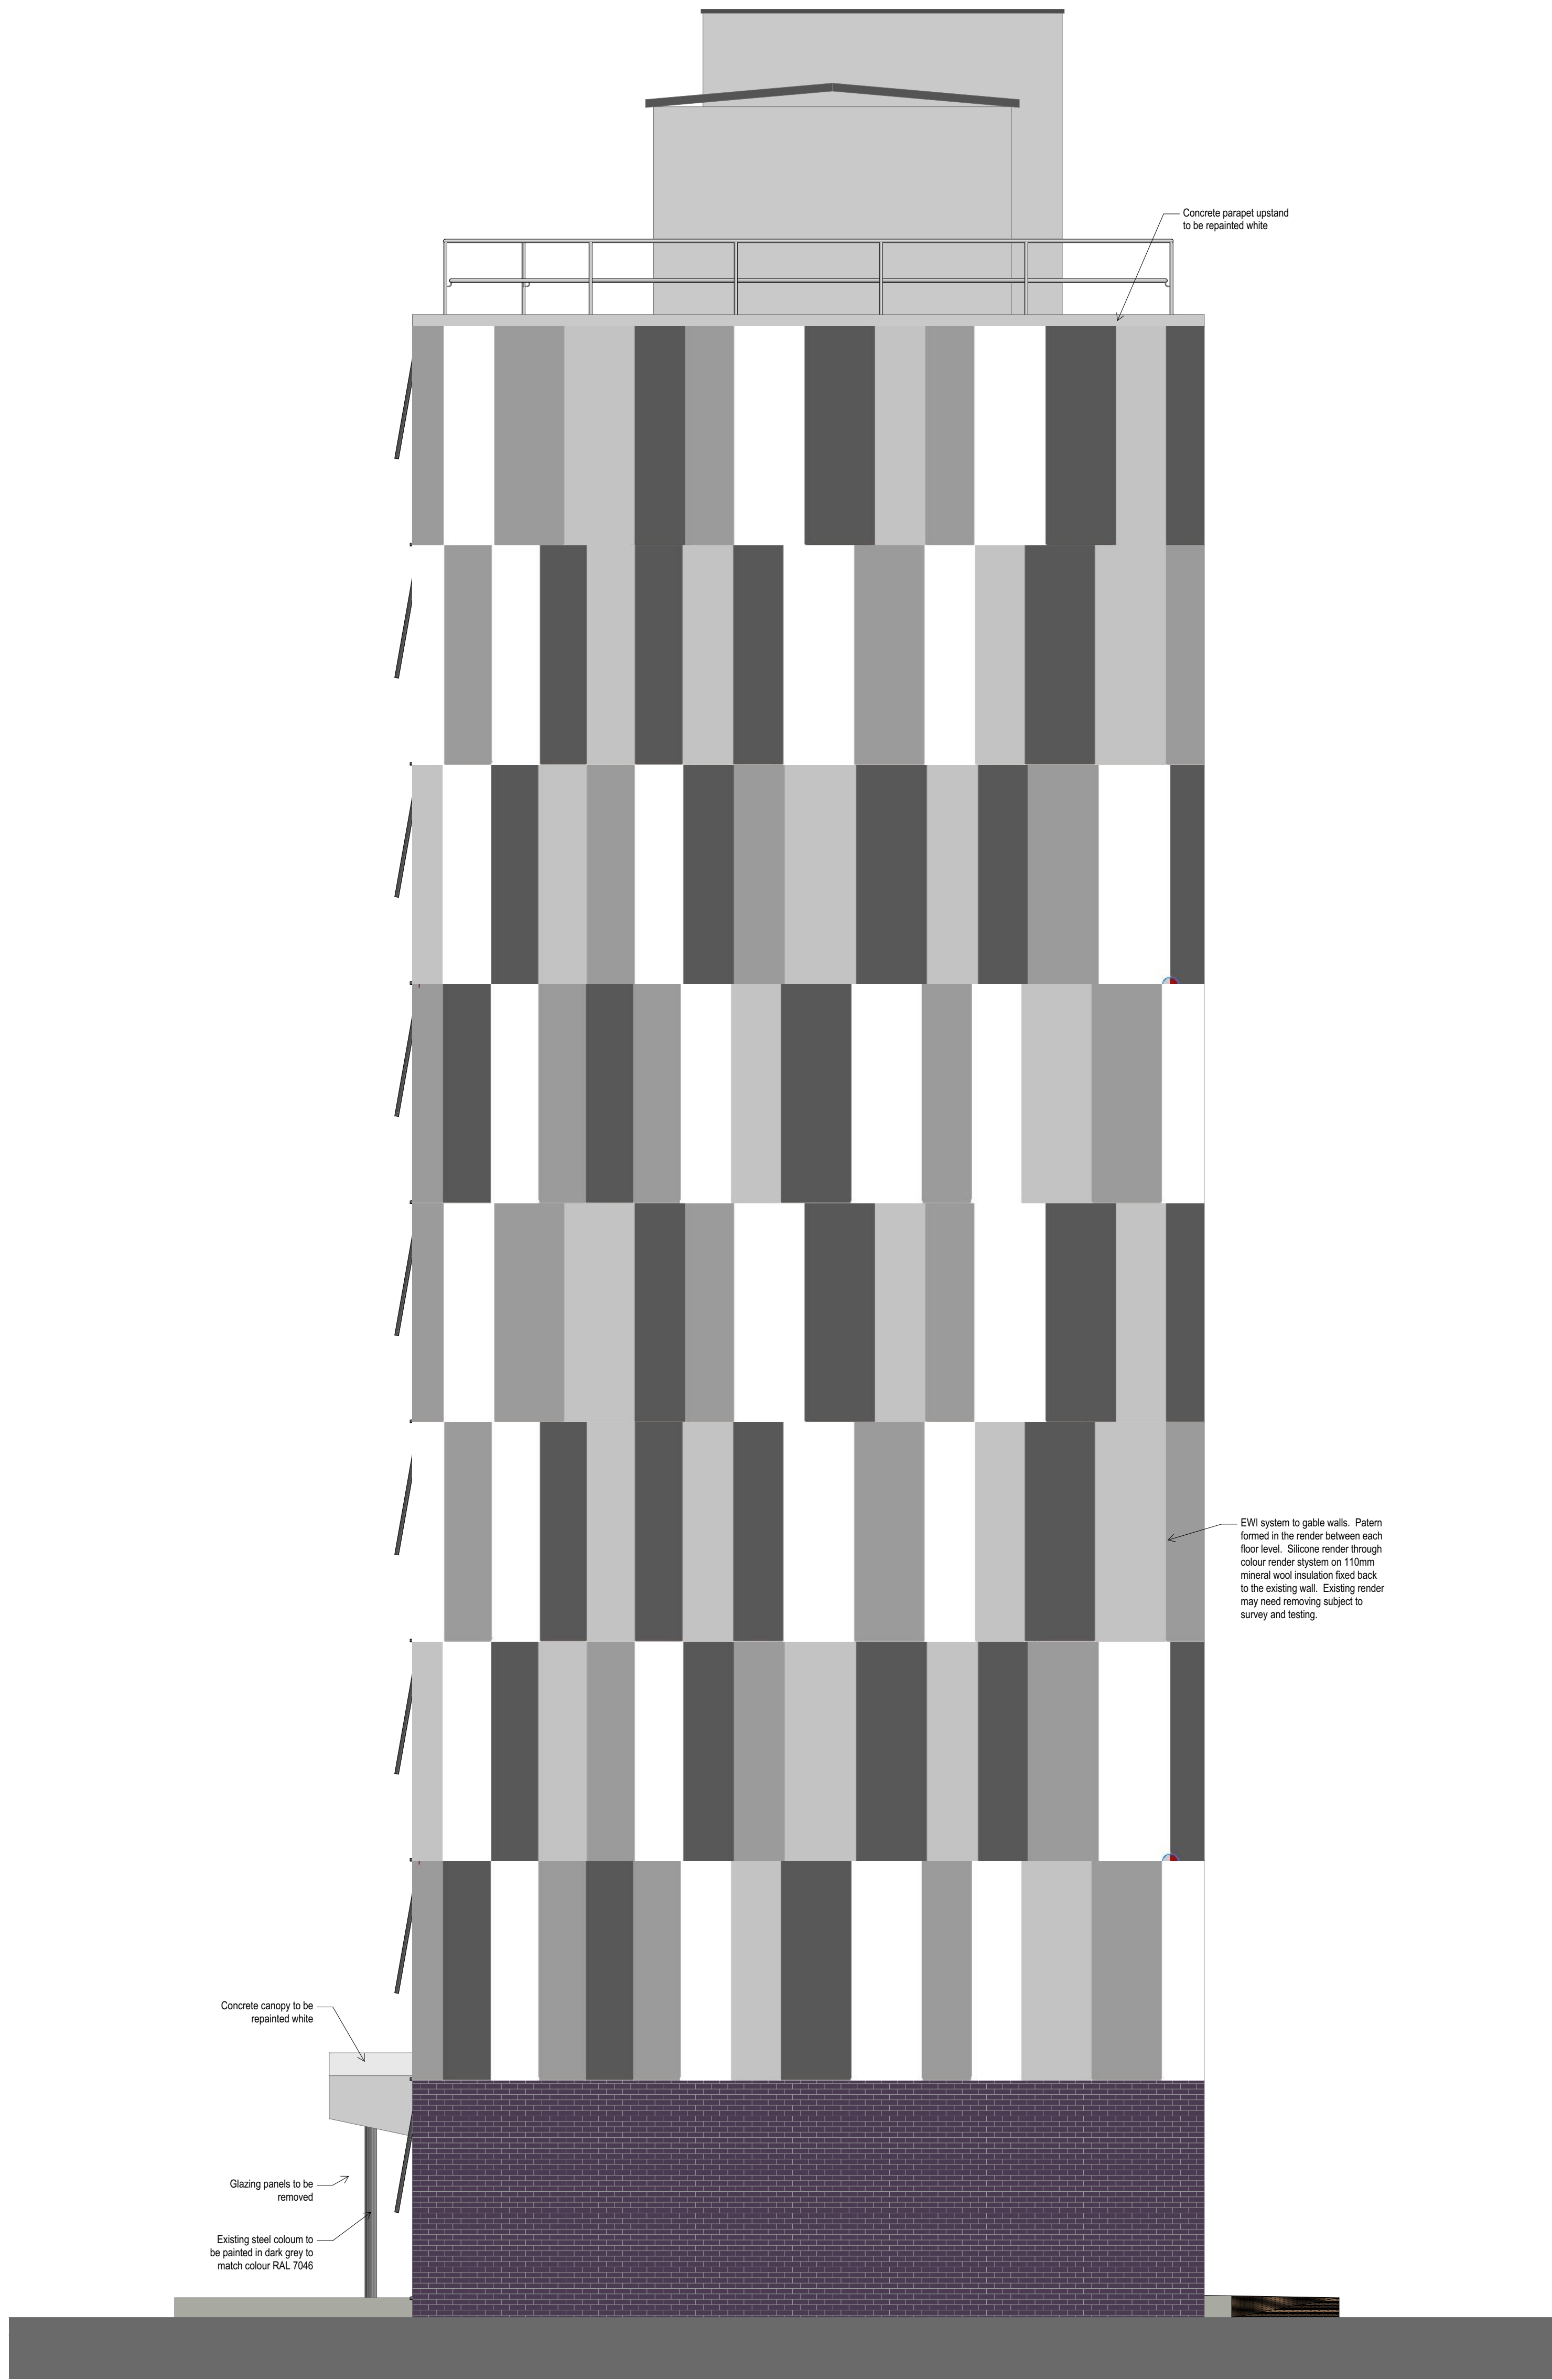

1 Gable Elevations 1:50

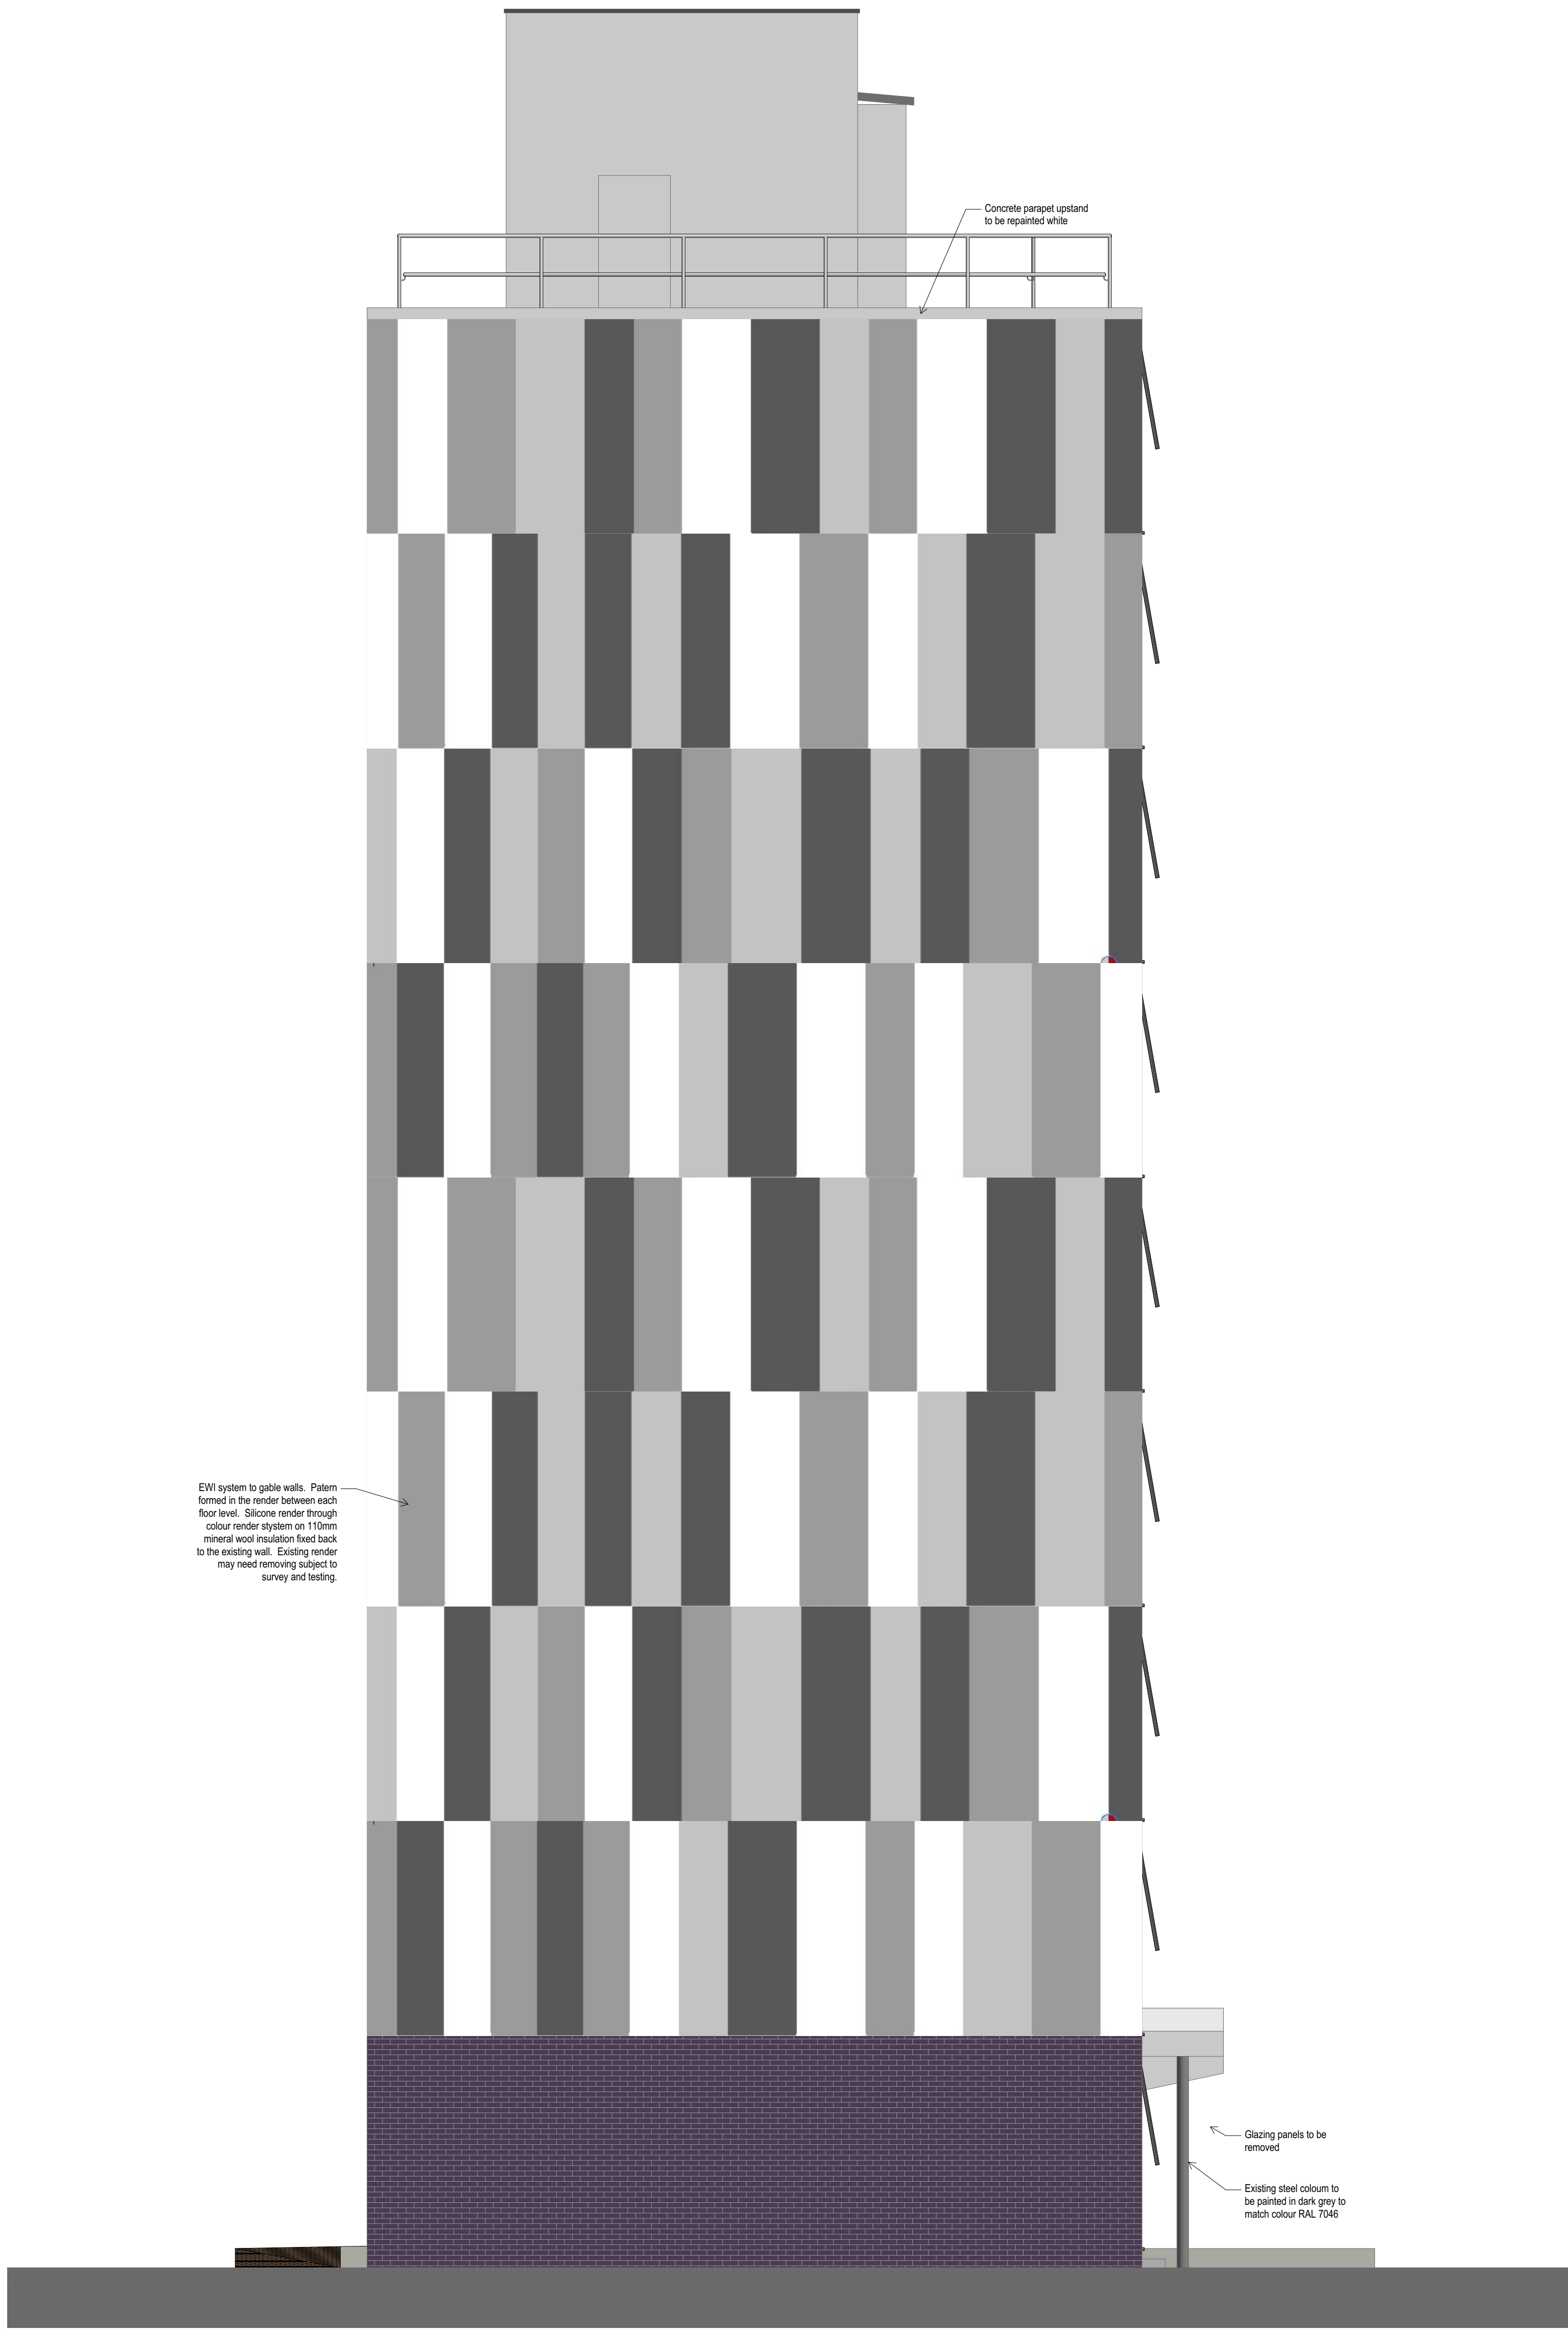

2 Gable Elevations 1:50

Rev				
Client				
Wythenshawe CHG				
Project				
Moorcot Court Highrise refurbishment				
Title				
Proposed Elevations 2				
Scale	Date	Sheet	Tender	
1:50 @ A1	16/09/2020	061	Drawn	
Job No	Drawing No	Rev	Drawn	
0136	061		KT	



Arcus Consulting LLP
Manchester 0161 400 3222
Newcastle 0191 272 5781
Birmingham 0121 466 9502
www.arcus-uk.com
Liverpool 0151 708 1080
London 020 8742 2512
This document is copyright of Arcus Consulting LLP. Do not scale this drawing.
Only use for the intended purpose. All dimensions to be checked on site prior to construction.