


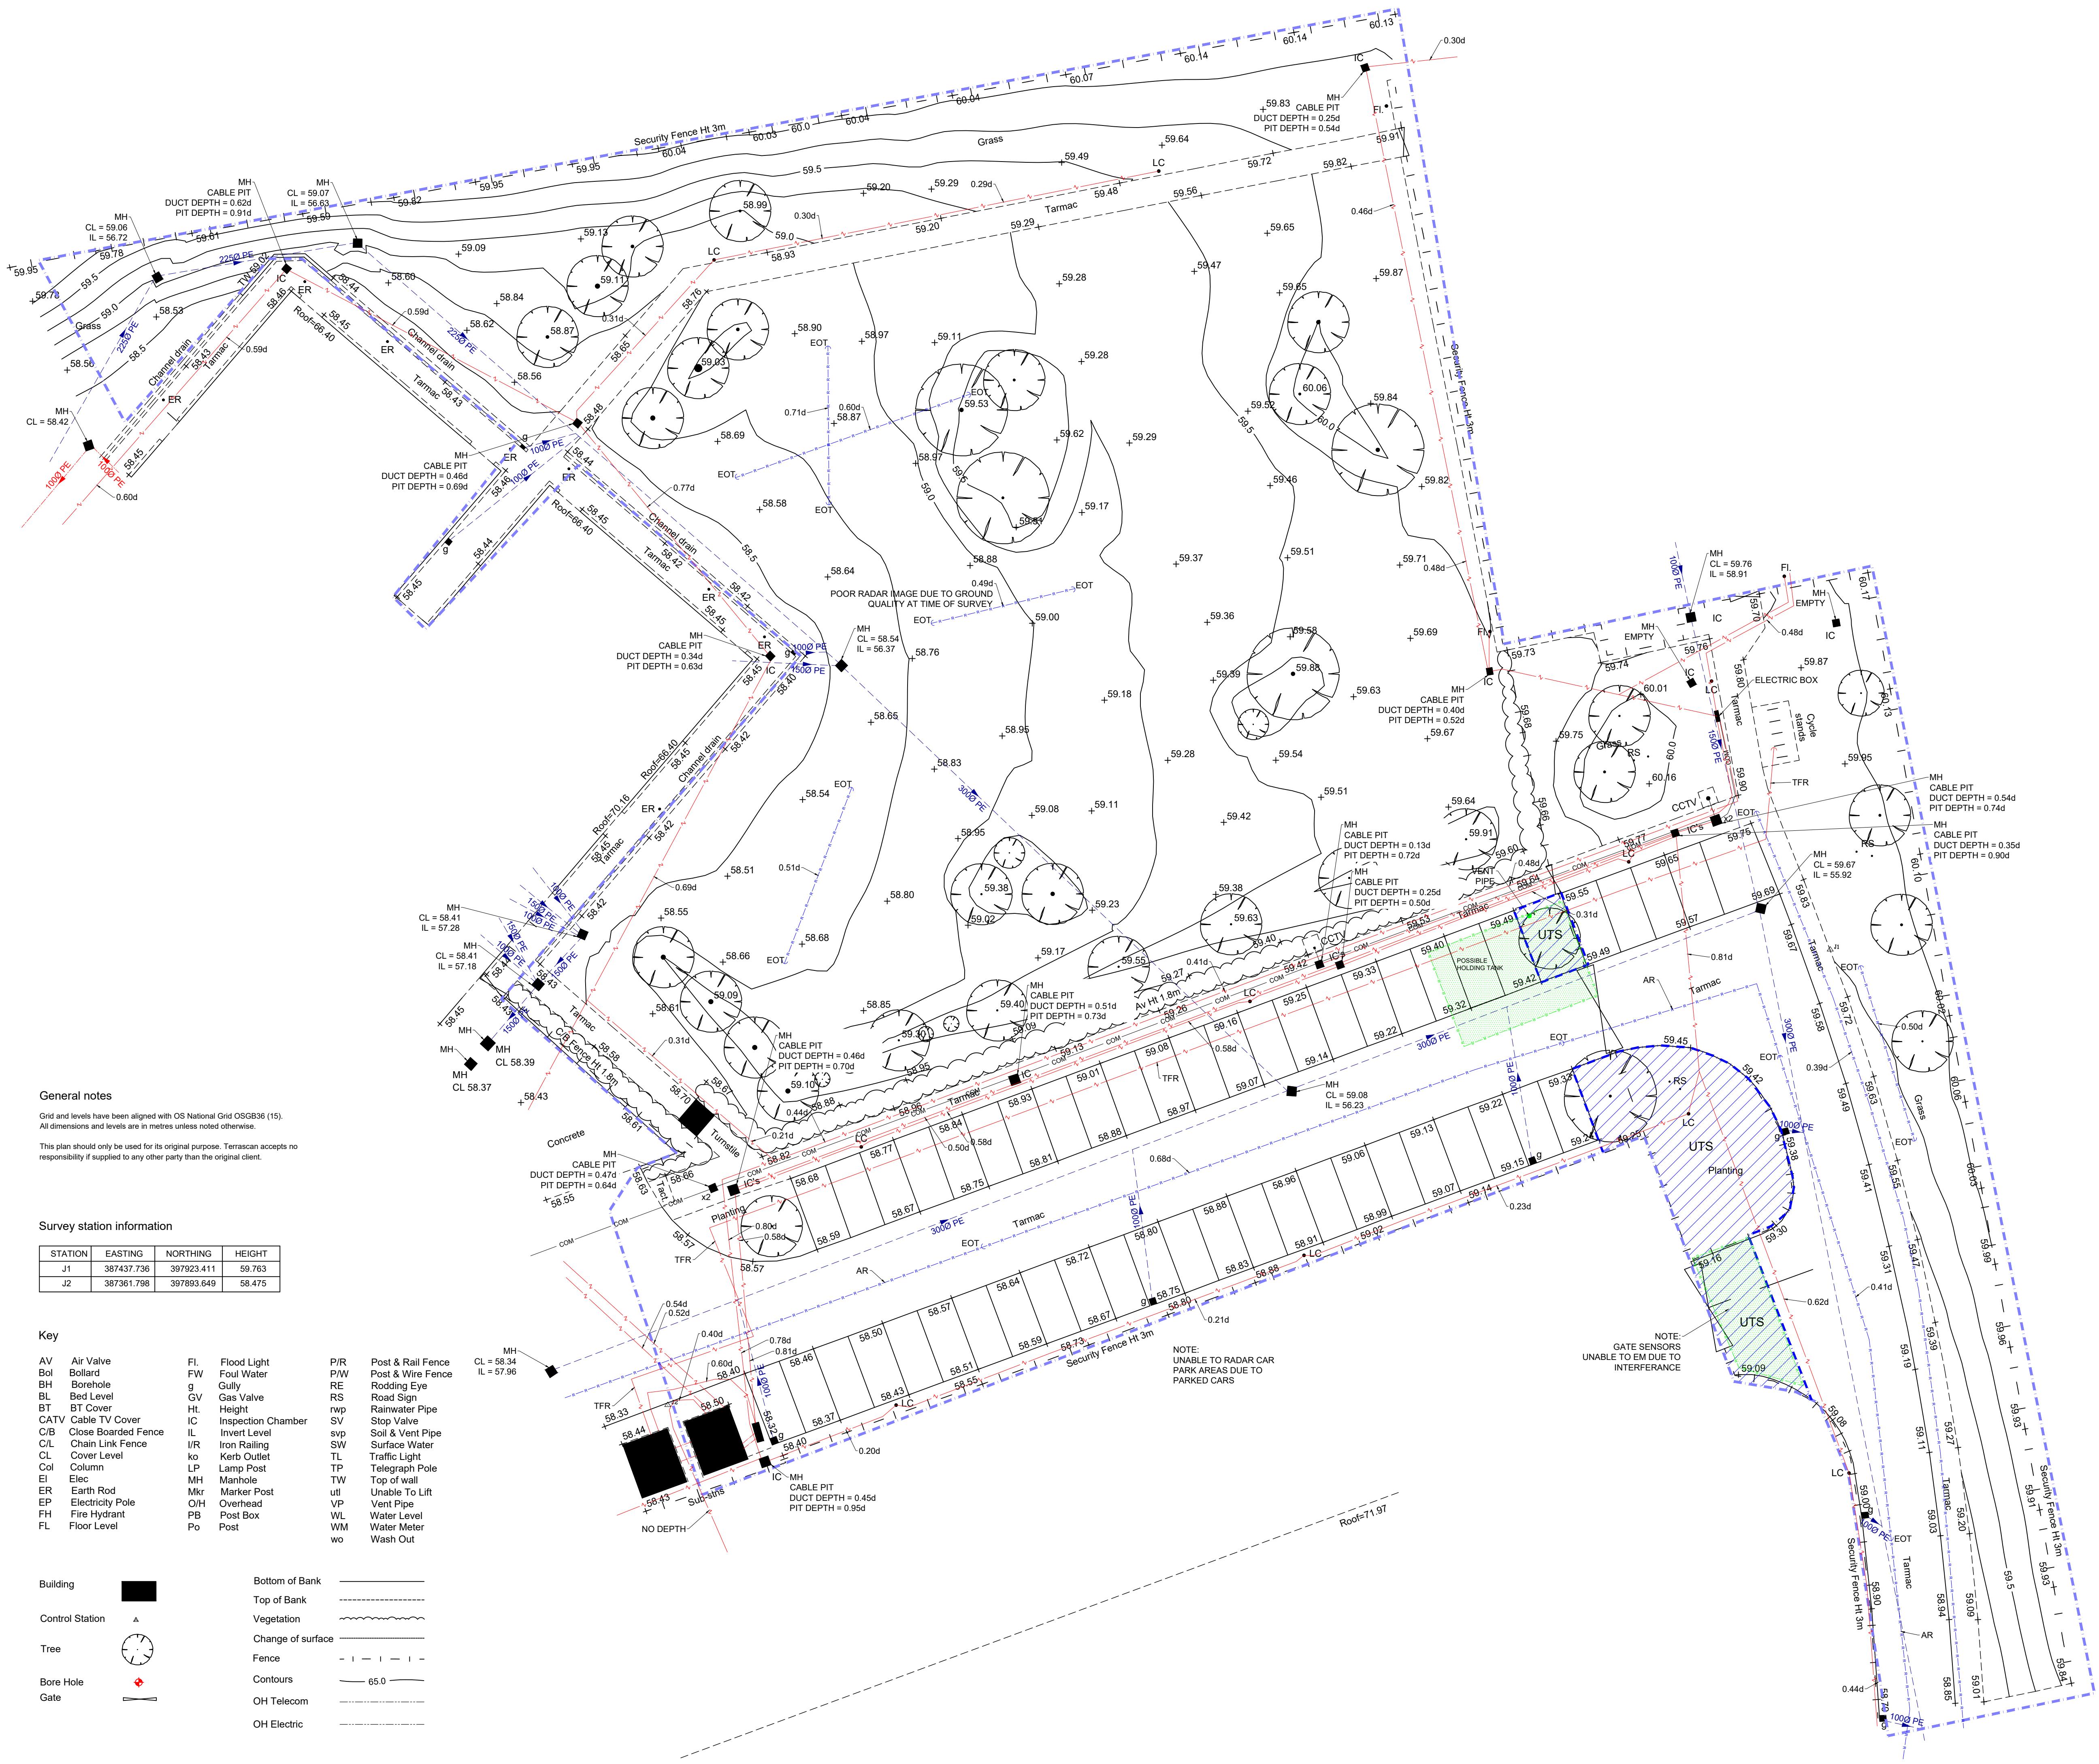

General notes

Grid and levels have been aligned with OS National Grid OSG836 (15).
All dimensions and levels are in metres unless noted otherwise.

This plan should only be used for its original purpose. Terrascan accepts no responsibility if supplied to any other party than the original client.

Survey station information

STATION	EASTING	NORTHING	HEIGHT
J1	387437.736	397923.411	59.763
J2	387361.798	397893.649	58.475

Key

AV	Air Valve	FI	Flood Light	P/R	Post & Rail Fence
Bol	Bollard	FW	Foul Water	P/W	Post & Wire Fence
BH	Borehole	g	Gully	RE	Rodding Eye
BL	Bed Level	GV	Gas Valve	RS	Road Sign
BT	BT Cover	HL	Height	rwp	Rainwater Pipe
CATV	Cable TV Cover	IC	Inspection Chamber	SV	Stop Valve
C/B	Close Boarded Fence	IL	Invert Level	svp	Soil & Vent Pipe
CL	Chain Link Fence	I/R	Iron Railing	SW	Surface Water
CL	Cover Level	ko	Kerb Outlet	TL	Traffic Light
Col	Column	LP	Lamp Post	TP	Telegraph Pole
El	Elec	MH	Manhole	TW	Top of wall
ER	Earth Rod	Mkr	Marker Post	utl	Unable To Lift
EP	Electricity Pole	OH	Overhead	VP	Vent Pipe
FH	Fire Hydrant	PB	Post Box	WL	Water Level
FL	Floor Level	Po	Post	WM	Water Meter
		wo		wo	Wash Out


Building		Bottom of Bank	
Control Station		Top of Bank	
Tree		Vegetation	
Bore Hole		Change of surface	
Gate		Fence	
		Contours	65.0
		OH Telecom	
		OH Electric	

© Terrascan Ltd 2020

NOTE:
THIS DRAWING HAS BEEN PRODUCED BY ELECTRONIC MEANS.

SHOULD THE SCALE MEASUREMENTS BE TAKEN BY MEANS OTHER THAN ELECTRONIC (e.g. FROM A PRINTED COPY), THE FOLLOWING MUST BE TAKEN INTO CONSIDERATION BEFORE SCALING IS UNDERTAKEN:

1. ENSURE THAT THE COPY HAS BEEN PRINTED/PLOTTED ON THE STATED SHEET SIZE WITH THE PLOTTING SCALE SET TO A CORRECT RATIO.
2. ENSURE THAT AN ADEQUATE ALLOWANCE DEPENDANT ON THE STATED SCALE IS MADE FOR THE INEVITABLE DISTORTIONS INTRODUCED BY PLOTTING/PRINTING AND COPYING PROCESSES.

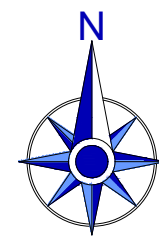

Sheet Diagram

UTILITIES KEY

	SURVEY BOUNDARY
	FOUL DRAINAGE
	SURFACE DRAINAGE
	COMBINED DRAINAGE
	ELECTRIC CABLE
	TELECOM CABLE
	WATER PIPE
	GAS PIPE
	CATV / CABLE TELEVISION
	COMMUNICATIONS CABLE
	TRAFFIC LIGHTS
	DUCTING
	UNIDENTIFIED
	EARTH CABLE
	PUMPING MAIN
	FUEL PIPE
	VENT PIPE
	OFFSET FILL PIPE
	VAPOUR RECOVERY
	GAUGE LINE
	RADAR TRACE
	RADAR AREA ANOMALY
	RADAR UTILITY TRACE
	RADAR UTILITY ANOMALY
	UNABLE TO SURVEY

ABBREVIATIONS

AR	-	ASSUMED ROUTE
BD	-	BACKDROP
CL	-	COVER LEVEL
CR	-	CABLE RISER
EM	-	ELECTROMAGNETIC
EOT	-	END OF TRACE
GPR	-	GROUND PENETRATING RADAR
FH	-	FIRE HYDRANT
HV	-	HIGH VOLTAGE
IL	-	INVERT LEVEL
LV	-	LOW VOLTAGE
MH	-	MANHOLE
MM	-	MONITORING WELL
NL	-	NOT LOCATED
OSA	-	OUTSIDE SURVEY AREA
PR	-	PIPE RISER
RWP	-	RAIN WATER PIPE
TFR	-	TAKEN FROM RECORDS
TP	-	TELEGRAPH POLE
UTGA	-	UNABLE TO GAIN ACCESS
UTL	-	UNABLE TO LIFT
UTR	-	UNABLE TO ROD
UTS	-	UNABLE TO SURVEY
UTT	-	UNABLE TO TRACE
VP	-	VENT PIPE
WWP	-	WASTE WATER PIPE

Rev	Details	Date	Drawn

Client	Darwin Group Ltd
Project	Connell Co-Op College
Title	Underground Utility Survey
Scale	1:200@A1
Date	05.11.20
Revision	001
Job No	03661
Units	Units 1+2, Yarnbury Court, Warrminster, BA12 0DE, www.terrascanuk.co.uk

65.0