
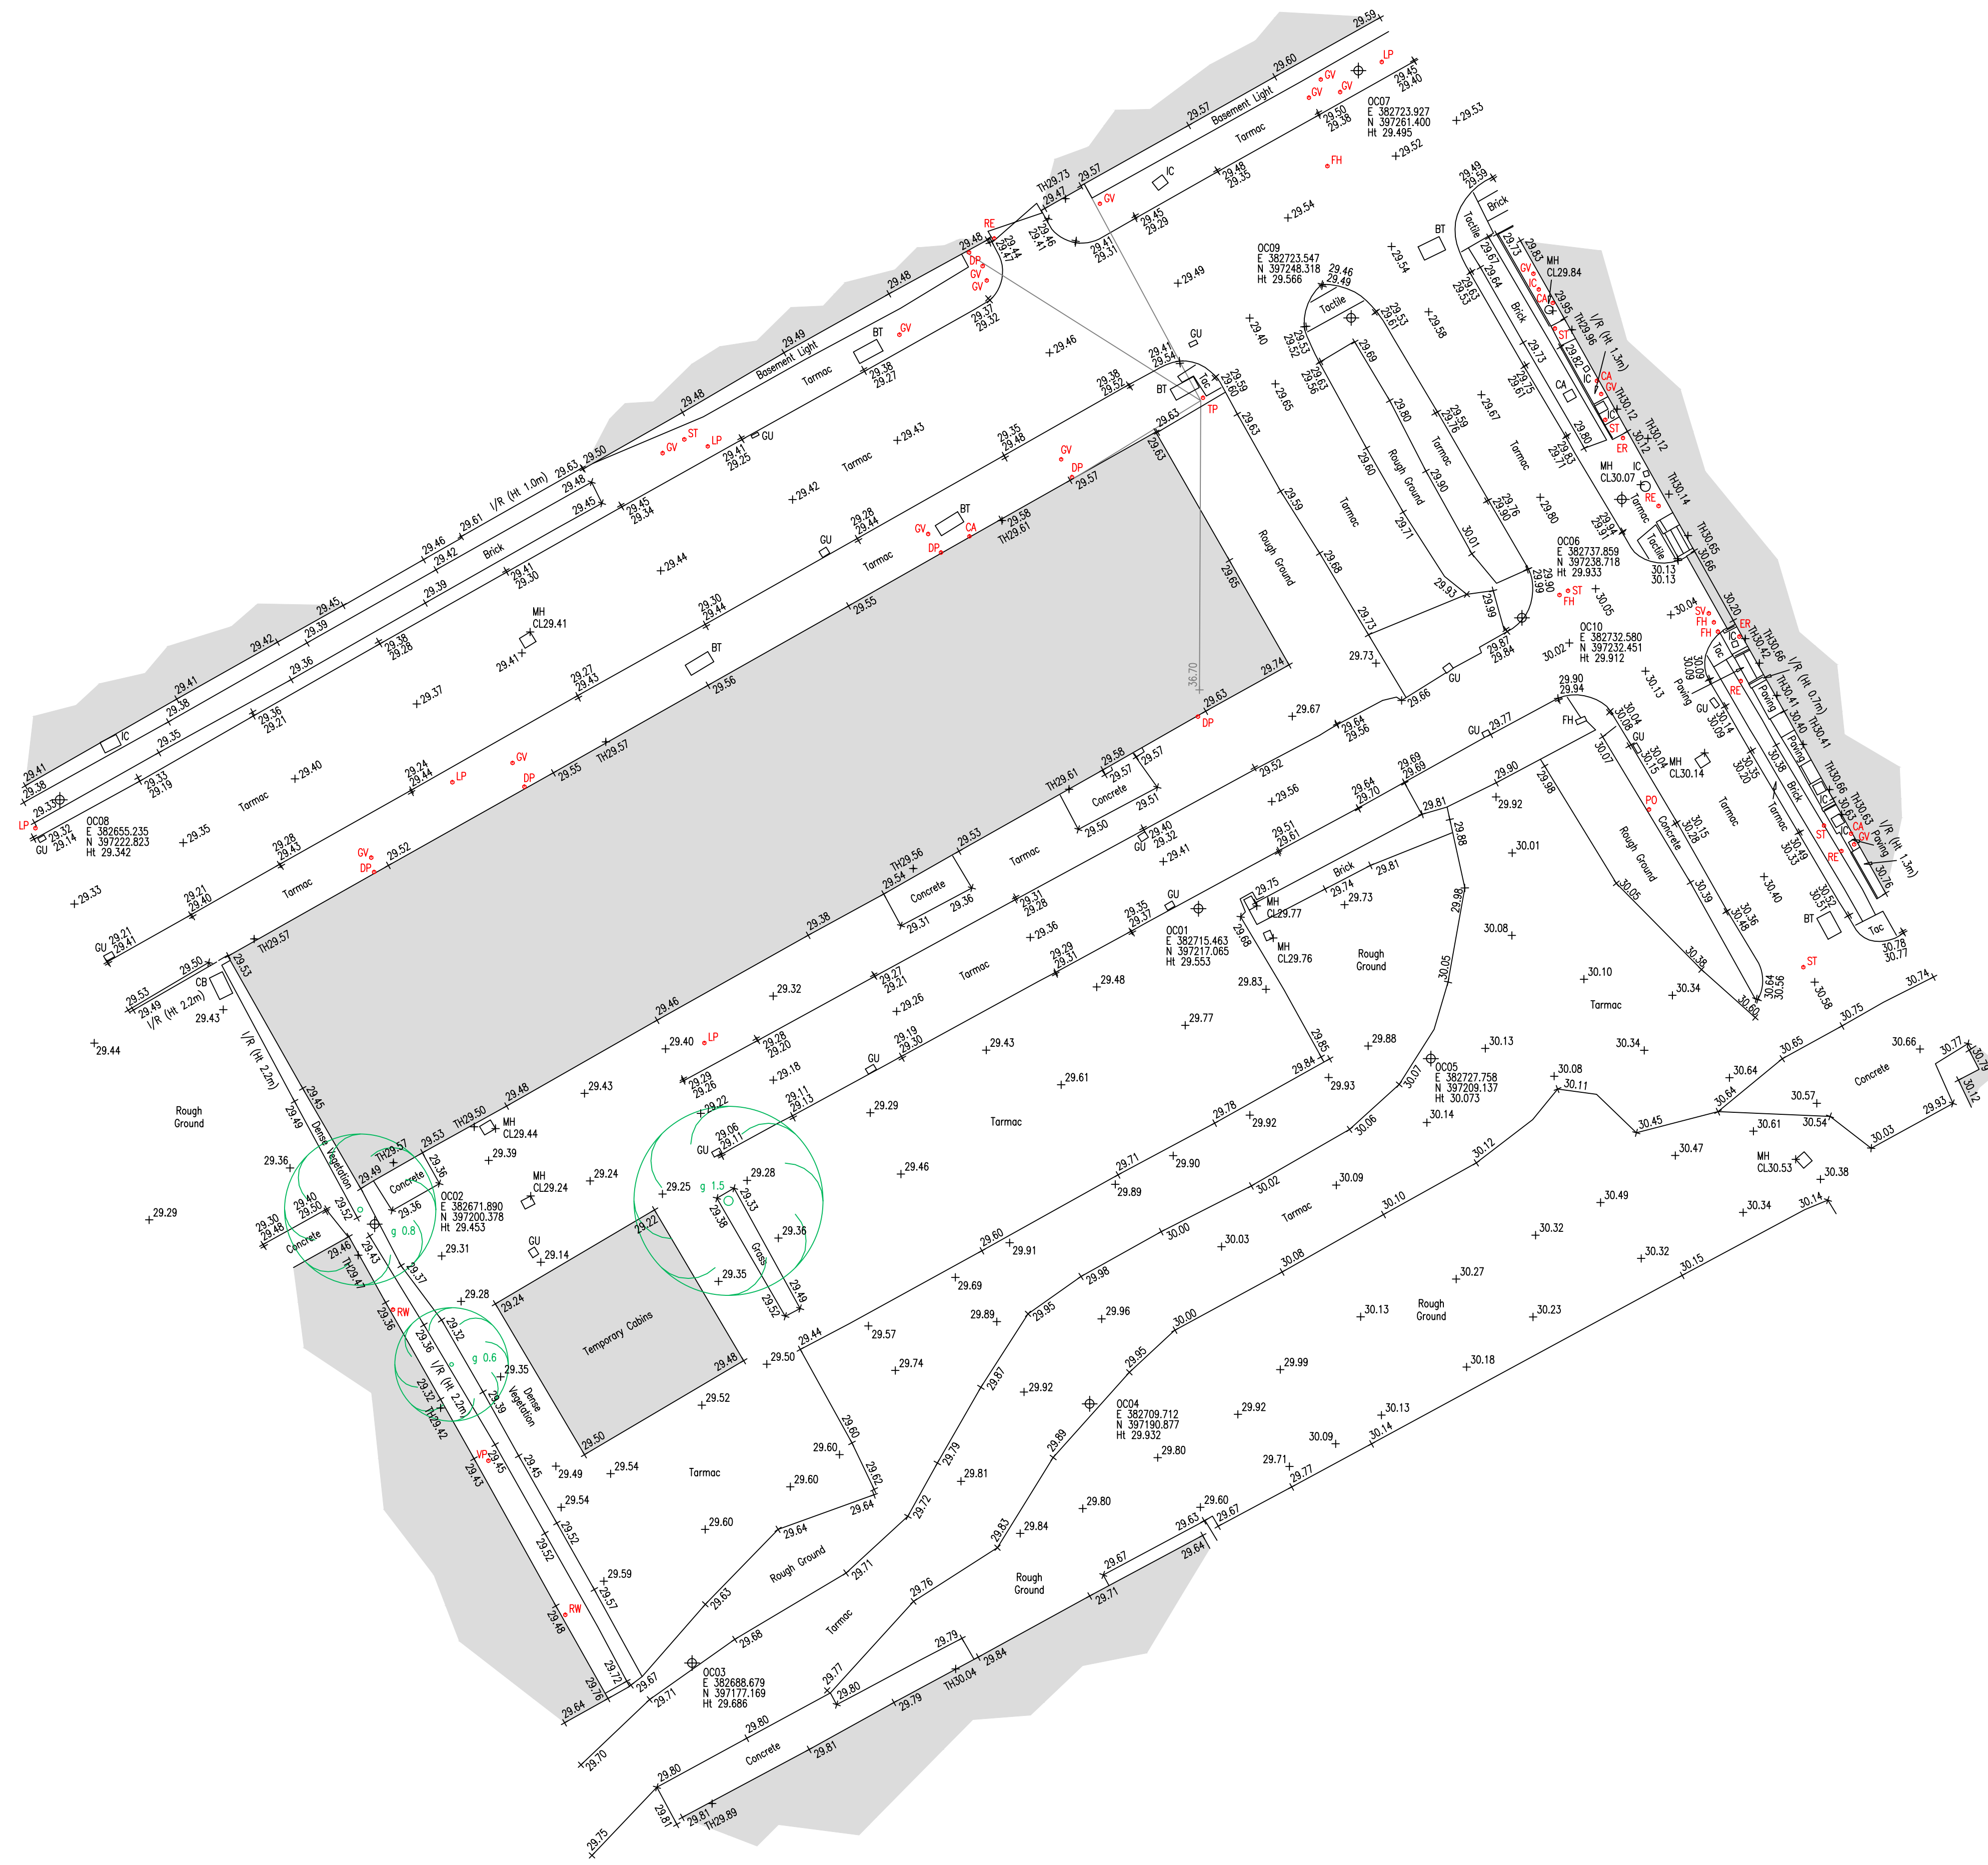


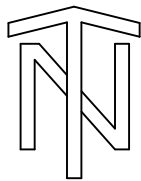

NOTES

KEY

Grid & Datum - Local Plane Grid related to OS National Grid & Datum
By GNSS RTK Observations

STANDARD ABBREVIATIONS

STREET FURNITURE	LC - LIGHTING COLUMN LI - LIGHT LP - LAMP POST MB - MOORING BOLLARD MA - MANHOLE MH - MANHOLE OUT MO - MONUMENT MR - MOORING RING MW - MONITORING WELL NF - NAME PLATE OH - OVERHEAD OSBM - ORDNANCE SURVEY BENCH MARK PA - PLAY APPARATUS PB - PUBLIC BOX PH - PUBLIC HOUSE PI - PIPE PL - PLANT PM - PAVING METER PO - POST PP - PETROL PUMP RD - ROAD RDH - RIDGE HEIGHT RDW - ROAD WIDTH RTW - RETAINING WALL RW - RAINWATER PIPE SA - STANCHION SC - STREET CAMERA SD - SATELLITE DISH SF - SAFETY FENCE SG - SIGNAL SI - SIGN SMP - SERVICE MARKER POST SS - SECURITY SENSOR ST - STOP TAP SU - STUMP SV - STOP VALVE SW - SWITCHGEAR SY - STAY TA - TAP TBM - TEMPORARY BENCH MARK TCB - TELEPHONE CALL BOX TE - TELEPHONE TM - TICKET MACHINE TS - TRAFFIC SIGNAL TP - TELEGRAPH POLE	UTL - UNABLE TO LIFT VDP - VEHICLE DETECTOR PAD VP - VENT PIPE WB - WHISTLE BLOW WM - WATER METER WP - WASTE PIPE
FENCE TYPES	BW - BARBED WIRE CB - CORRUGATED BROWN CP - CONCRETE PANEL HR - HANDRAIL IR - IRON RAILING PAL - PALISADE PC - POST & CHAIN PP - POST & PANEL PS - PEDESTRIAN SAFETY RB - RAILING WM - WIRE MESH	
LEVELS	BL43.45 - BED LEVEL EL43.45 - LEAVE LEVEL IN43.45 - INVERT LEVEL RF43.45 - ROOF LEVEL SF43.45 - SOFT BED LEVEL SL43.45 - SLOTTED LEVEL TH43.45 - THRESHOLD LEVEL WL43.45 - WATER LEVEL	

SYMBOLS

	HEDGE		GATE		BUILDING
	TREE CANOPY		CONTROL STATION		TREE

UNDERGROUND SERVICE KEY

— SURFACE WATER	— FOUL WATER
— ELECTRIC	— GAS
— UNKNOWN	— WATER
— SCAN EXTENTS	

(AR) - ASSUMED ROUTE (SW) - SURFACE WATER
D - DEPTH (M) TTR - TAKEN FROM RECORDS
EDT - END OF TRACE UTL - UNABLE TO LIFT
GFW - FOUL WATER UTS - UNABLE TO SURVEY

NOTE
Information concerning the location of services is given for your assistance and is intended for guidance only.
N D Oliver & Co Ltd does not accept liability for the accuracy or completeness of the information provided

C	25/02/20	TB	Further Annotation Added	AM	NDO
B	21/02/20	TB	Underground Services Added	AM	NDO
A	29.11.19	TB	Underground Services Added	BW	NDO
Rev	Date	Drawn	Description	Chkd	App'd

N D OLIVER & CO
CHARTERED GEOMATIC SURVEYORS

Jupiter House, 21 Roebuck Lane, Sale, Manchester, M33 7SY
T: 0161 973 3495 F: 0161 962 6819
E: mail@ndoliver.com www.ndoliver.com

Client

DETRAFFORD
BROOKE COURT
LOWER MEADOW ROAD
WILMSLOW
CHESHIRE SK9 3ND

Title

COURTYARD GARDENS
MANCHESTER

TOPOGRAPHICAL SURVEY
SHEET 1 OF 1

Surveyed	JH	Drawn	BW	Drawn Date:	14/11/2019
Checked	AM	Approved	NDO	Project	10436
Scale	1:200 @ A1	CAD File	10436-0001.dwg	Status	REV
Drawing No	10436 / 001C/1			Rev	C