





Site Section A
1 : 100

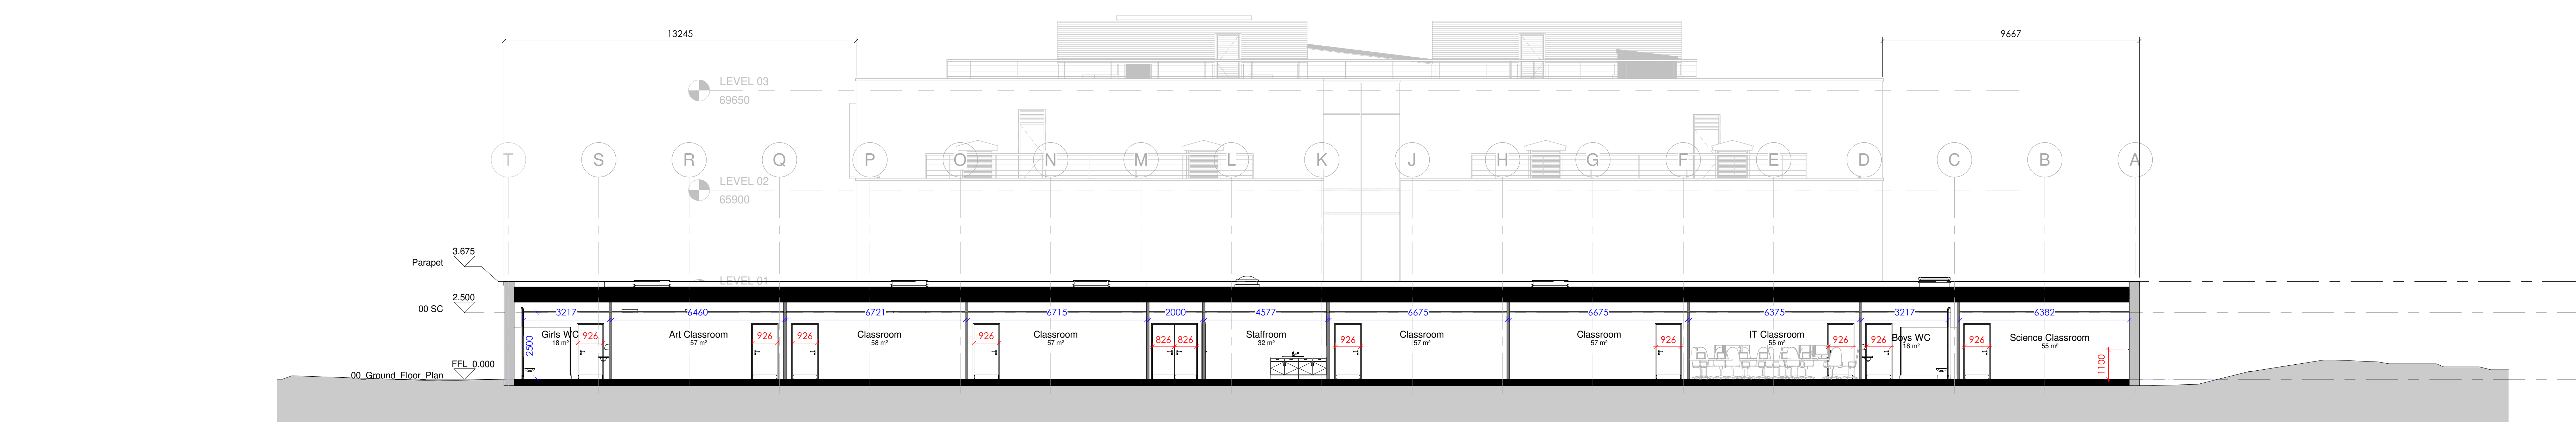

Site Section B
1 : 100

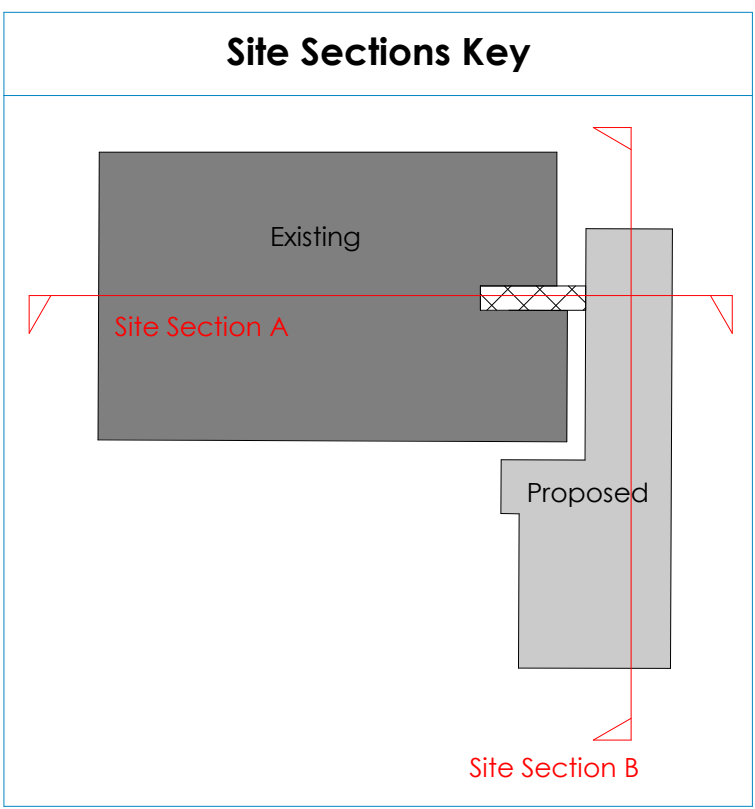

Rev	Description	By	Chk	Date
P1	Ramp amended	ST		16/12/20

ALL DIMENSIONS ARE IN MILLIMETRES UNLESS OTHERWISE NOTED. DO NOT SCALE OFF DRAWINGS. ALL DIMENSIONS ARE INDICATIVE AND MUST BE CHECKED ON SITE. ALL DIMENSIONS ARE COPIED FROM THE DRAWING AND MUST BE CHECKED ON SITE. IF THERE ARE ANY DISCREPANCIES WITH ANY INFORMATION PROVIDED, IT IS THE CONTRACTOR'S RESPONSIBILITY TO RECTIFY THEM PRIOR TO COMMENCEMENT OF WORKS.

DarwinGroup
Construction Has Evolved
Design Engineering Construction
London House, Shoreditch Business Park, Shoreditch, London, UK
www.darwingroup.co.uk

PROJECT TITLE: Connell Co-op College ADDRESS: 301 Alton Tuller Way, Manchester M11 3BS

DRAWING TITLE: Indicative Site Sections

DRAWING REFERENCE: 180389 DGL 01 ZZ DR A 2300

INITIAL ISSUE DATE: 14/12/2020 INITIAL ISSUE BY: CJR INITIAL CHECKED BY: ST

SUITABILITY: S2 For Information SCALE: As indicated SHEET: A0 REV: P1