


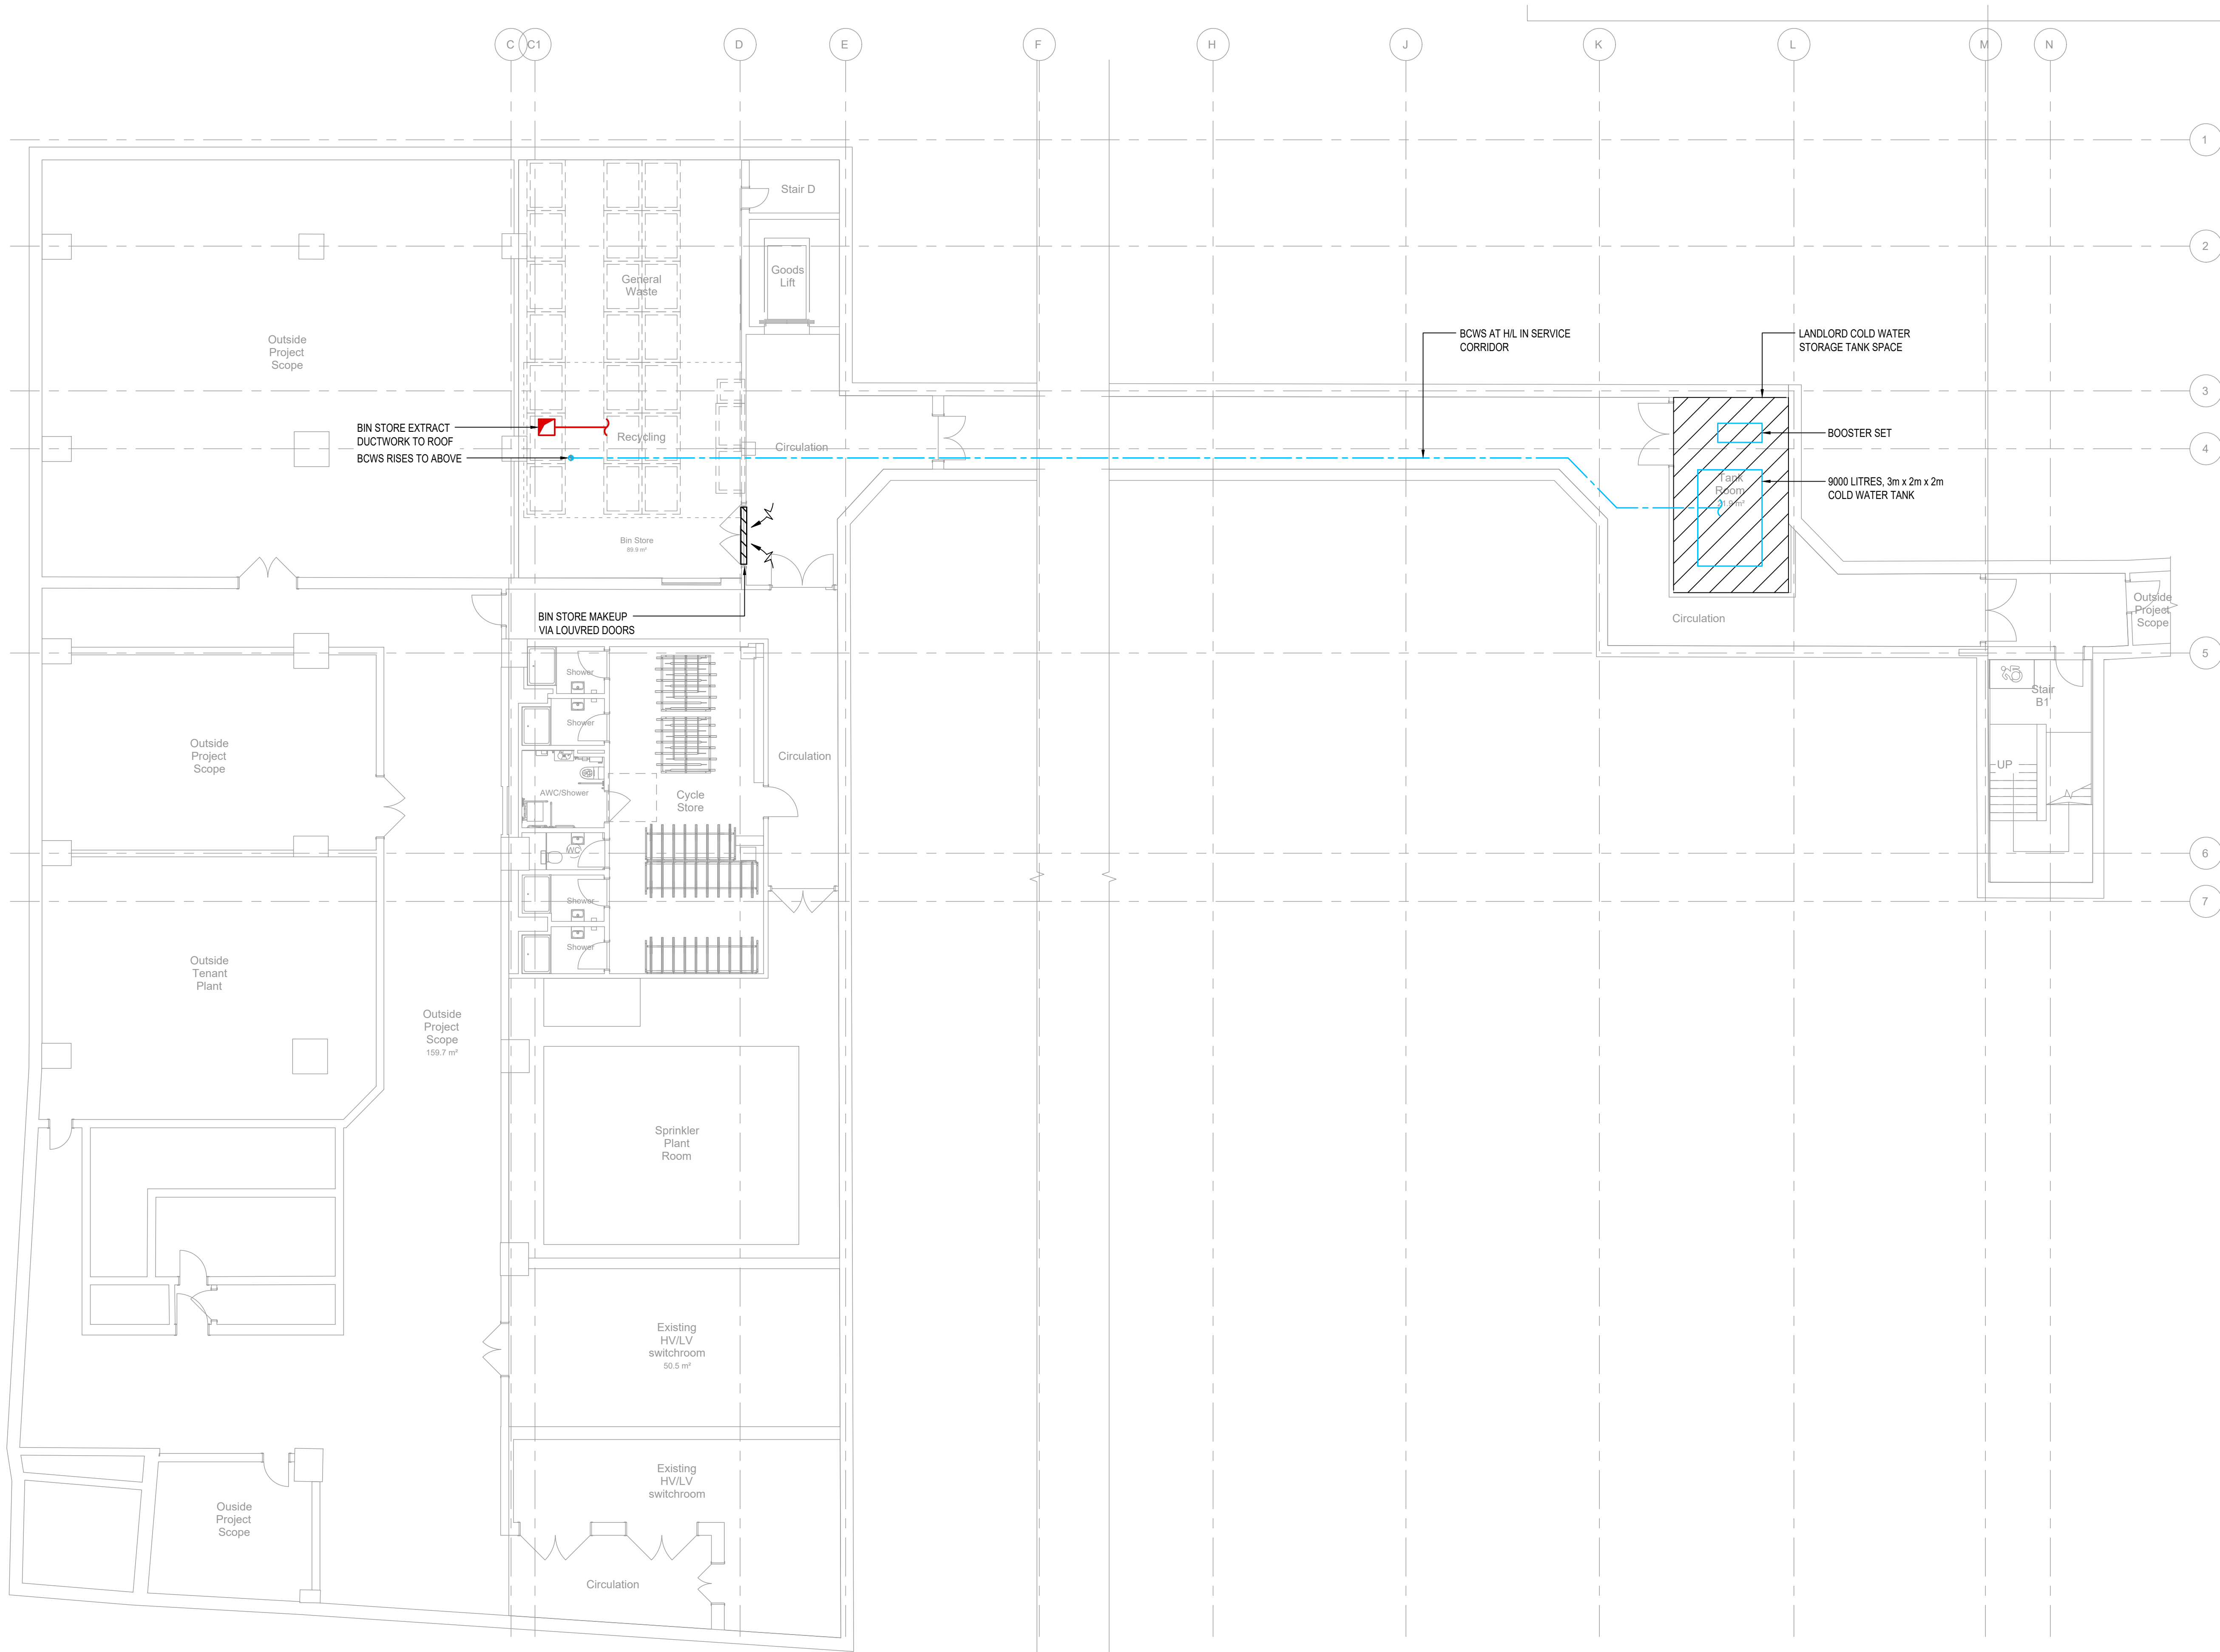

This document and its contents are the property of the Purchaser/Employer and Crookes Walker Consulting. They may not be copied or reproduced in any way, in part or whole, without prior written approval of both parties. Violations will result in legal action.
This drawing shall be read in conjunction with the CWC Mechanical and / or Electrical Specification(s).
DO NOT SCALE FROM THIS DRAWING

DESIGNERS RISK ASSESSMENT
REFER TO APPENDIX 1 OF M&E SPECIFICATION FOR DESIGNERS RISK ASSESSMENT SCHEDULE

DRAWING BACKGROUND(S):
ARCHITECTS: NCHA-SRA-ZZ-B2-DR-A-20208 REV P12

T3	23.03.20	UPDATED TO SUIT LATEST ARCHITECTS LAYOUT	BH	BH
T2	12.09.19	RECYCLING AREA UPDATED	NS	CW
T1	20.08.19	STAGE 3 TENDER ISSUE	BH	CW
Rev	Date	Description	Eng	Chk



crookes walker consulting

Alberton House, 30 St Mary's Parsonage
Manchester M3 2WJ
Tel: 0161 834 9999
The Plaza, Old Hall Street,
Liverpool L3 9QJ
Tel: 0151 600 5409
E-mail: admin@cwcon.co.uk
Website: www.cwcon.co.uk

Client



Project

**NEW CENTURY HALL
NOMA**

Drawing Title

**LOWER BASEMENT B2
MECHANICAL SERVICES
LAYOUT**

Status

STAGE 3 TENDER

Project No.
1457

Drawn
RC

Scale / Paper Size
1:100 @ A1

Drawing No.
1457-B2-4001

Rev
T3