


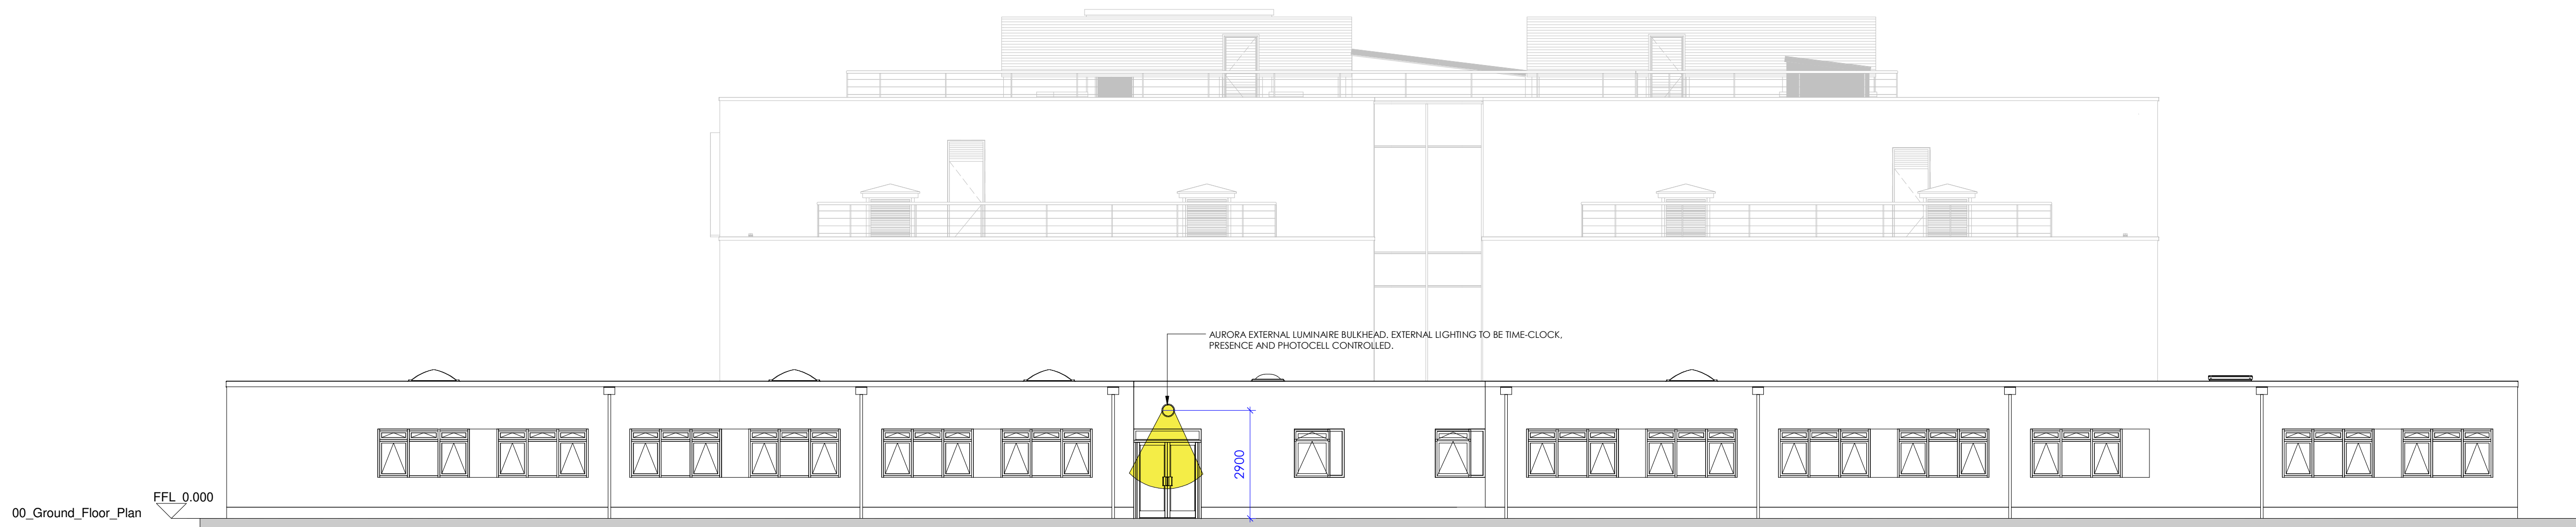


North East Ext. Lighting Elevation
1 : 100



North West Ext. Lighting Elevation
1 : 100



South East Ext. Lighting Elevation
1 : 100

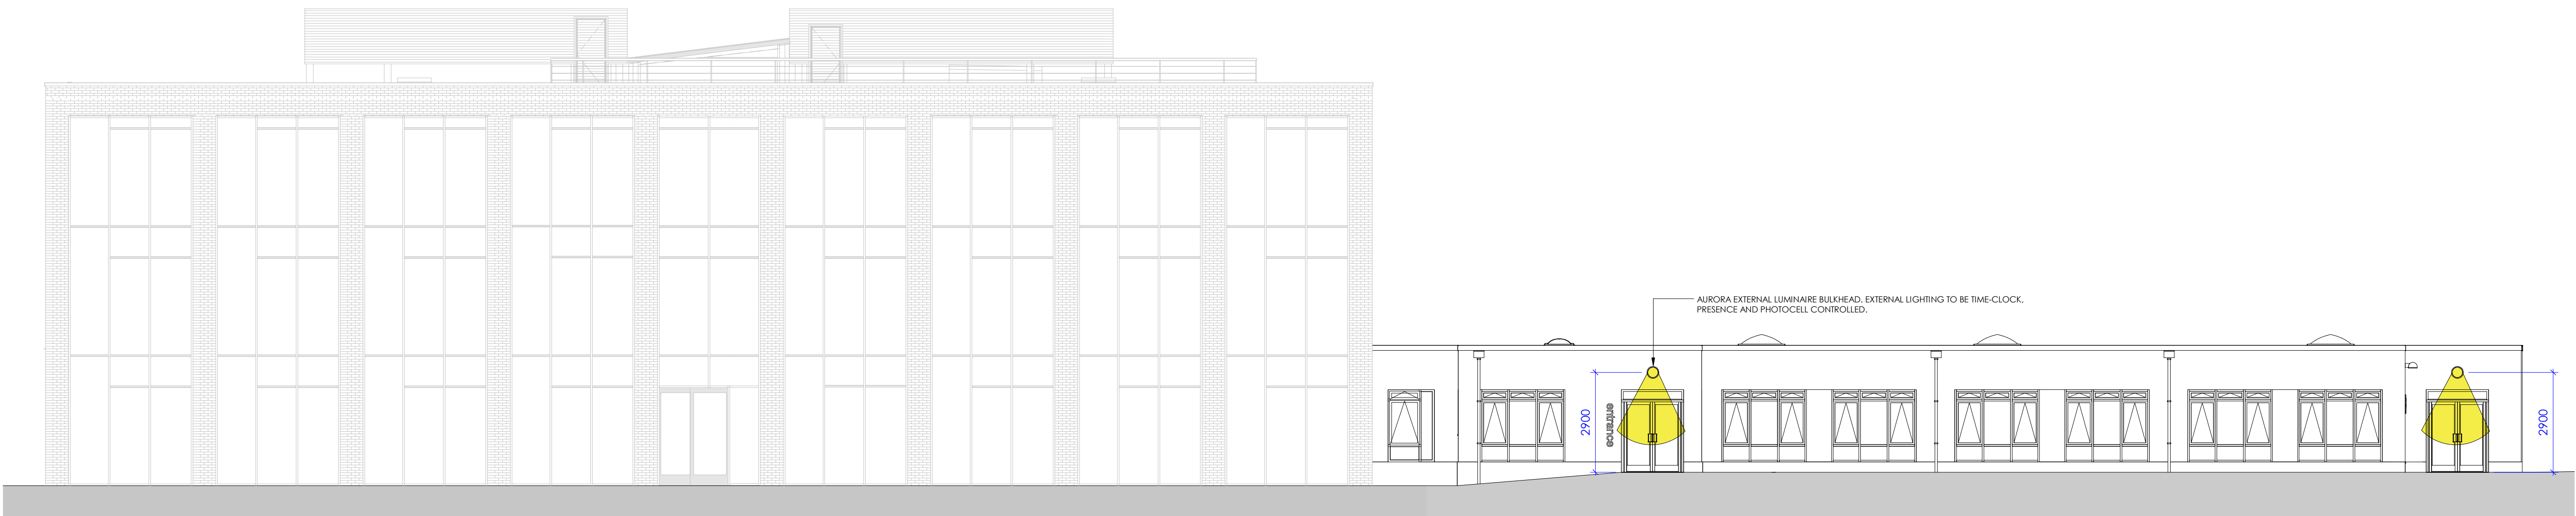

South West Ext. Lighting Elevation
1 : 100


0m 2m 4m 6m 8m 10m
VISUAL SCALE 1:100 @ A0

Product Image:



25W Polycarbonate IP65 Round LED Bulkhead

Polar Curve Image

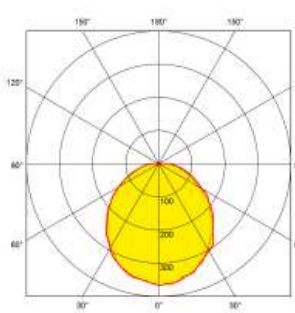

Rev	Description	By	Chk	Date
P1	Ramp arrangement updated, site boundaries updated, levels amended	WH		16/12/20
P2	School signage downlighter noted	CJR	ST	17/12/20

ALL DIMENSIONS ARE IN MILLIMETRES UNLESS OTHERWISE NOTED. DO NOT SCALE OFF DRAWINGS. ALL DIMENSIONS ARE INDICATIVE AND MUST BE CHECKED ON SITE. ALL DIMENSIONS ARE COPYRIGHT OF DARWIN GROUP LTD AND CANNOT BE REPRODUCED WITHOUT WRITTEN CONSENT OF DARWIN GROUP LTD. IF THERE ARE ANY DISCREPANCIES WITH ANY INFORMATION PROVIDED, IT IS THE CONTRACTOR'S RESPONSIBILITY TO REPORT DARWIN GROUP TO IMMEDIATELY.



Design Engineering Construction

London House, Stratford Business Park, Stratford, Birmingham, B15 4JA

0121 359 3399

www.darwingroup.co.uk

Construction Has Evolved

PROJECT TITLE Connell Co-op College		ADDRESS 301 Alton Tuller Way Manchester M11 3BS	
DRAWING TITLE External Lighting Elevations			
DRAWING REFERENCE 180389 DGL 01 ZZ DR A 2102			
PROJECT	ORGANISER	VOLUME	LEVEL
INITIAL ISSUE DATE	INITIAL ISSUE BY	INITIAL CHECKED BY	QIFA
15/12/20	CJR	ST	896 m²
SUITABILITY	SCALE	SHEET	REV
S2	For Information	1 : 100	A0 P2
DRAWING CODE		DRAWING DESCRIPTION	

17/12/2020 15:40:01