


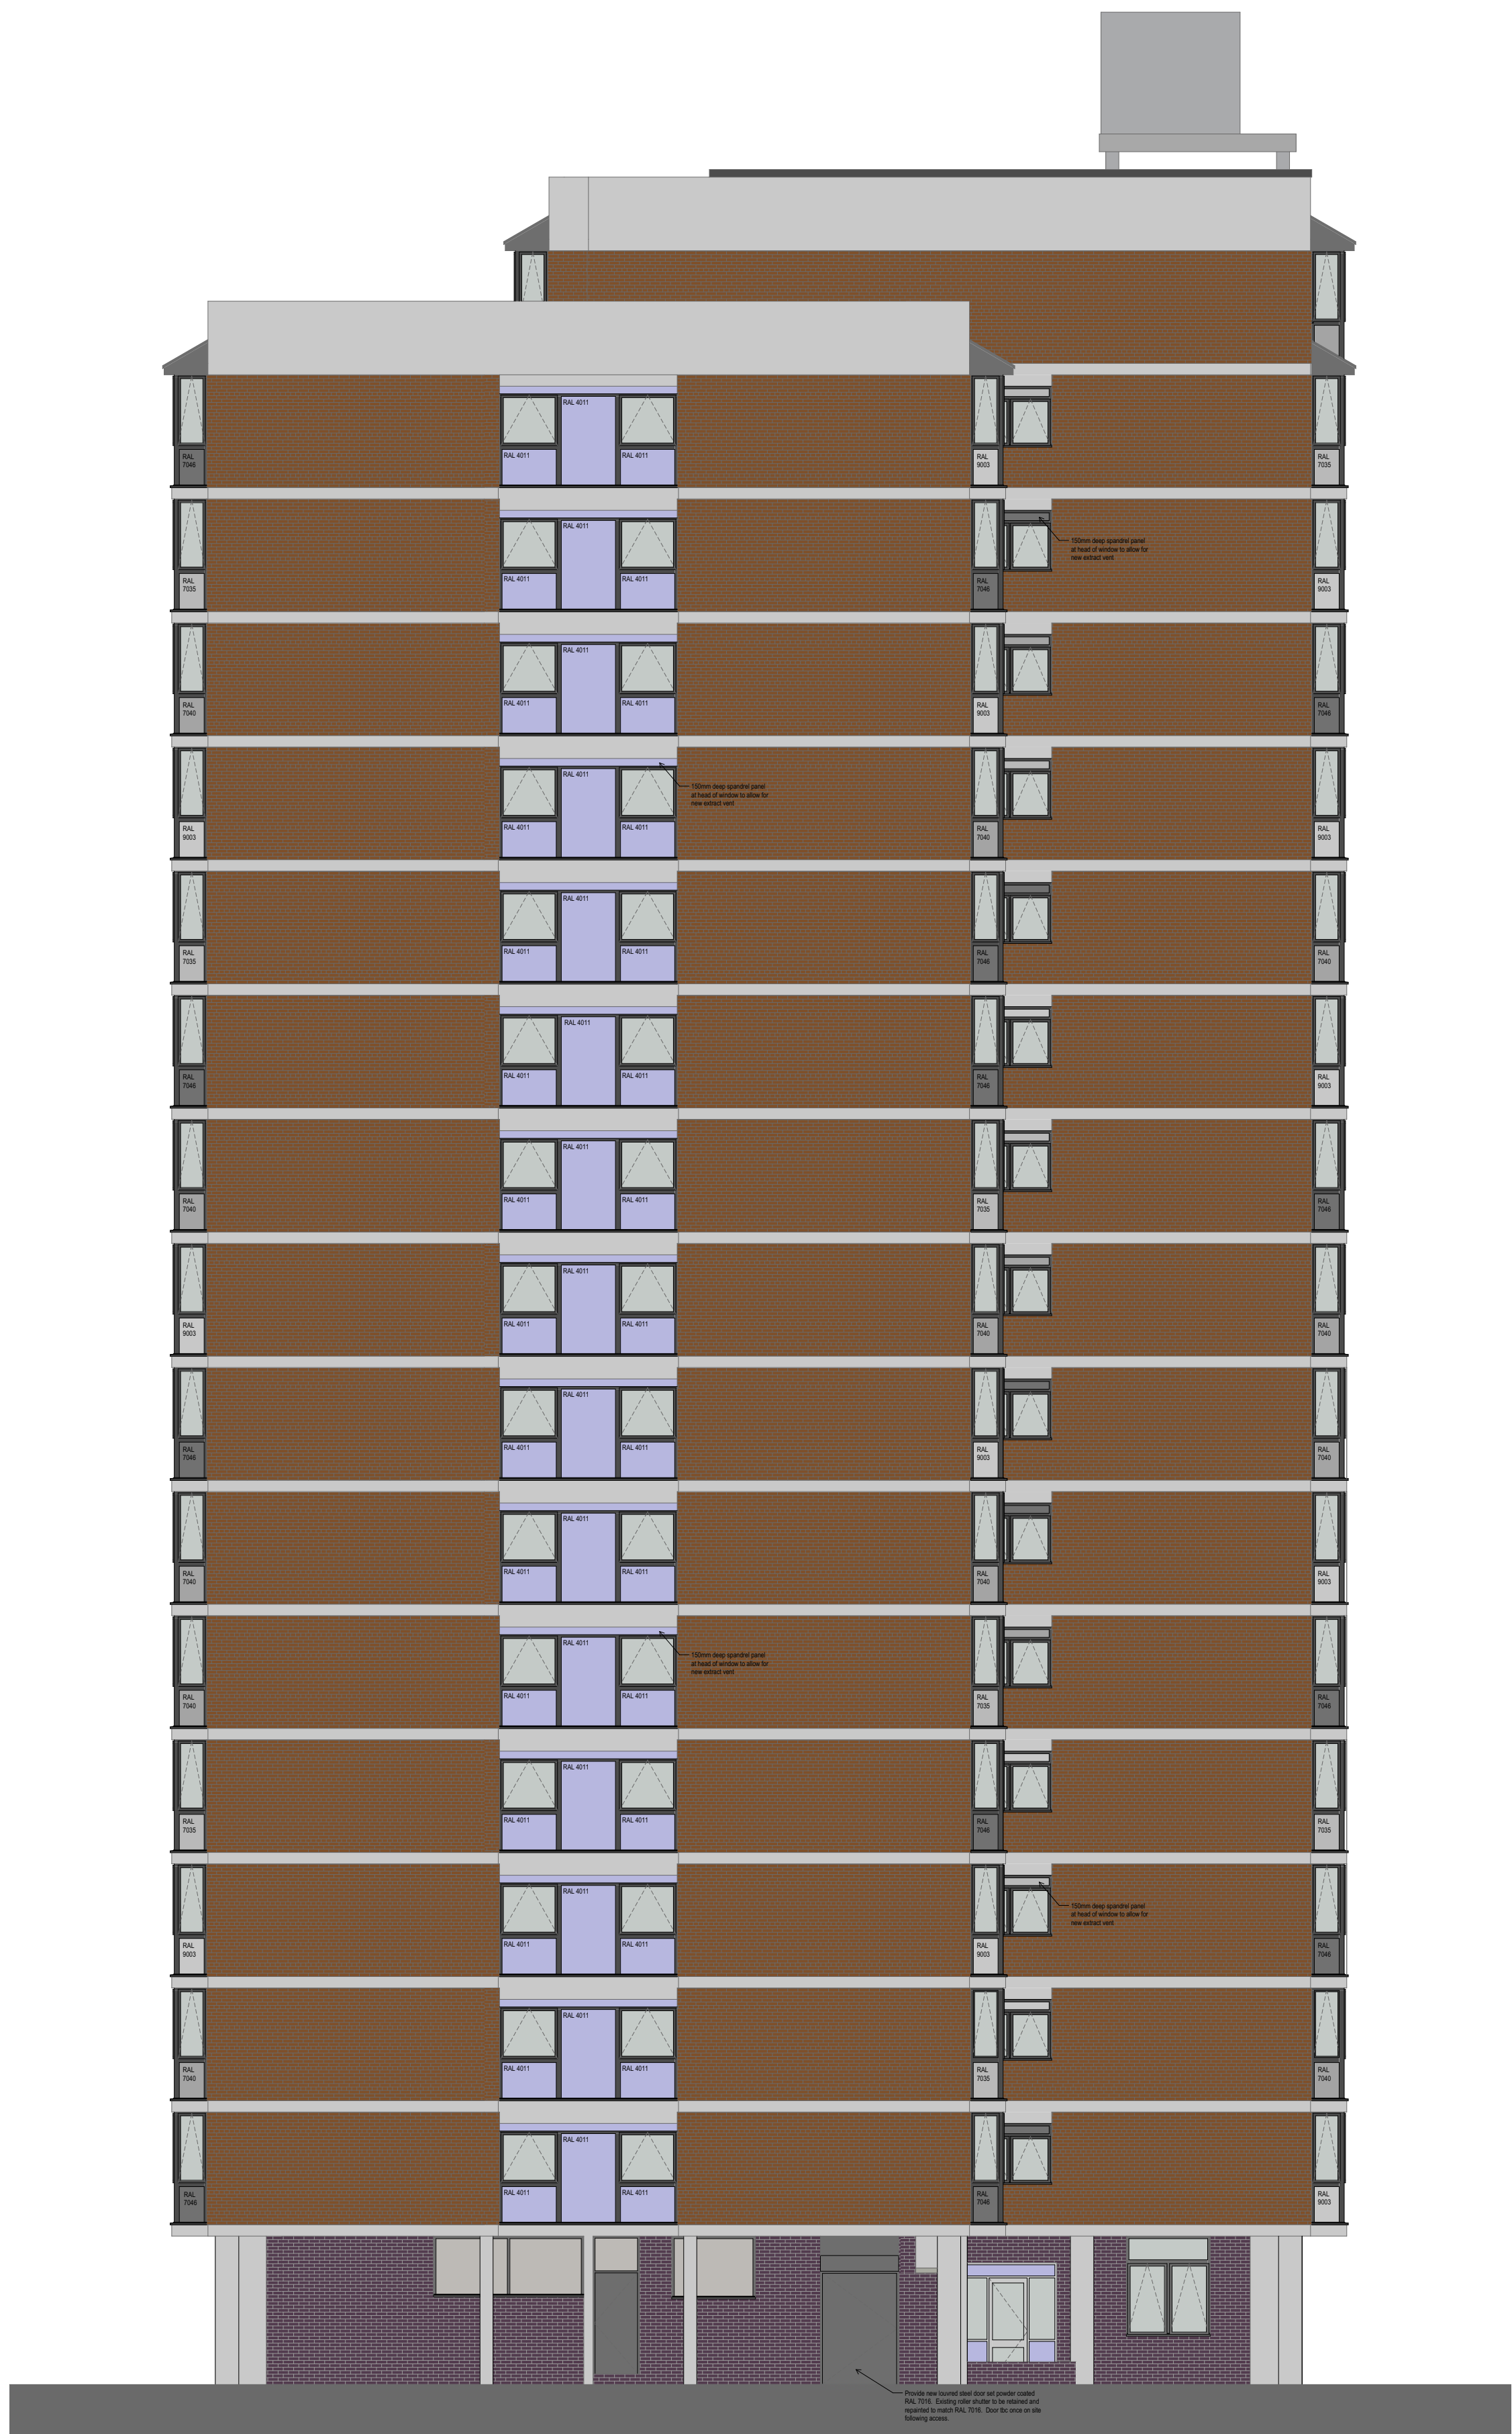

1

Elevation

1:100



2

Elevation

1:100

Rev. A. 03/2020 Windows to stair well amended			
Client Wythenshawe CHG			
Project Brookway Court Highrise refurbishment			
Title Proposed Elevations			
Scale 1:100 @ A1	Date 16/09/2020	Stage Tender	
Job No 6136	Drawing No 024	Rev A	Drawn KT



Arcus Consulting LLP
Manchester 0161 905 5222 Liverpool 0151 708 1080
Newcastle 0191 272 5761 London 020 8742 2512
Wakefield 0192 466 9000 www.arcus.uk.com
This document is copyright of Arcus Consulting LLP. Do not scale this drawing.
Only use figured dimensions. All dimensions to be checked on site prior to construction.