


SURVEY ORIENTATED TO REAL TIME GPS

NOTES AND AMENDMENTS
ONLY MANHOLES AND SERVICES VISIBLE AT TIME OF SURVEY SHOWN
DRAINAGE INFORMATION MUST BE CHECKED AND VERIFIED WITH LOCAL AUTHORITY RECORDS PRIOR TO WORK COMMENCING
Levels defining edge of carriageway are observed at channel (bottom of kerb). Unless otherwise stated.
TREE SPREADS ARE SYMBOLIC ONLY AND ARE REPRESENTATIVE OF THE AVERAGE SPREAD. THE DRP LINE LAYER DENOTES THE TREES EXTREMITY

REVISIONS				
REV.	DESCRIPTION	SURVEY	DRAWN	DATE
A	TOPOGRAPHICAL SURVEY UPDATED AS REQUESTED	RS	PSH	26.03.2019
B	ADDITIONAL INFO ADDED TO TOPO	RS	CH	06.11.2019
C	SURVEY EMBANKMENT WHERE POSSIBLE AS REQUESTED	PS	PSH	07.12.2019

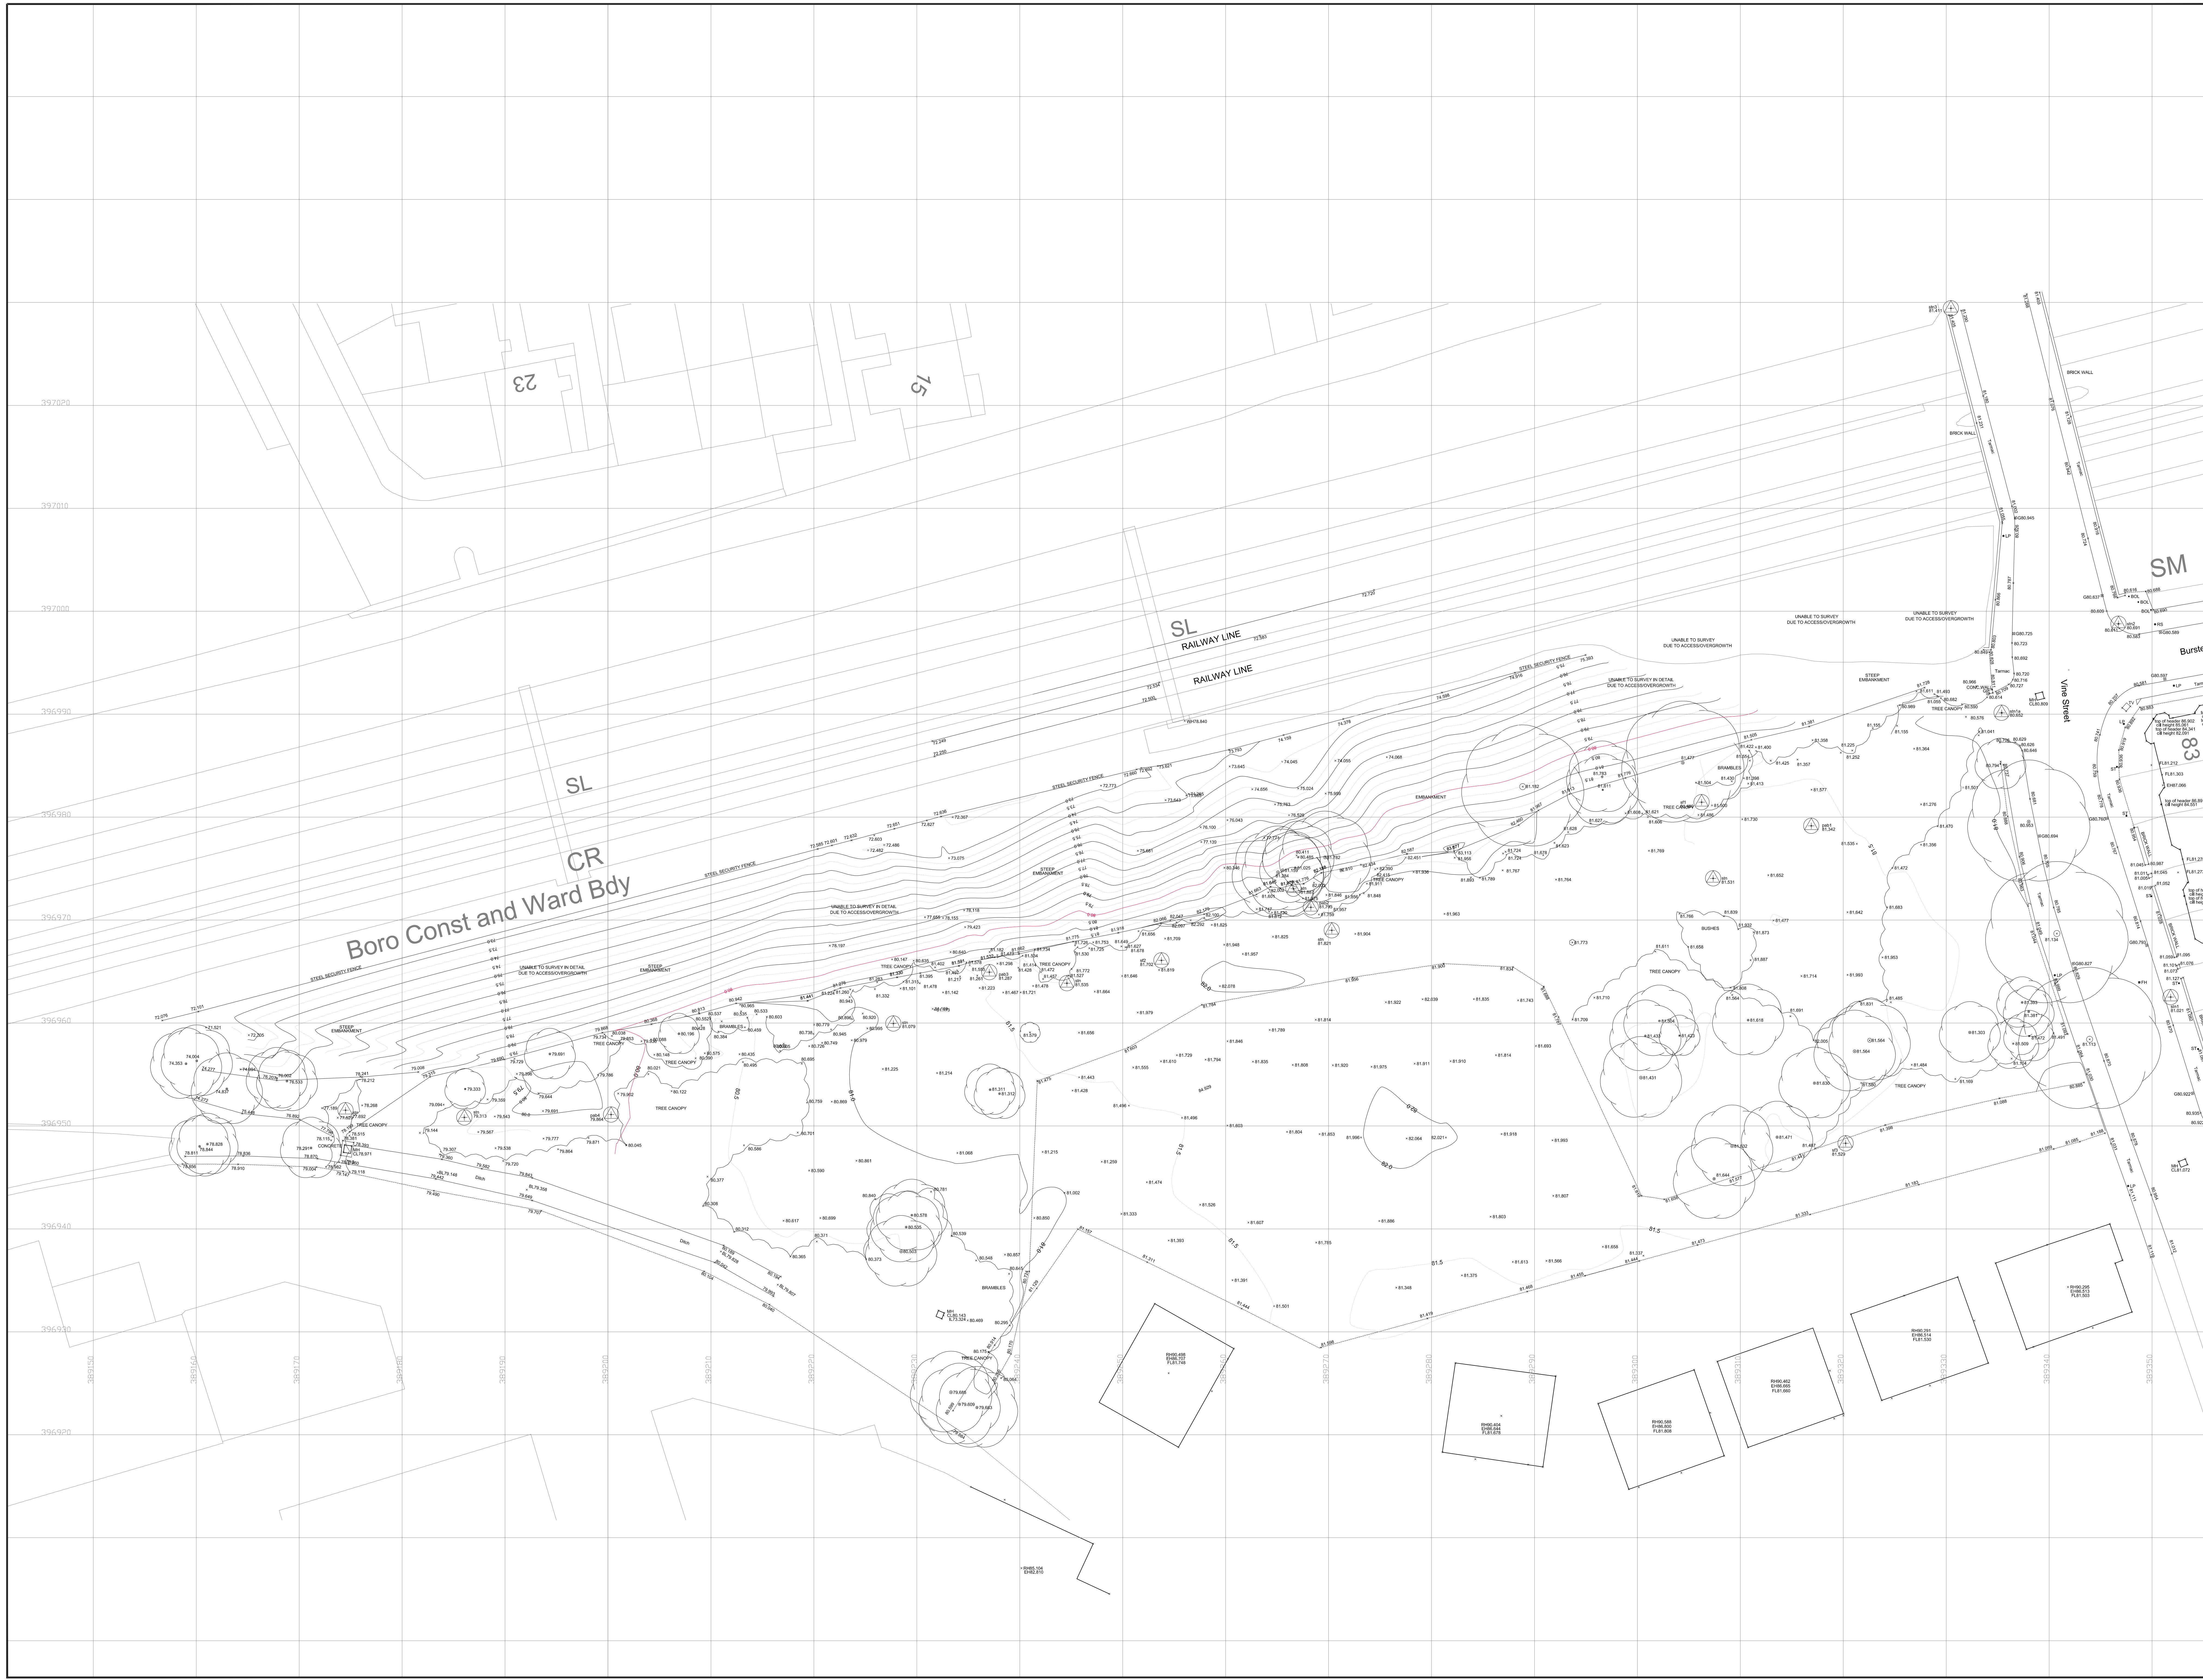



BENCH MARK INFORMATION

All levels relate to OSBM Newlyn
Datum Generated by VRS GPS

SURVEY STATIONS			

JLP Surveying

JLP Surveying - Creations Ltd
Suite 25 Rochley House
King Street
Wigan
WN1 1BT
Tel: 01942 243113
Fax: 01942 402330
Mobile: 07710 428498
EMAIL: jlp@jlp-surveying.co.uk

PROJECT

VINE STREET,
ABBIE HEY,
MANCHESTER

DRAWING TITLE

Topographical Land Survey

SCALE	SHEET NO	NO. OF SHEETS	DATE	REVISION
1" = 100'	1	1	29.05.18	C

DRAWING NUMBER

S18-442