

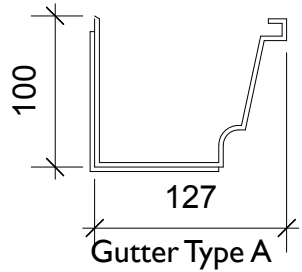
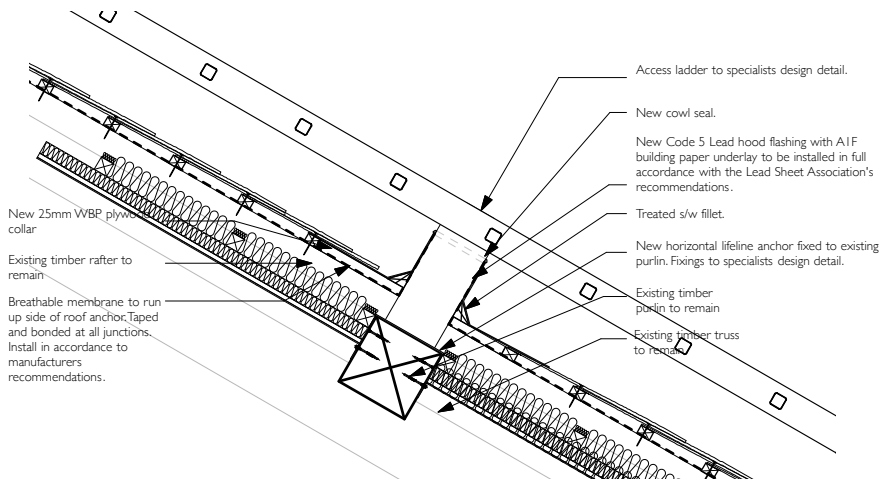



Alumasc black cast iron guttering system or similar approved
150mm x 100mm on brackets fixed back to existing structure
to manufacturers details and specification

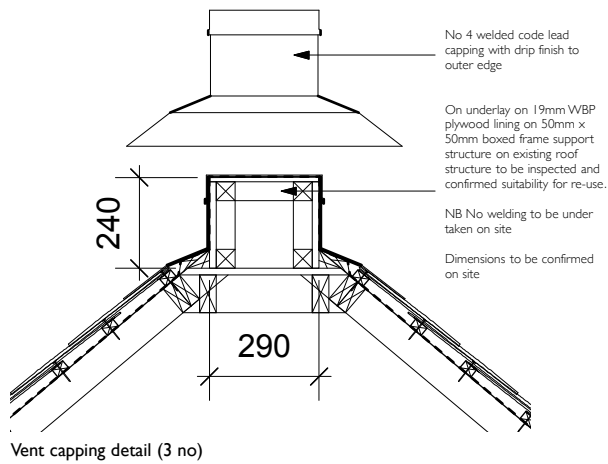


PPc Aluminium gutter fixed to manufacturers details and spec
on timber upstand to plant surround (Timber to falls)

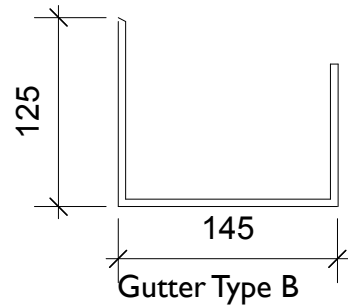

Deatil 3 Ladder ancor detail

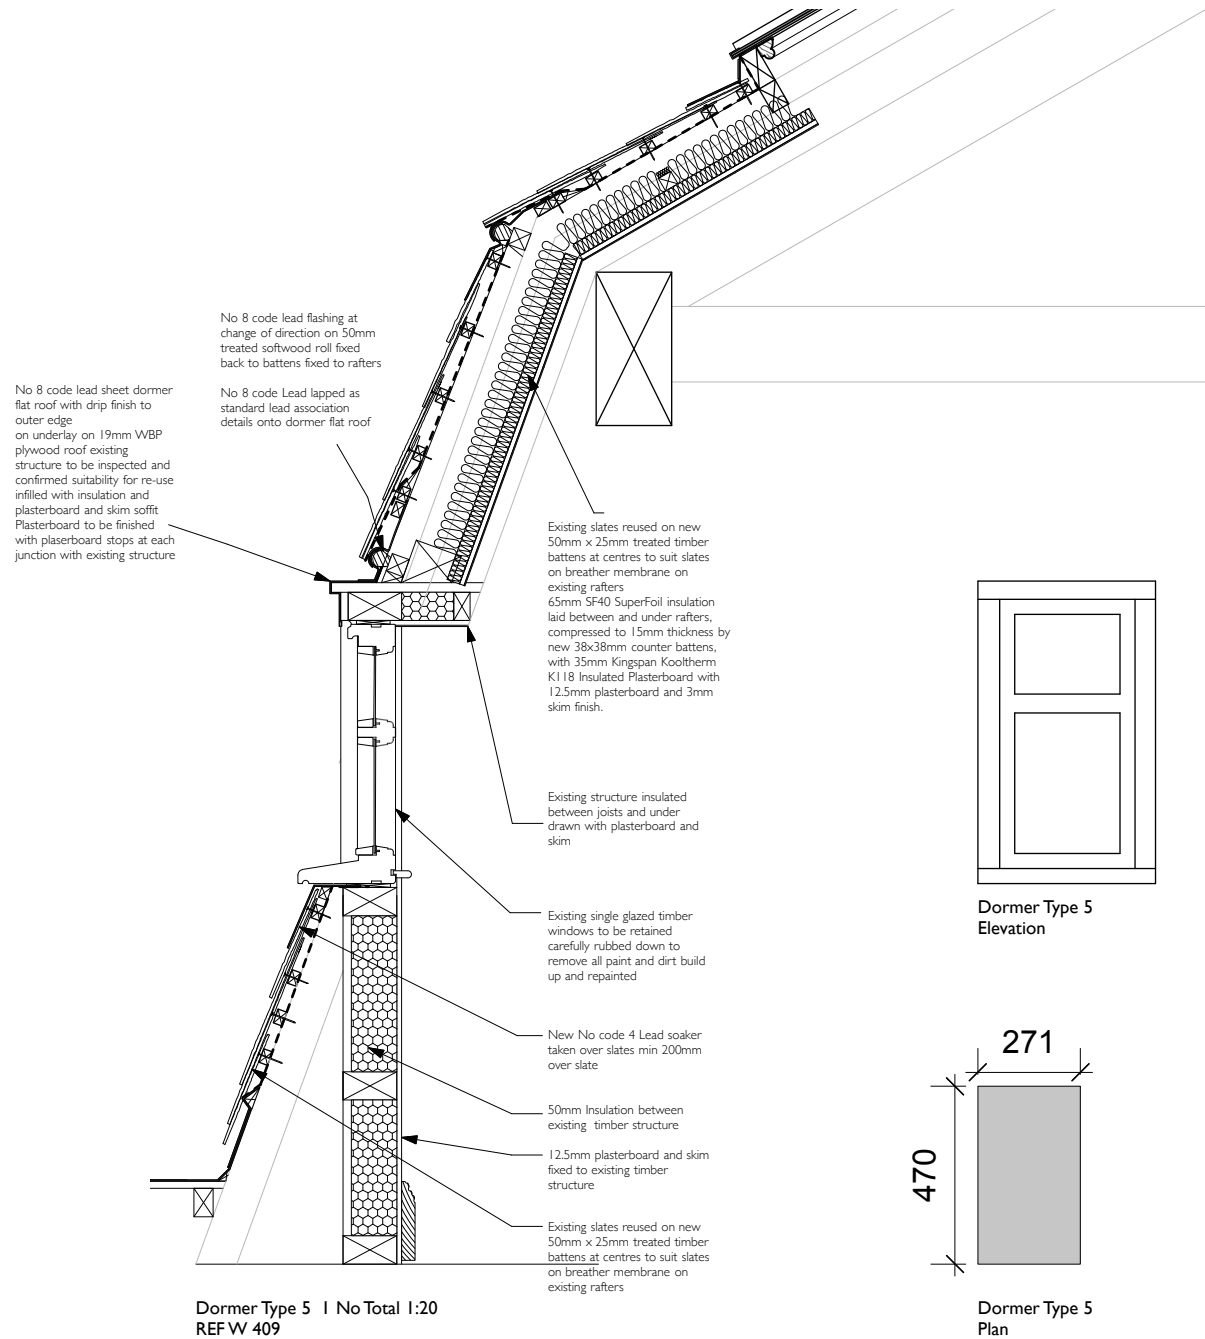


Dormer Type 5 | No Total 1:20
REF W 409

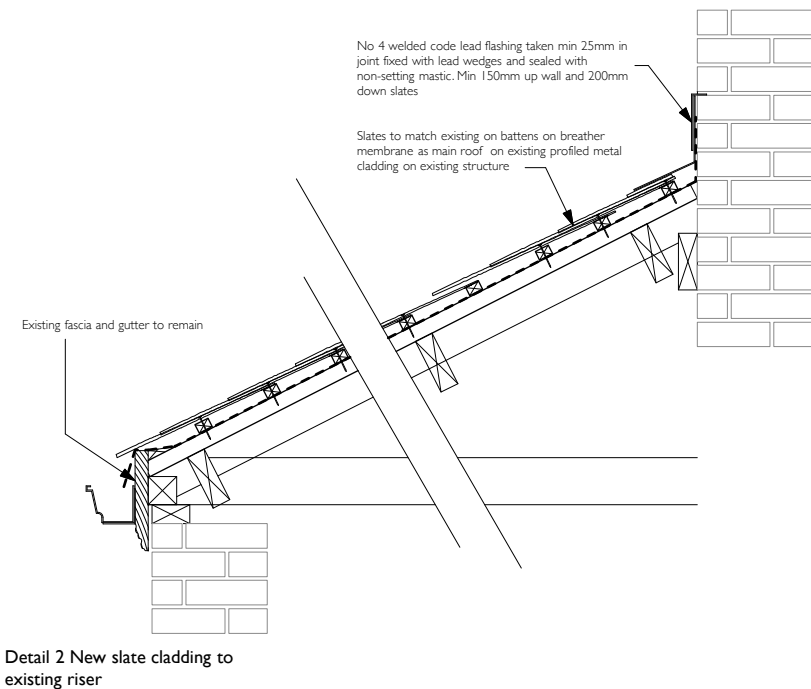

COPYRIGHT OF ATELIER MB LTD
DO NOT SCALE FROM THIS DRAWING
DIMENSIONS TO BE CHECKED ON SITE

All dimensions to be checked
on site prior to any
commencing work.

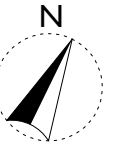

KEY

- Existing
- Proposed

All lead work to be treated with
patination oil through out

All Lead work to be installed to
Lead Associations details and
specifications

Rev B 170519	Detail 3 added	KM	KM
Rev A 070519	Dormer section and capping details and slate roof to riser added	KM	KM
Rev	Note	DRN	CHK

8-16 Newton Street
Redevelopment

Roof Details Sheet 15 Gutter details

scheme | 1665
drwg no. | **C(524)**
rev | B

scale | 1:5@A3
date first drawn | Jan 19
drawn | KM

SK sketch P proposed T tender C construction AB asbuilt

www.ateliermb.co.uk
t 0161 236 0051
e architect@ateliermb.co.uk