

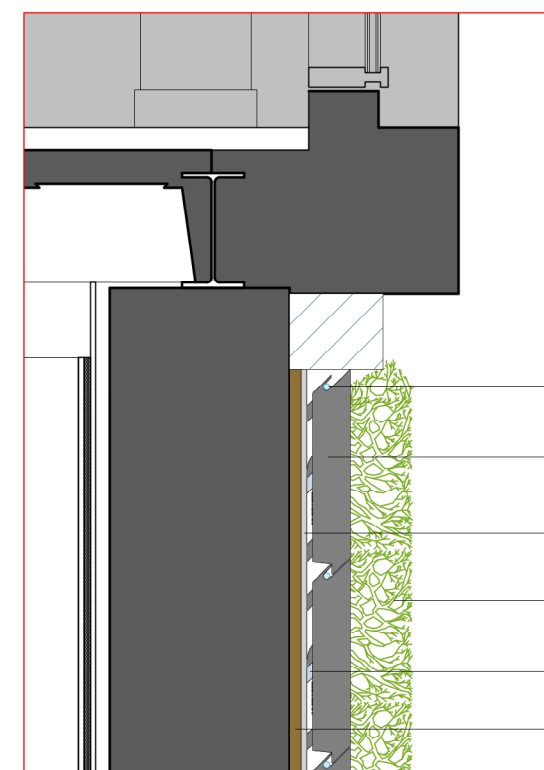


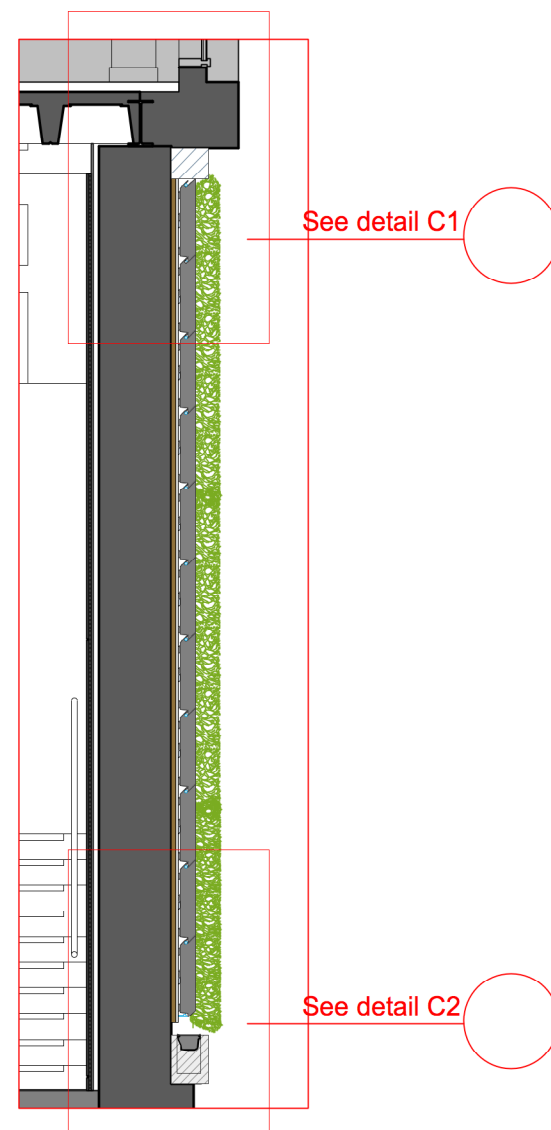

HYVERT
VERTICAL GREENWALLS

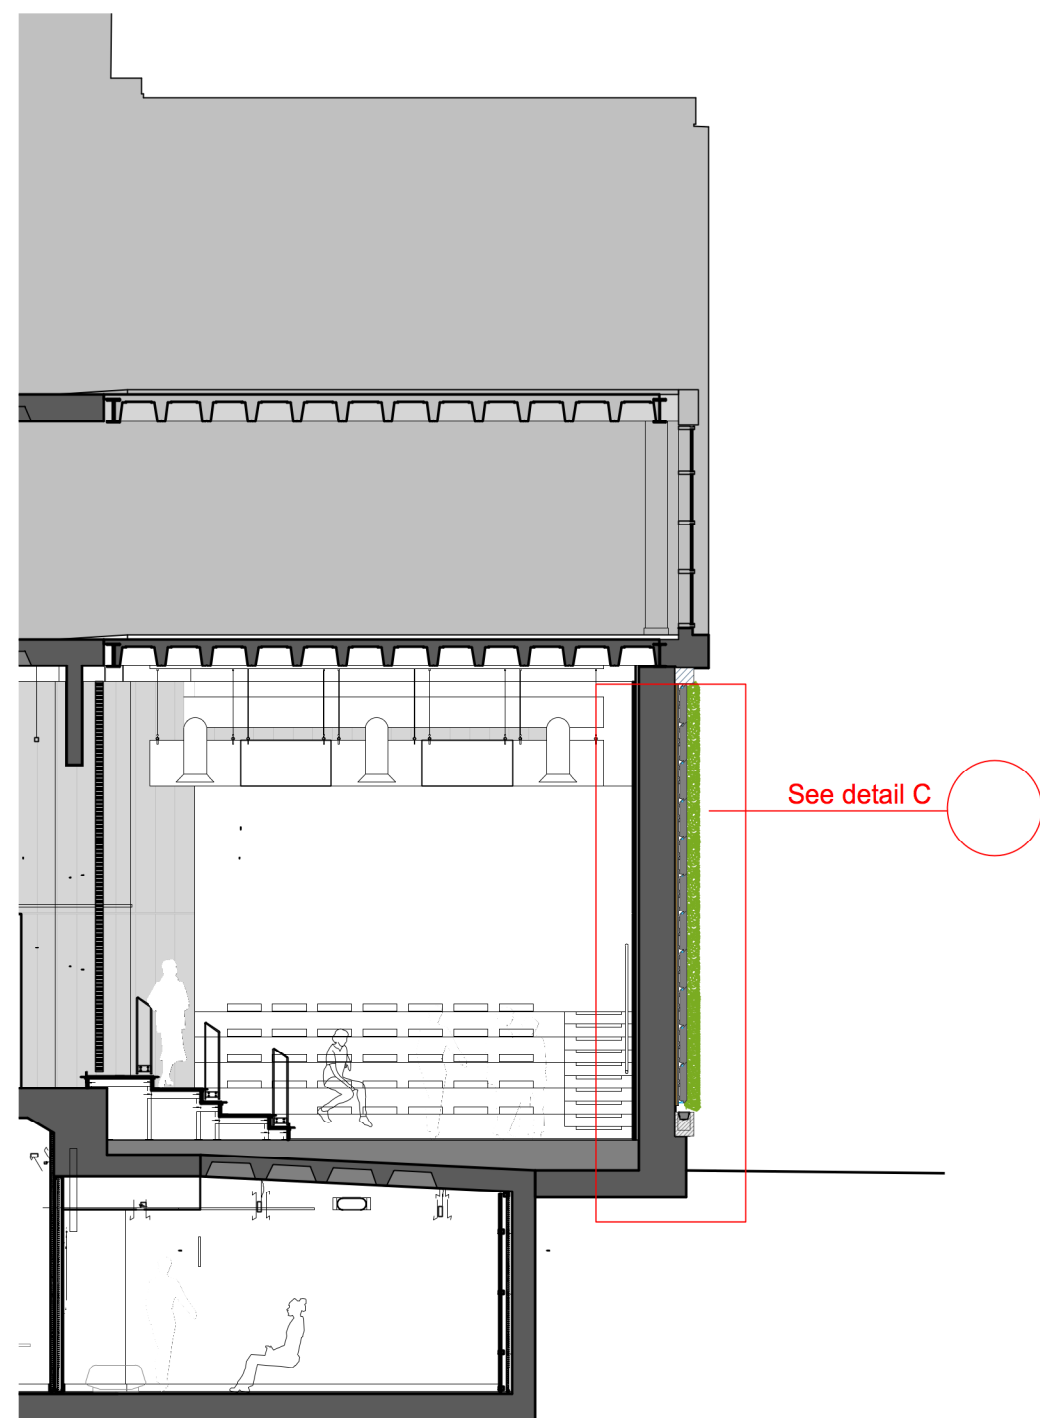

Irrigation

Hyvert
modules


Waterproof
membrane

Planting

Hyvert aluminium
hangers

Support battens

Detail - C1
1:20@ A3

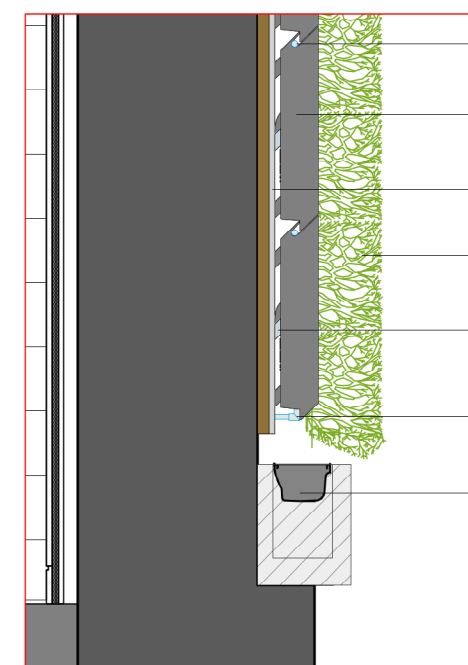

Irrigation

Hyvert
modules

Waterproof
membrane

Planting

Hyvert aluminium
hangers

Irrigation pipe -
Final position may vary *

Upstand with drainage
connected to guttering

* Final position of irrigation tank to be
discussed at later date.

Section CC
1:100@ A3

Detail - C
1:50@ A3

Detail - C2
1:20@ A3

NOTES

Do not scale from drawing, indicative concept drawings, check before construction detail

All measurements given are **indicative**, on site dimensions must be determined prior to the purchase or manufacture of any components

All discrepancies between indicative dimensions given and those measured on site to be brought to I Want Plants attention

I WANT PLANTS®

I WANT PLANTS LTD

t: 0161 928 4546

e: hyvert@iwantplants.co.uk

HYVERT 'Registered Patent design 6071963'

Project: **LOWRY HOUSE**

Title: 205_400 Section CC

Date: **Oct 2020**

Scale: **As shown @ A3**

Status: **FOR INFORMATION ONLY**

'I WANT PLANTS and HYVERT
is a registered trade mark of I Want Plants
Limited'