


EXISTING




LOCATION
SCALE - 1:1250



FRONT
(SOUTH EAST EAST)

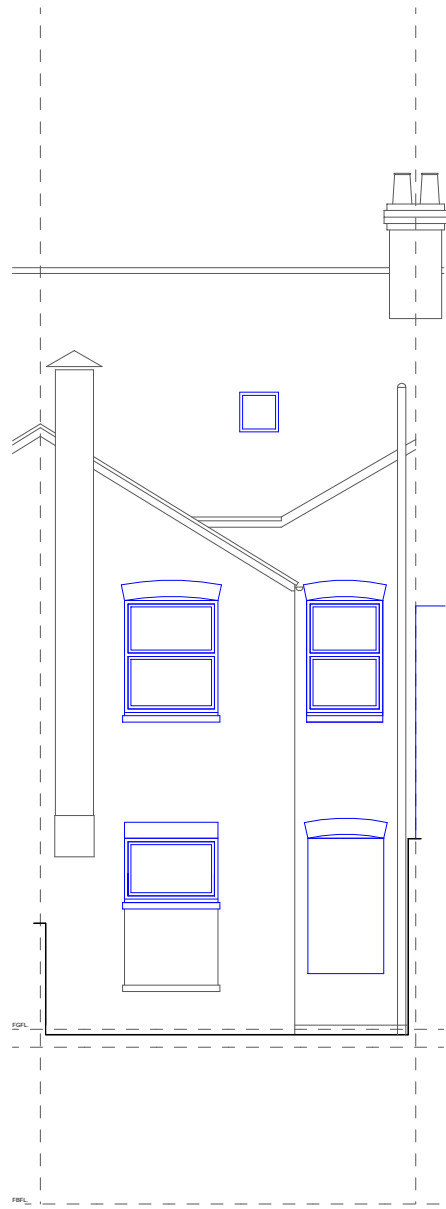

REAR
NORTH WEST WEST

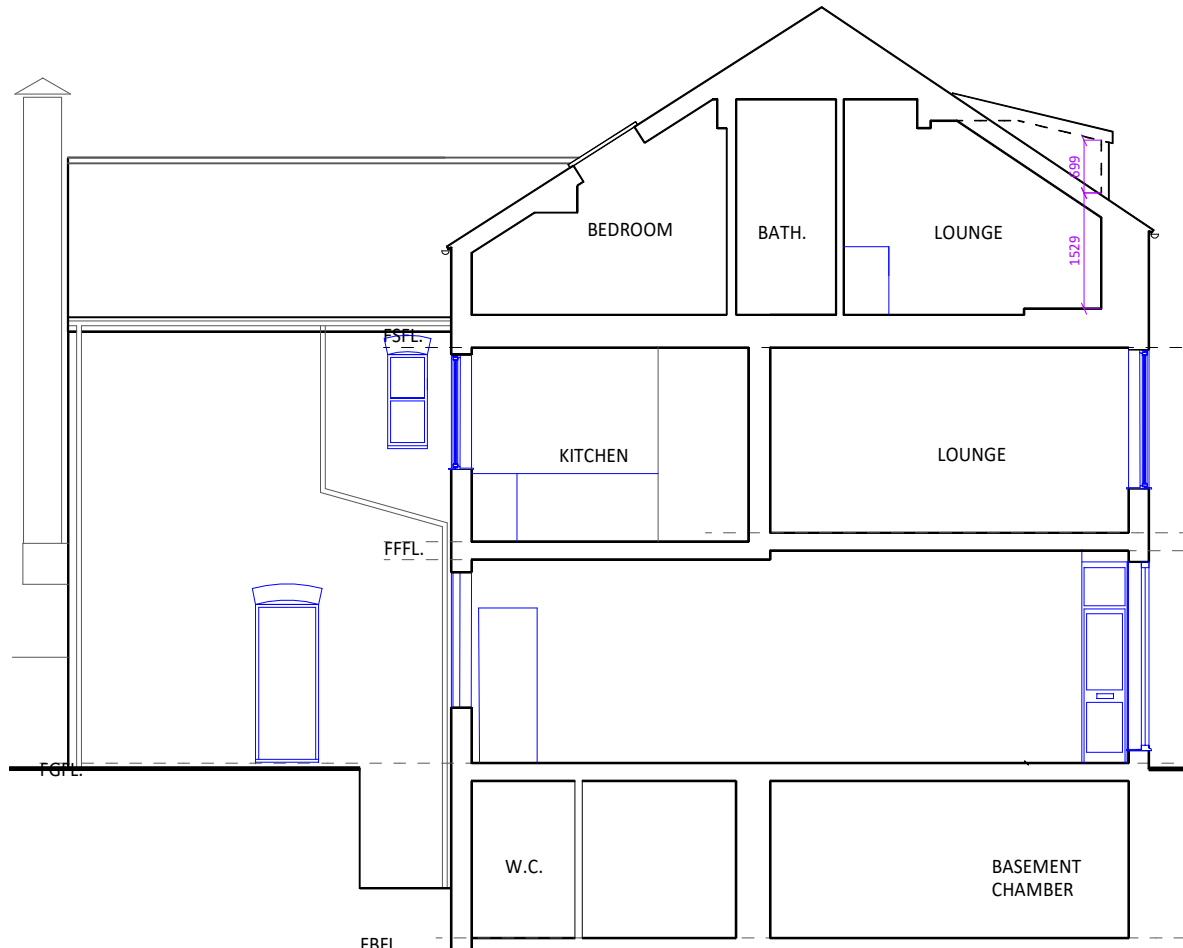

TYPICAL SECTION
FRONT - REAR


PROPOSED
REAR DORMER EXTENSION




FRONT
(SOUTH EAST EAST)




REAR
NORTH WEST WEST

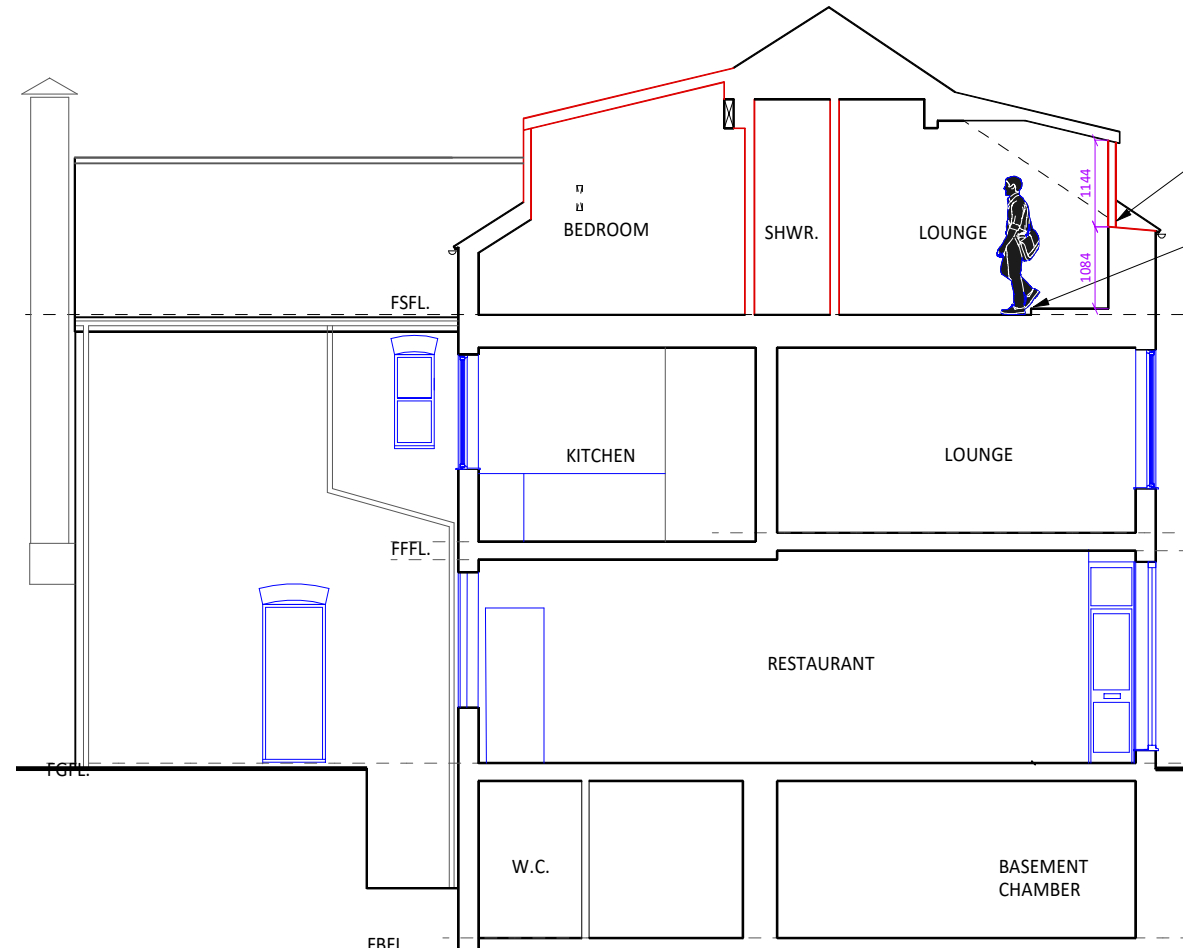


TYPICAL SECTION
FRONT - REAR

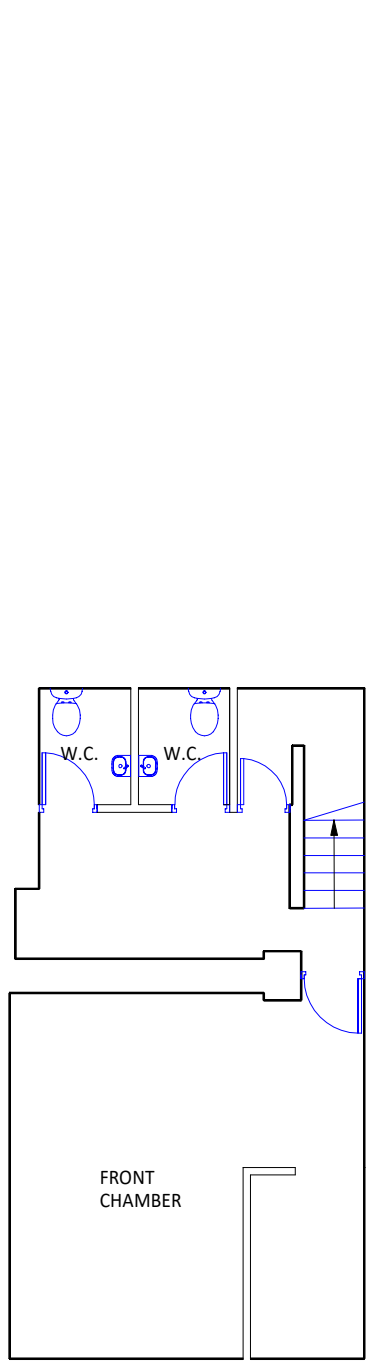


BASEMENT

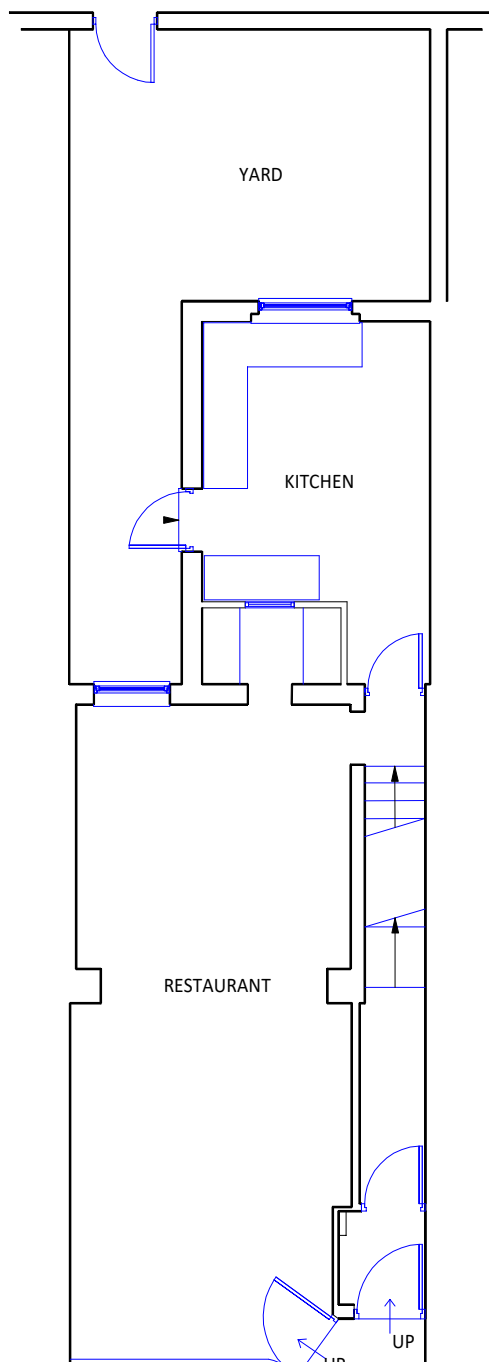


GROUND

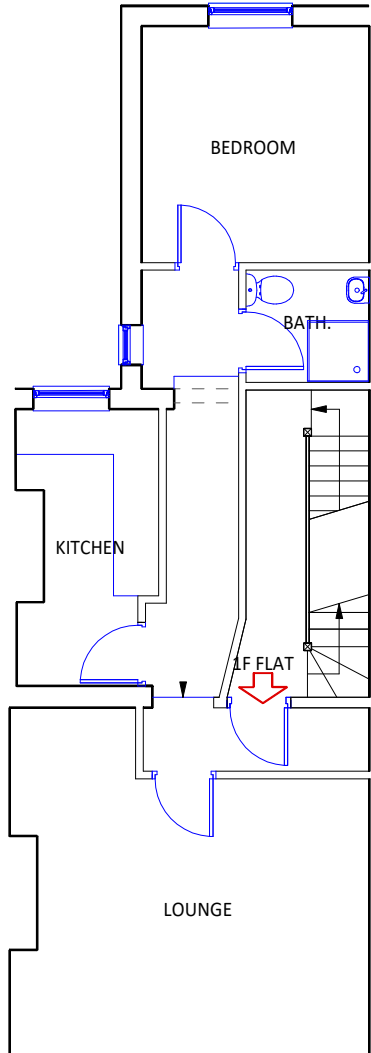


FIRST

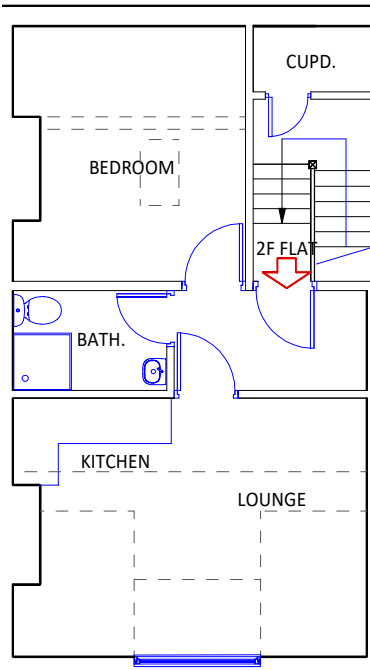


SECOND

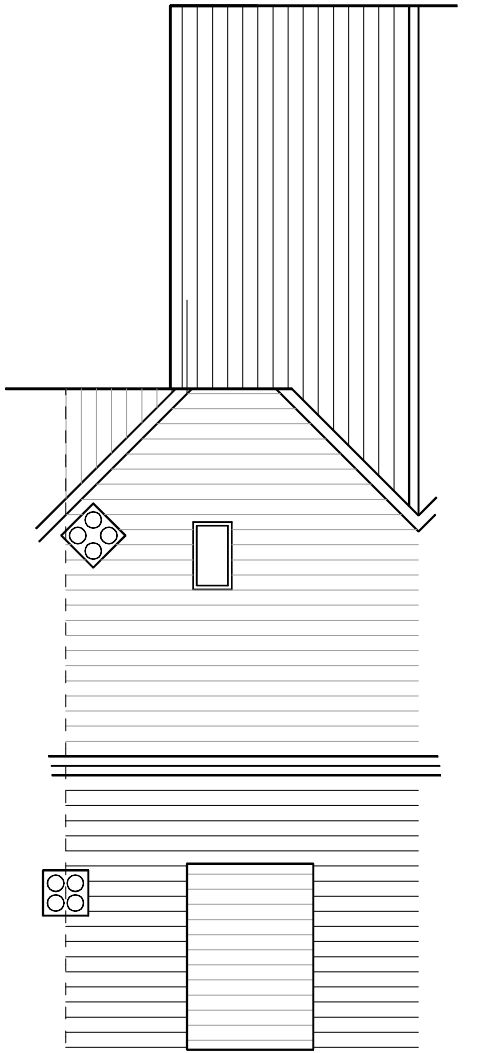


ROOF

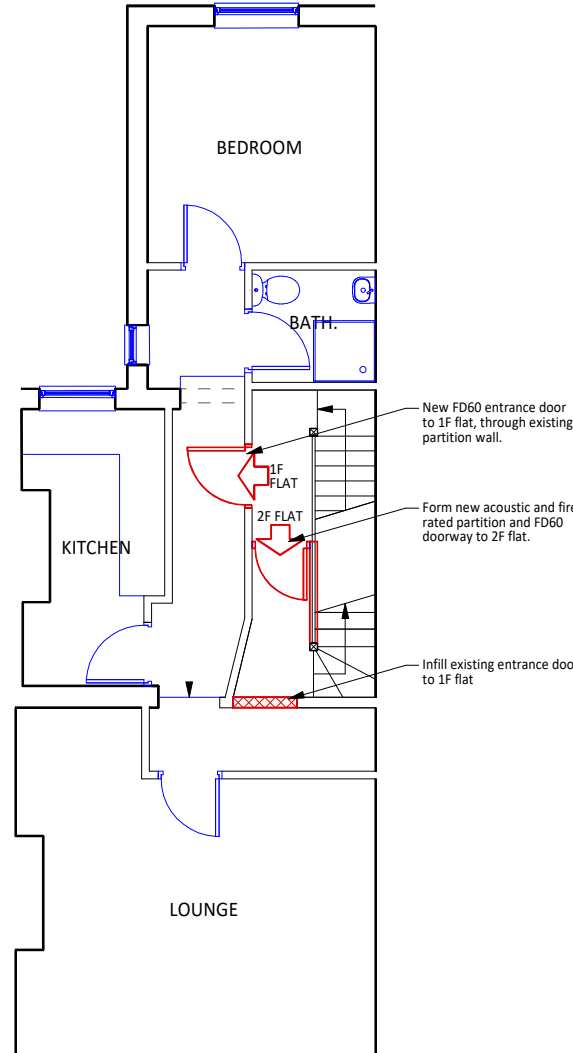


FIRST

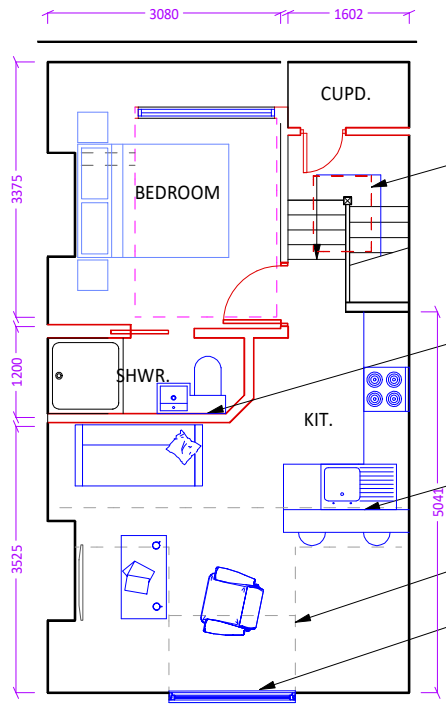

SECOND

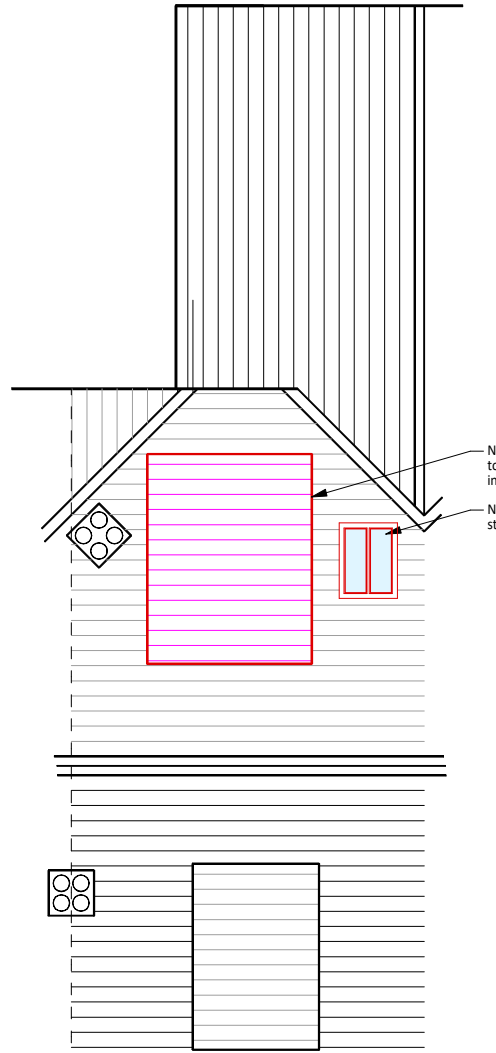

ROOF

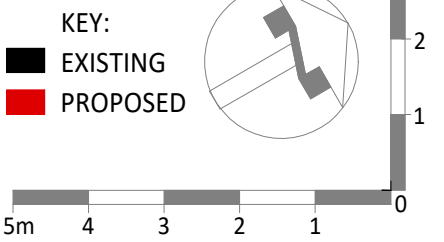

REV	DESCRIPTION	DATE	INITIAL
-----	-------------	------	---------

Do not scale. All dimensions and levels must be verified on site and discrepancies reported to Building Sense Limited, prior to commencing works or preparing site drawings. Any conflicting information must be reported for clarification. If in doubt, ask.

STAGE:

PLANNING

Building
Sense
Chartered Surveyors

T: 0161 215 1229
E: mark.newman@buildingsense.co.uk
W: buildingsense.co.uk

PROJECT:

Dormer Extension
242 Burton Road
Manchester
M20 2LW

CLIENT:

Willed Limited

TITLE:

Existing and Proposed
Plans, Elevations & Sections

© 2020 Building Sense Limited

DRAWN: MKN	CHECKED: MKN	DATE: 25/05/20
SCALE: 1:100 @ A1	DRAWING NO. 18056-01	REV: F