



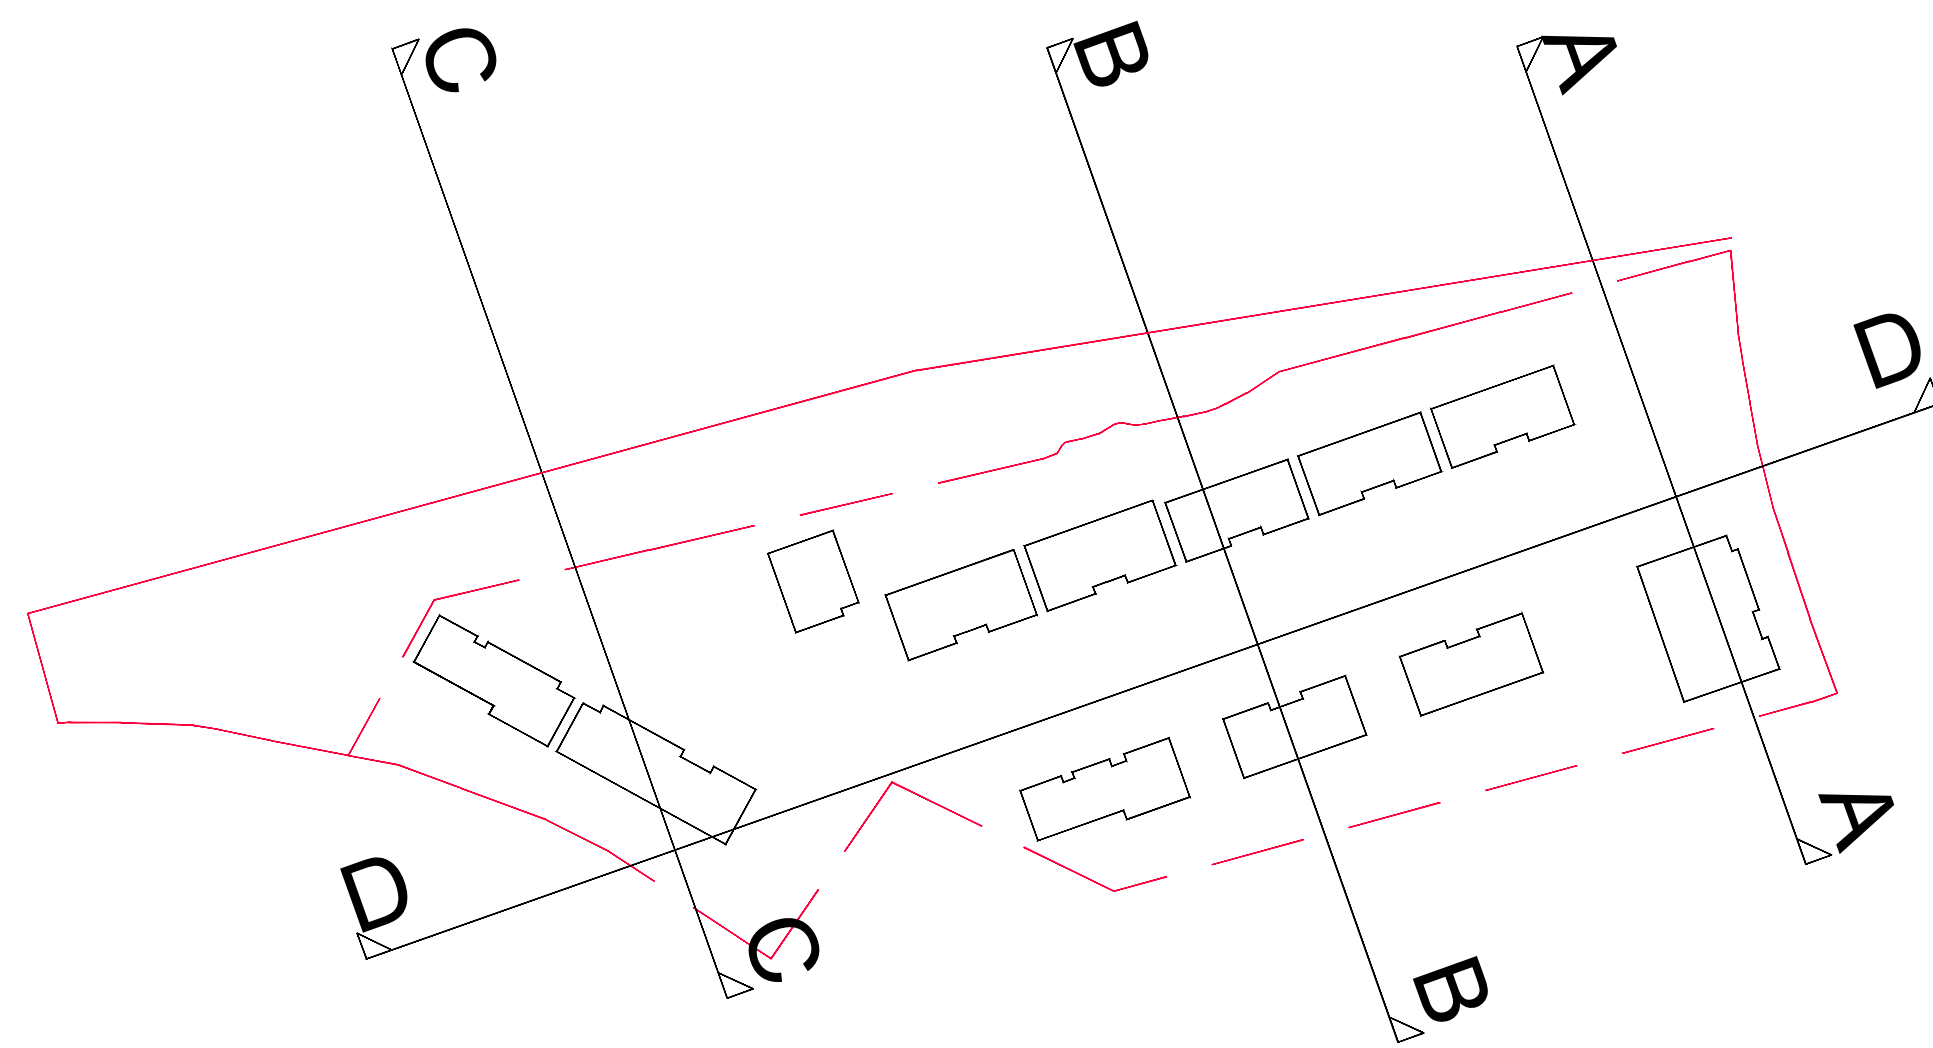

Railway


SECTION C-C

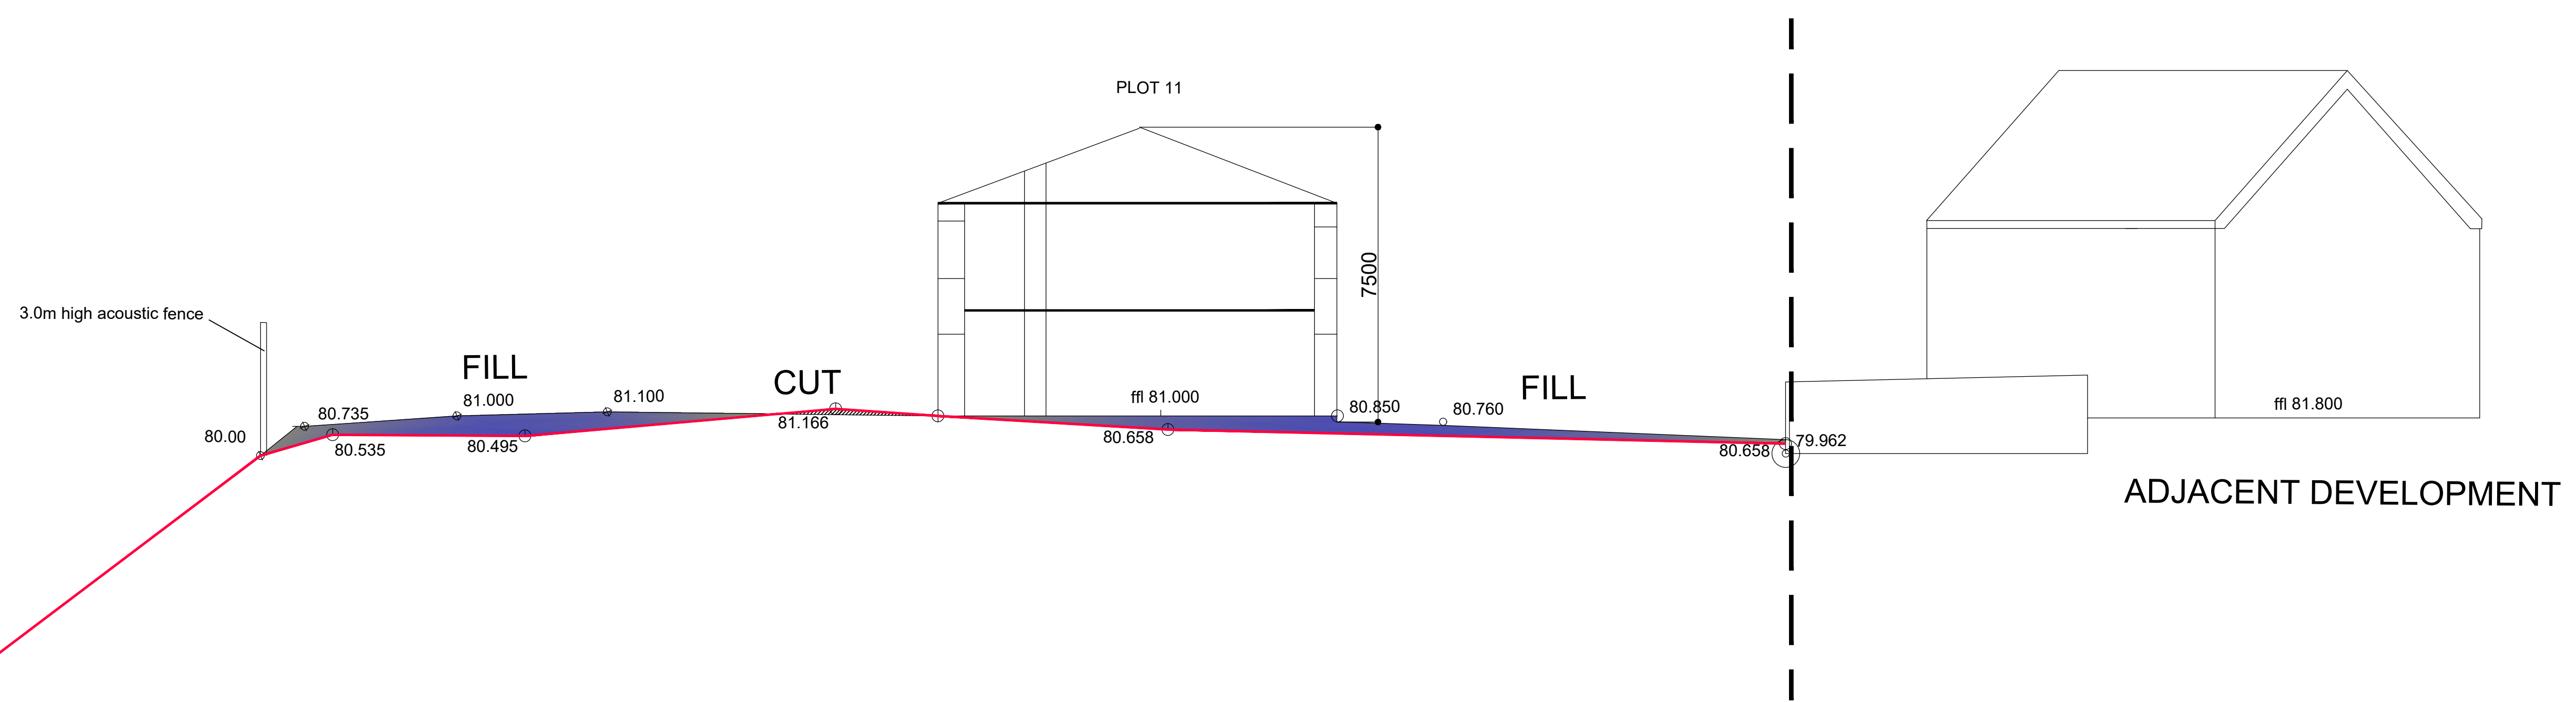

1: 50 @ A0 FULL BLEED

Railway

SECTION B-B

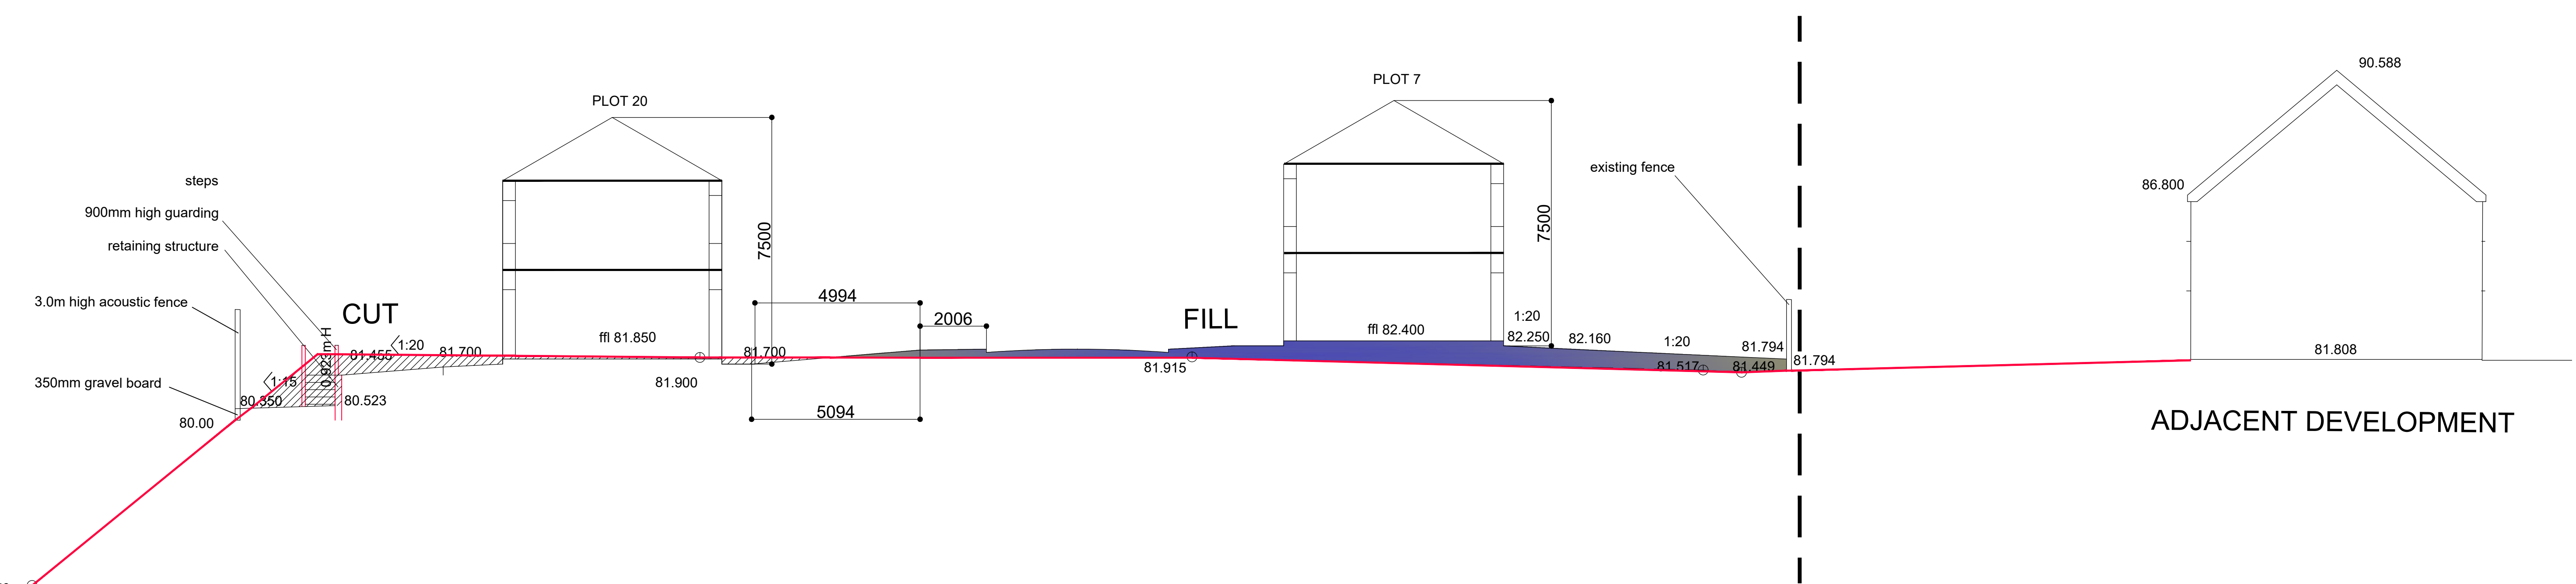


1: 200 @ A0 FULL BLEED

Railway


SECTION A-A

ALL DWELLINGS 2 STOREY

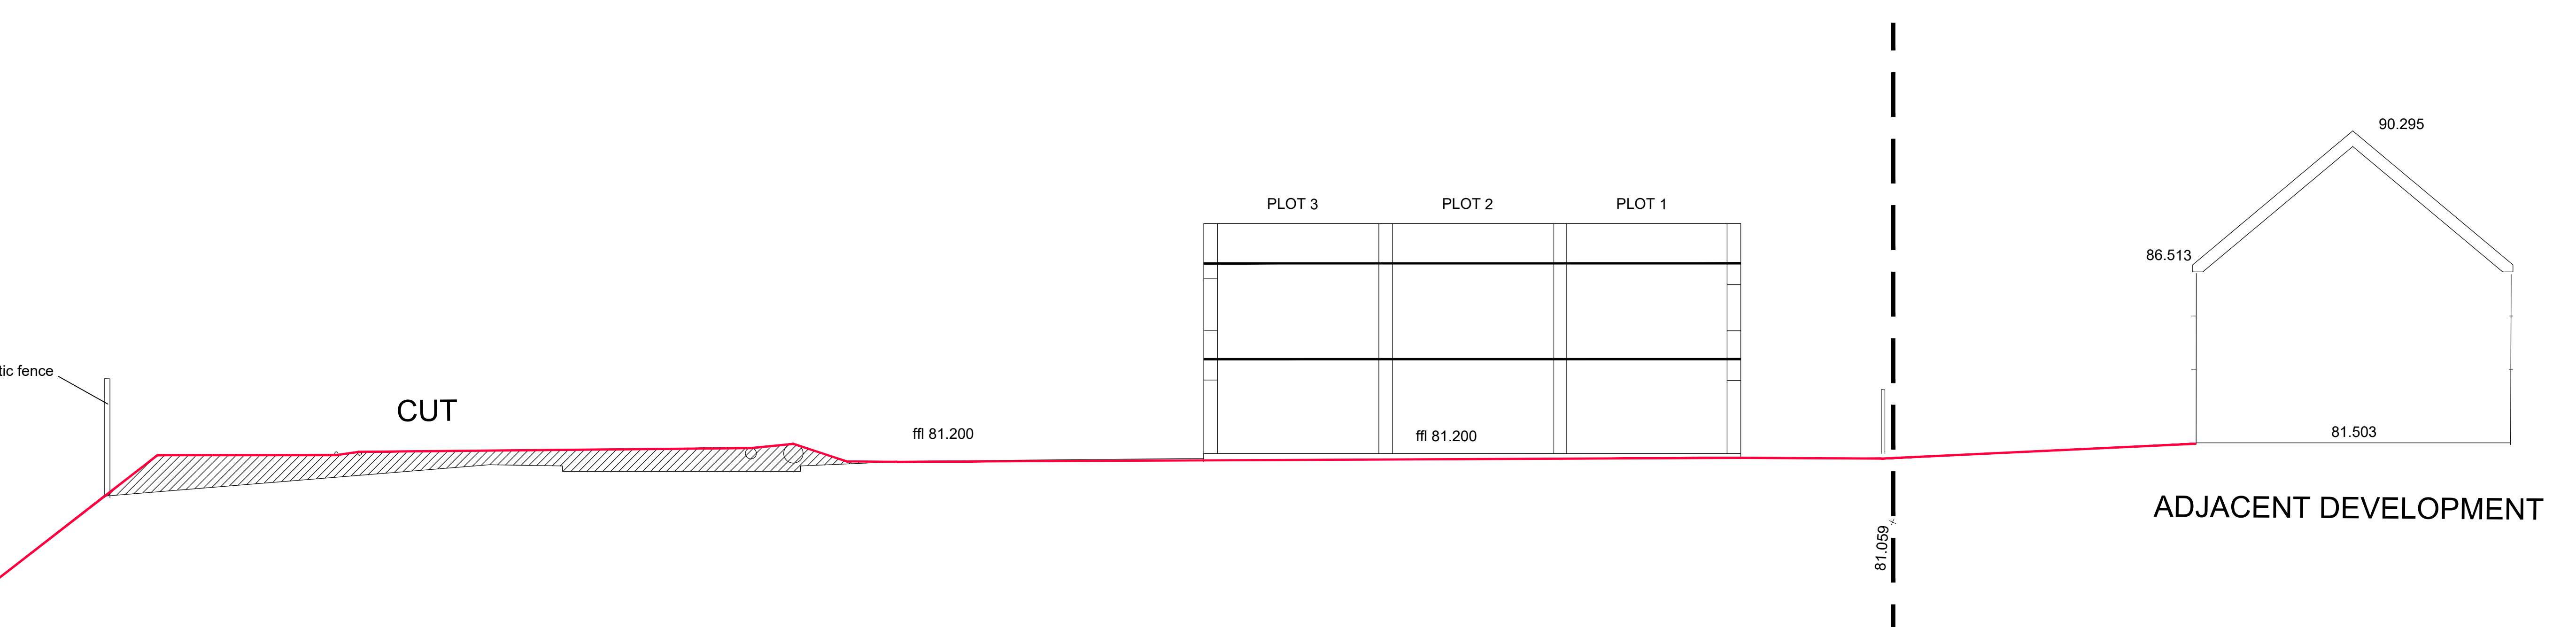

1: 200 @ A0 FULL BLEED
SCALE

SECTION A-A

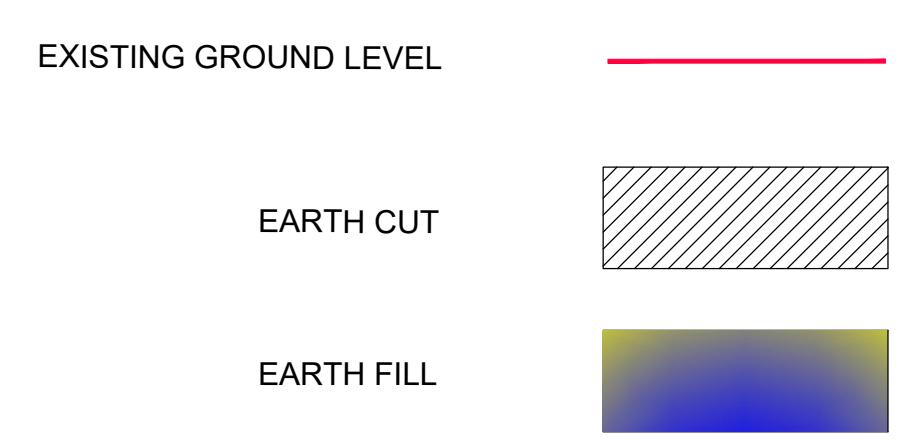

Indicative floor and ground levels within plus or minus 500mm