


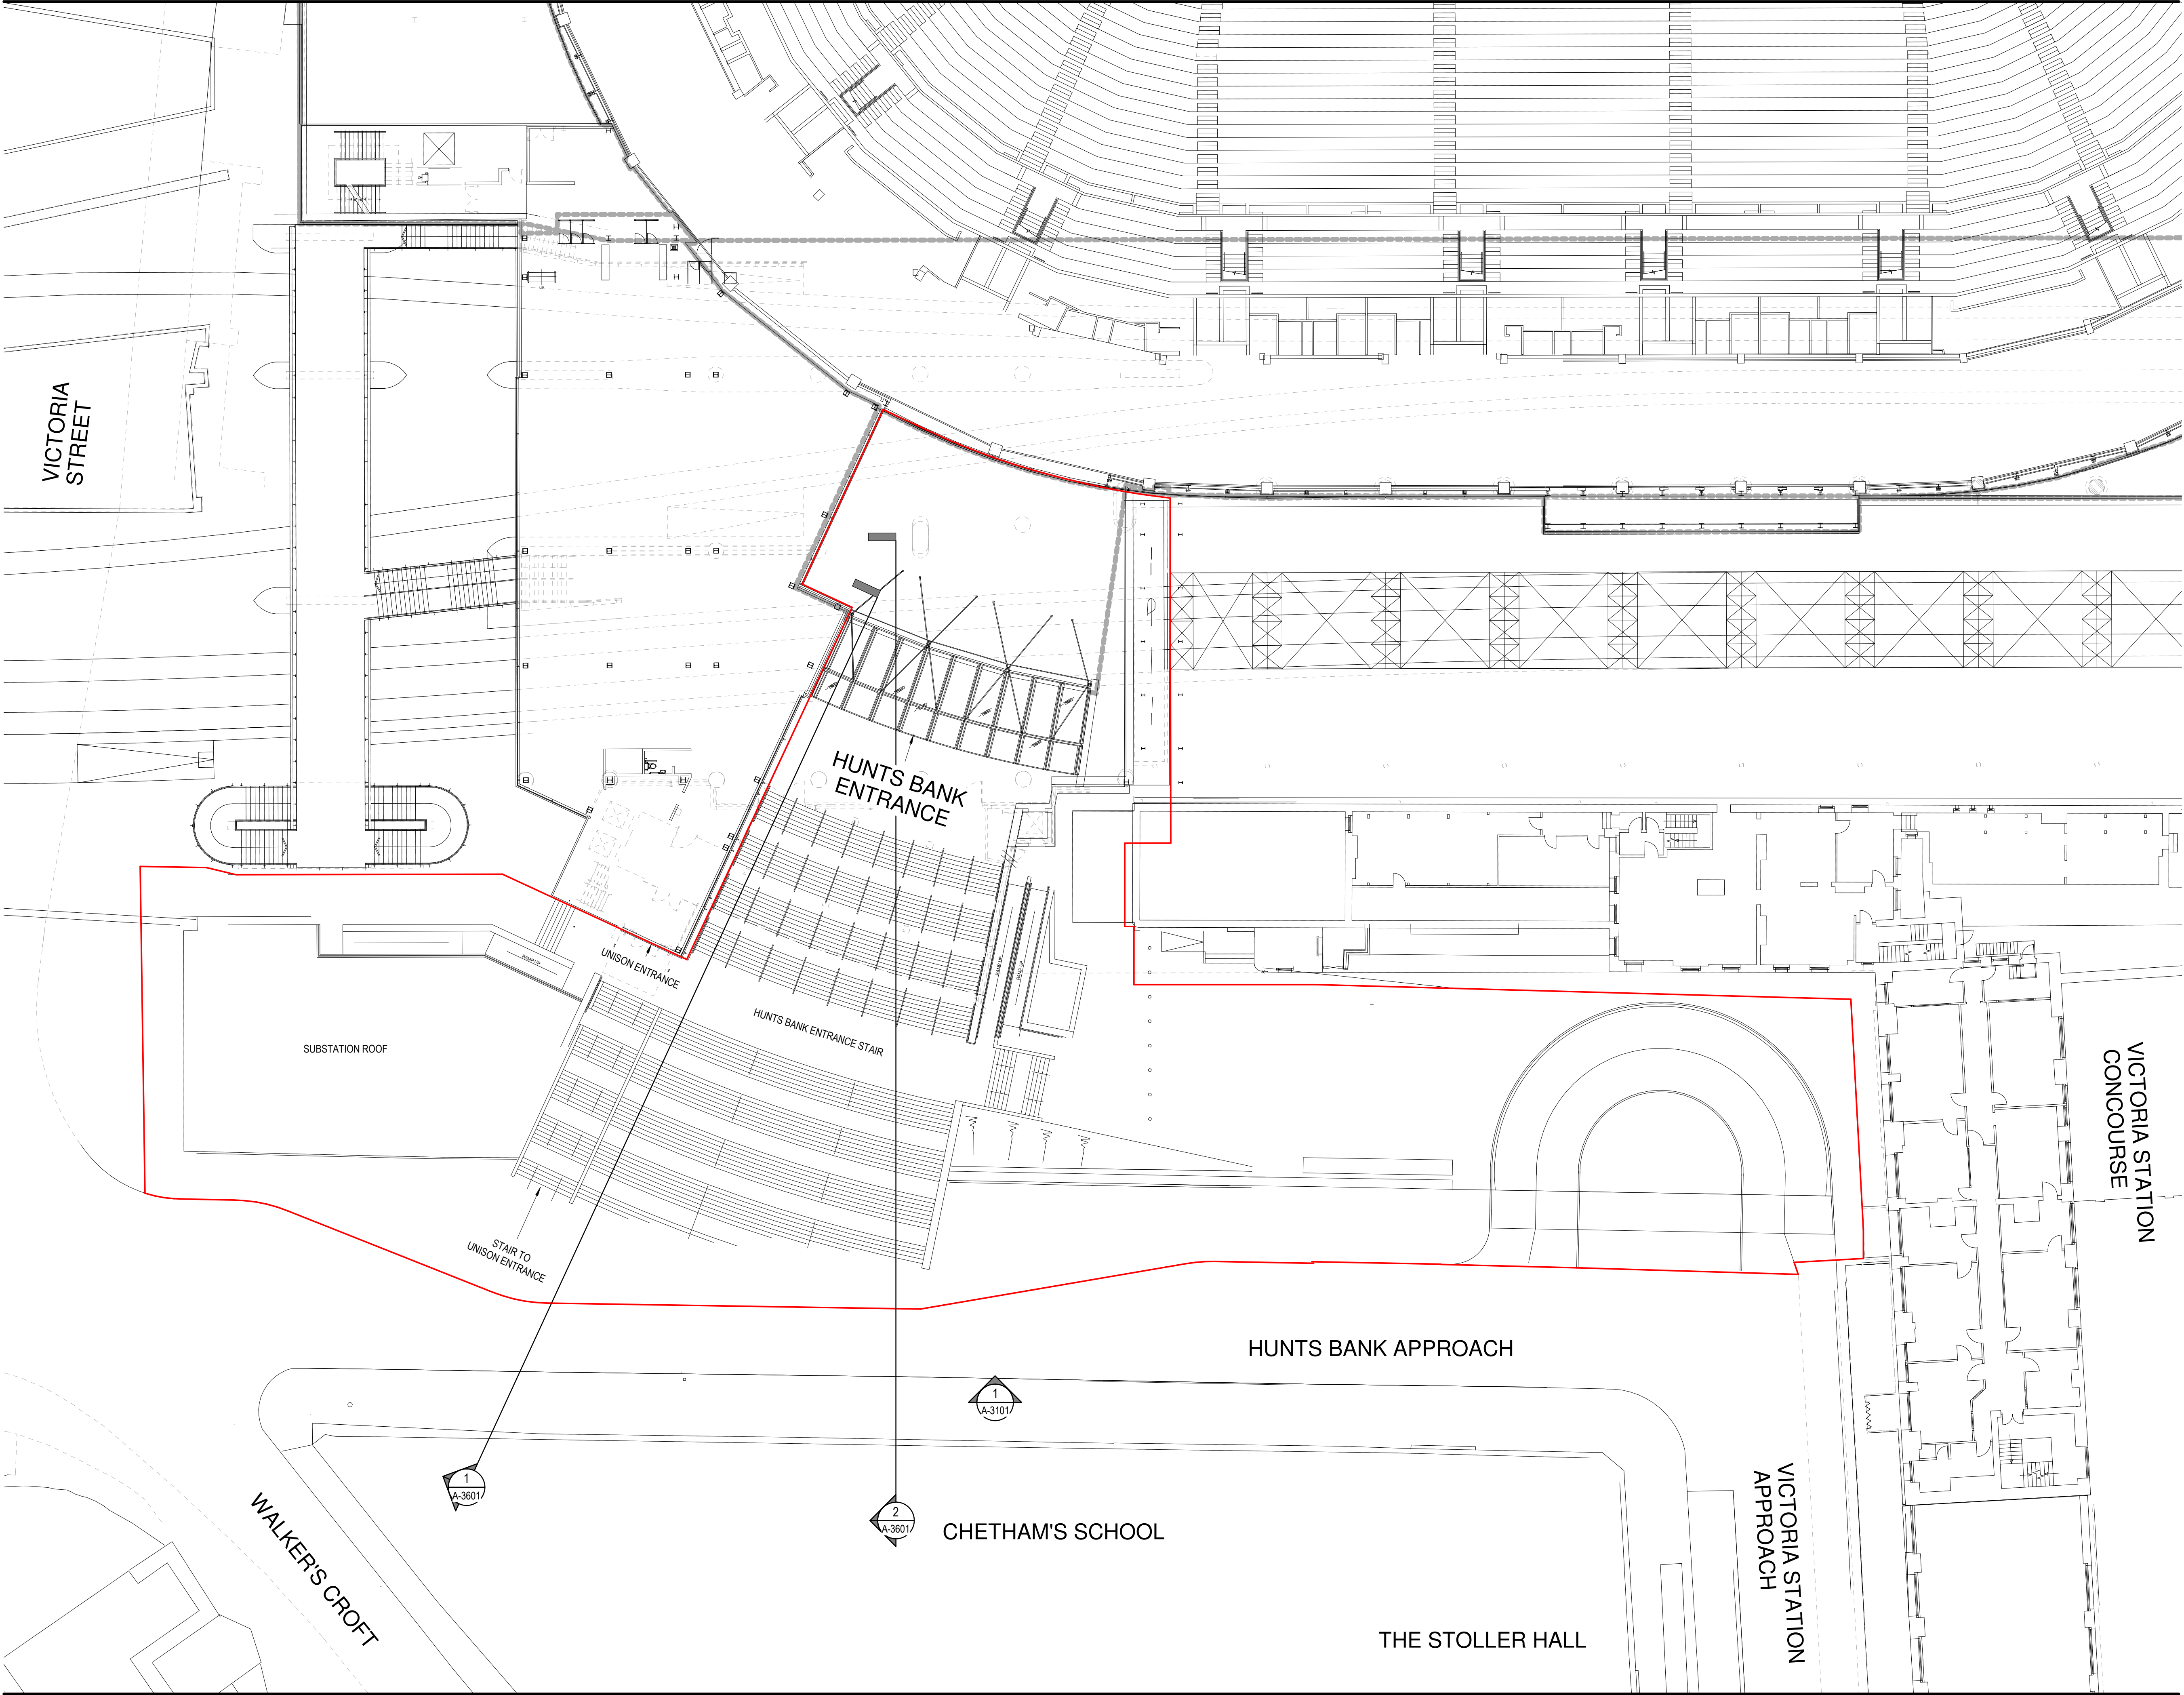

Project
Hunts Bank & Trinity Way
Victoria Station Approach, Hunts Bank,
Manchester M3 1AR
Prepared For
ASM Global



HOK International Ltd.
90 Whitfield Street
London W1T 4EZ United Kingdom
t +44 (0)20 7636 2006
f +44 (0)20 7636 1987


All reproduction & intellectual property rights reserved © 2020
In Association with

ARUP
Structural & MEP Engineers
8-13 Fitzroy St, Bloomsbury, London W1T 4BQ

DRAWING KEY

SITE BOUNDARY

Key Plan

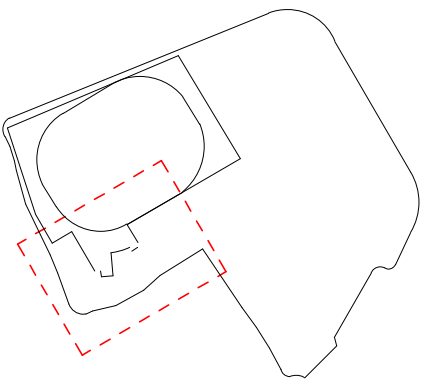

Site verify all dimensions prior to construction
Report all discrepancies to HOK immediately
This drawing is to be read in conjunction with all relevant
documents and drawings

Rev.	Description	Date
P01	Initial Issue	2020.08.28
P02	Issued For Planning	2020.09.28

Drawn by: æ Reviewed by: JR
Approved by: JR Scale @ A1: As indicated

Project No: 00.00000.00

Sheet Title

EXISTING PLAN -
HUNTS BANK

Original drawing is A1. Do not scale contents of this drawing.
Sheet Number Revision:

A-0102 P02