

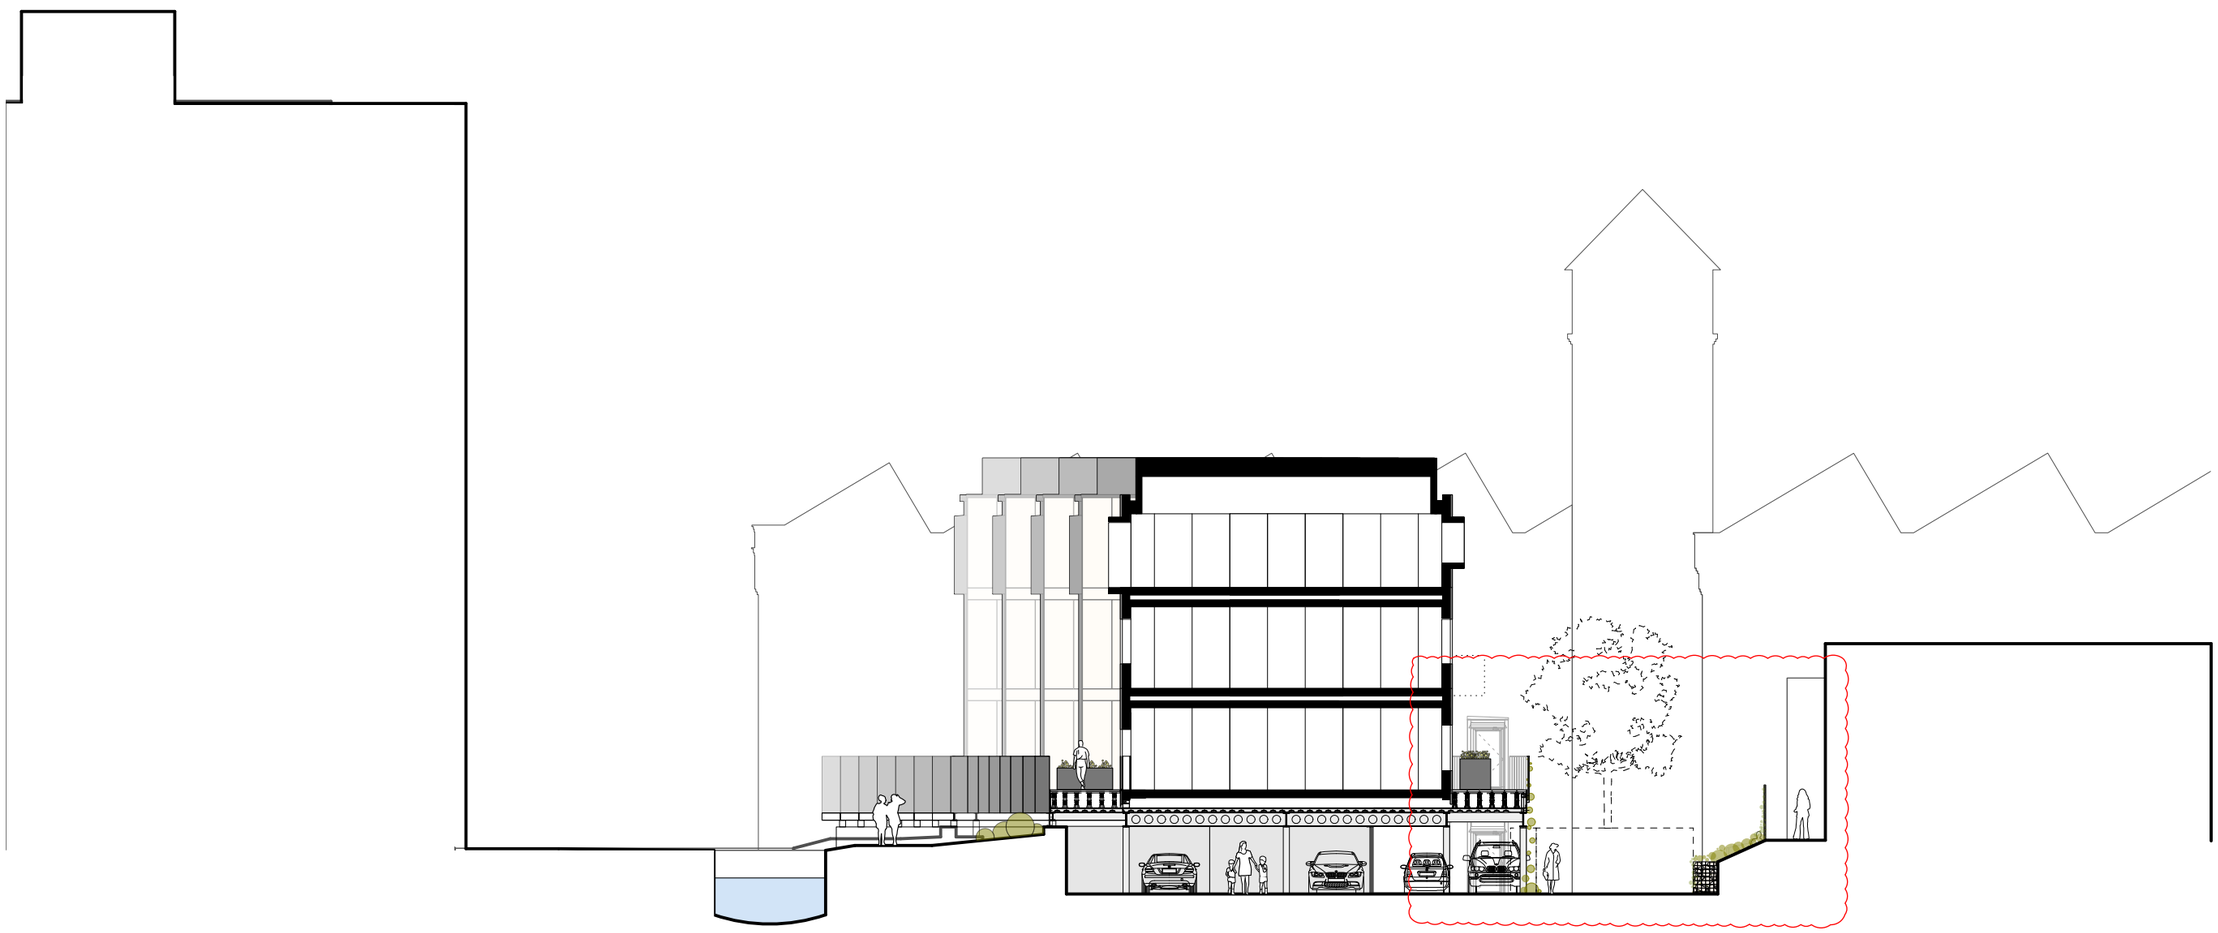

house™

town house @ **stubbs mews** • **section dd**

SM (PL) 310a • 11 12 20 • 1:200 @ a3

shedkm