

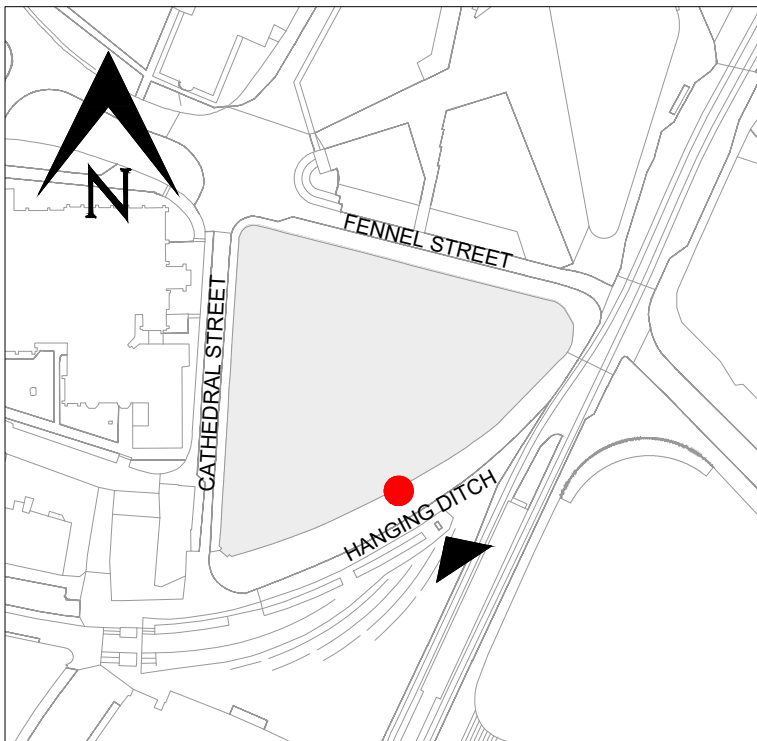


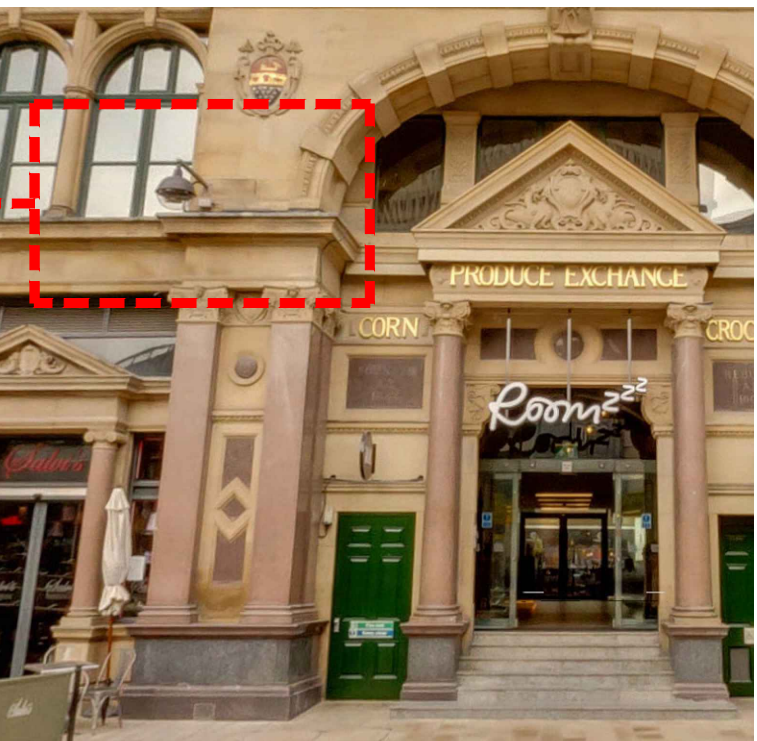

Location Esc. 1:2000

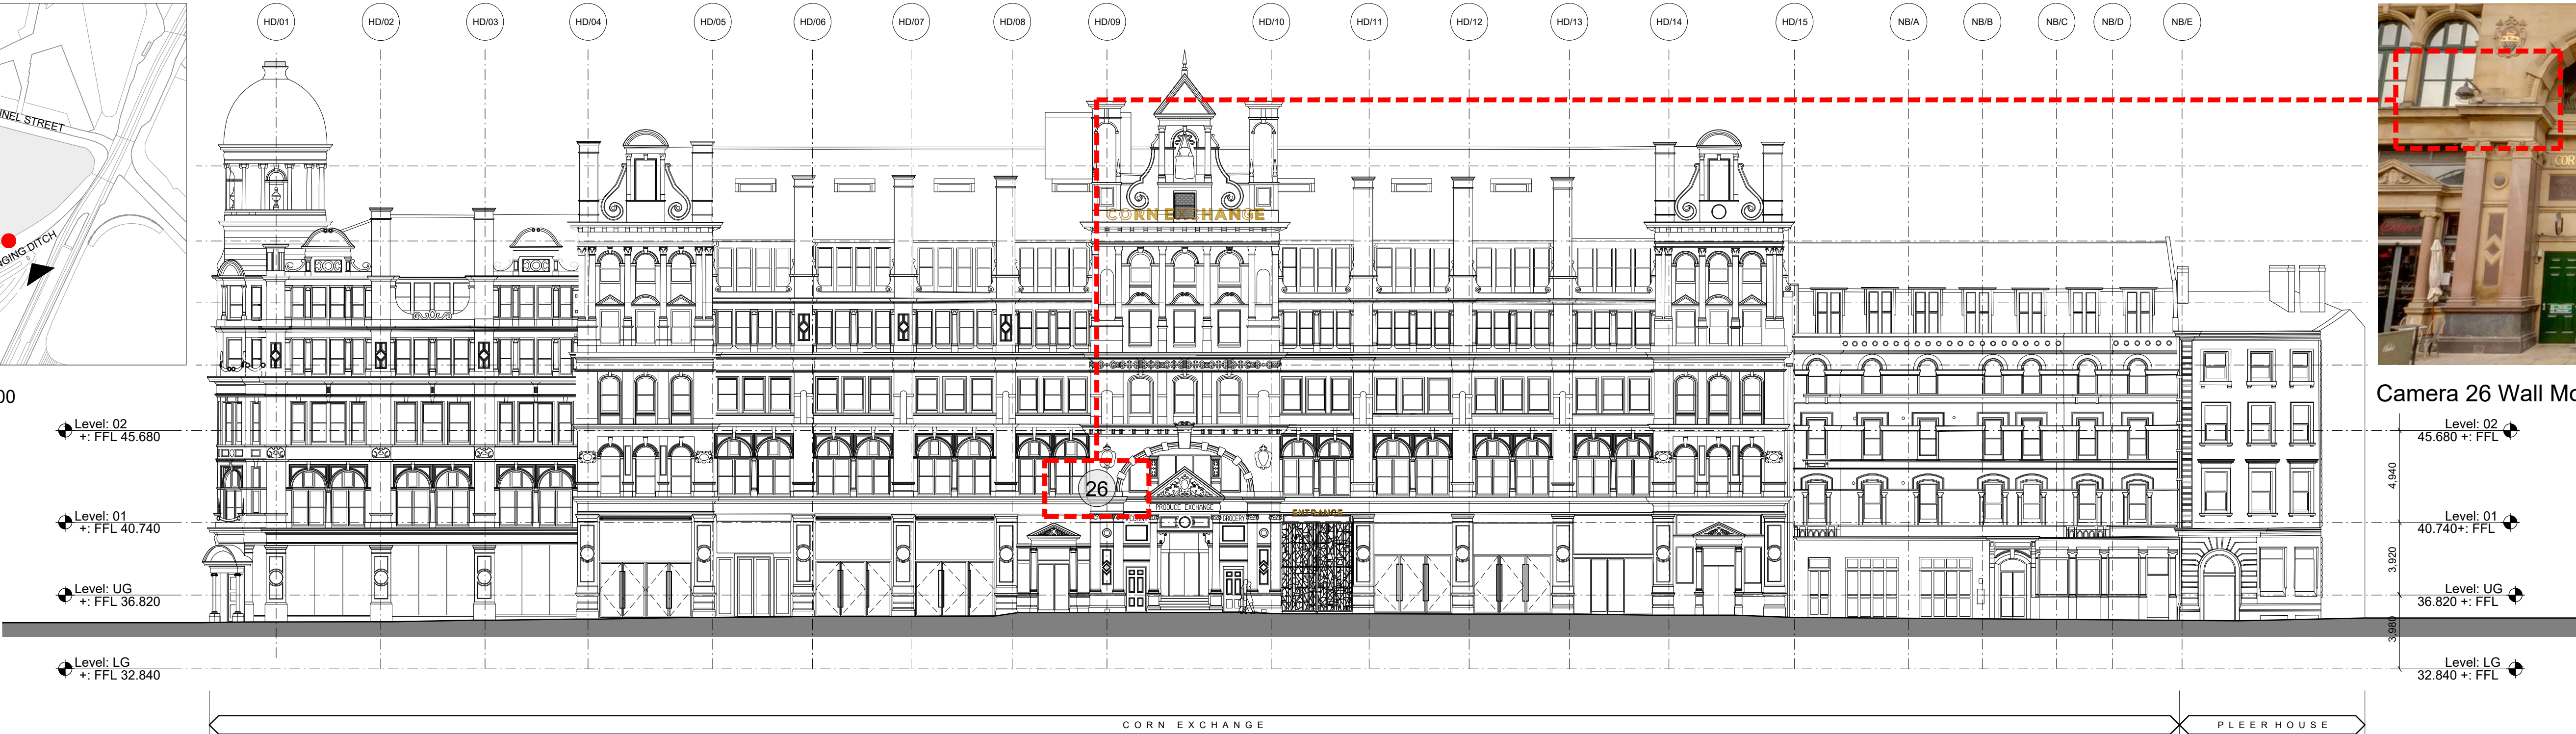


Camera 26 Wall Mounted


Hanging Ditch Elevation Esc. 1:200




Existing camera 26 to be replaced (front view) Esc. 1:25

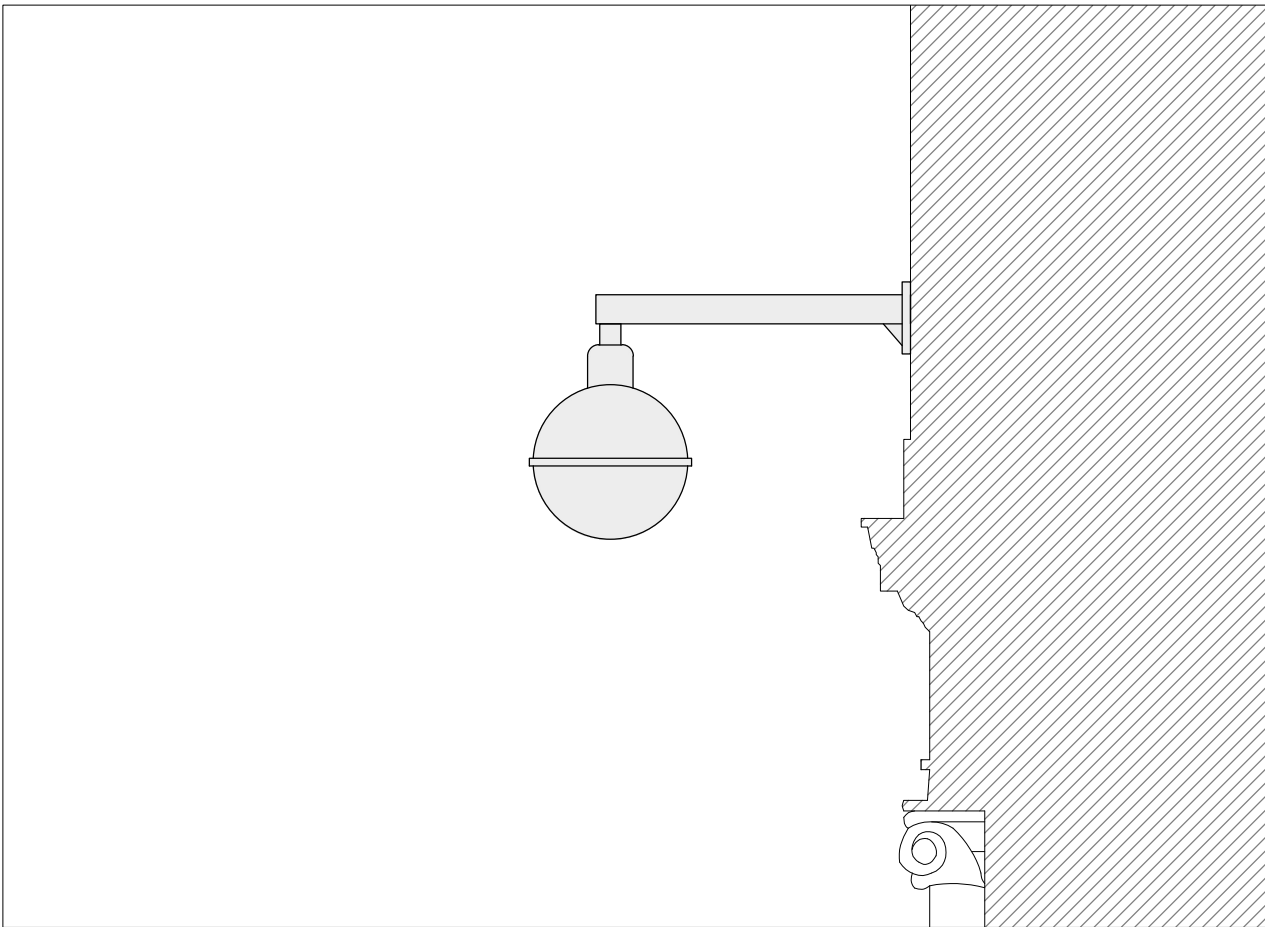

Existing camera 26 to be replaced (cross section) Esc. 1:25

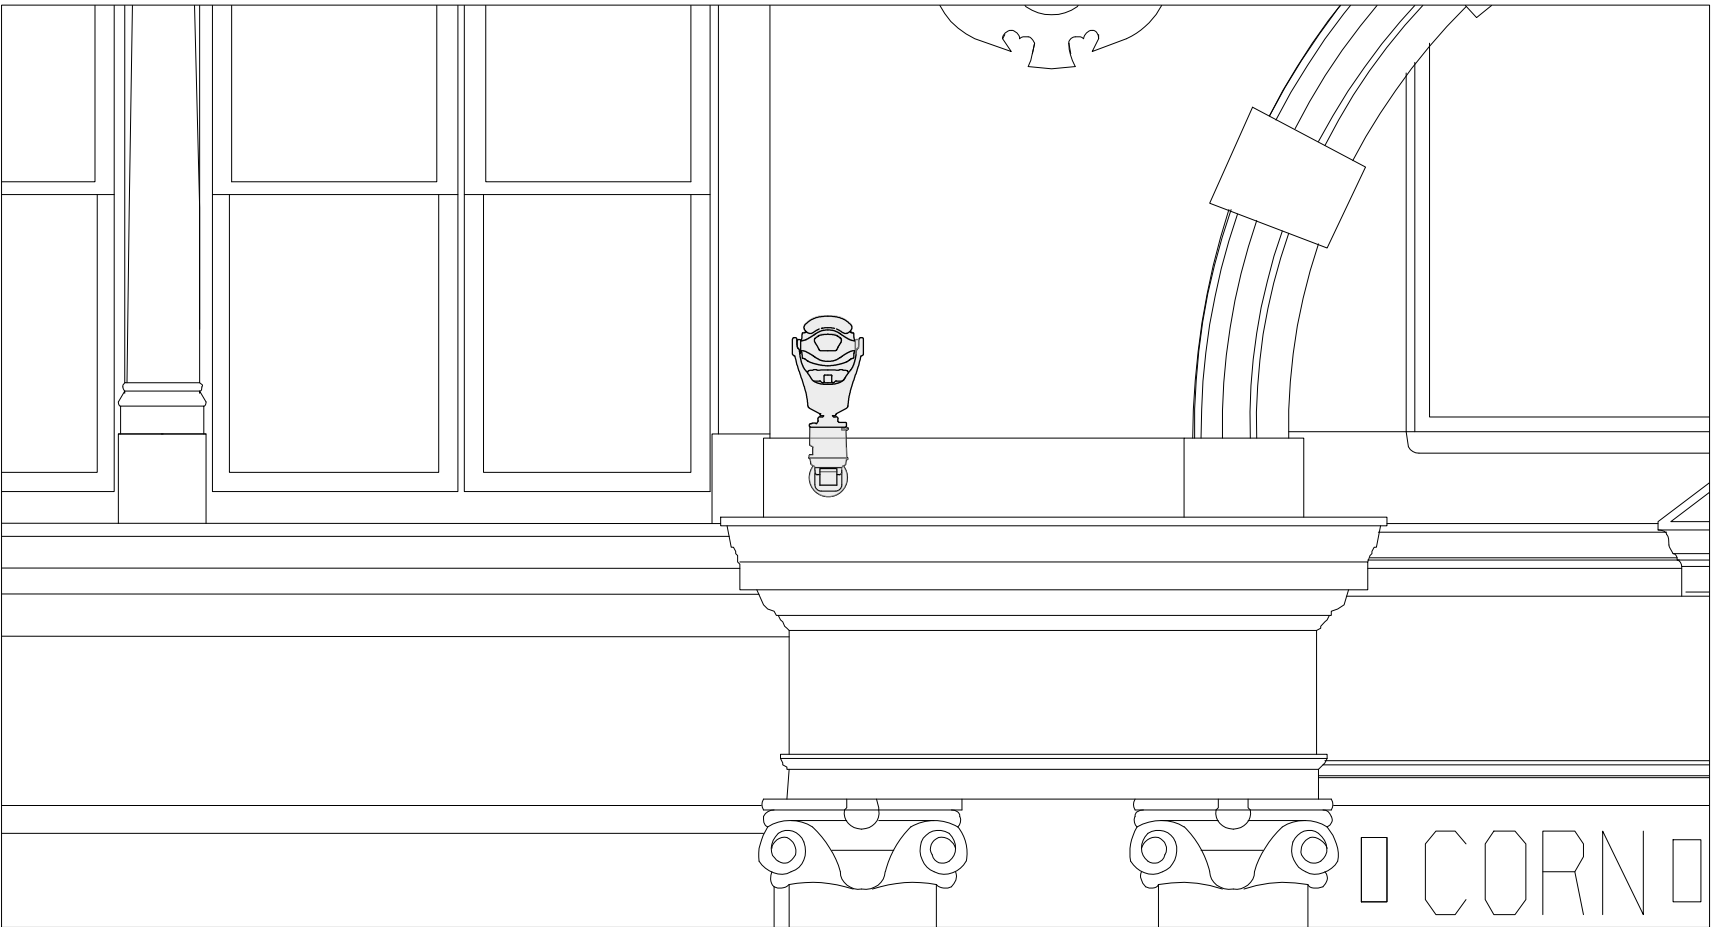

Proposed camera 26 (front view) Esc. 1:25

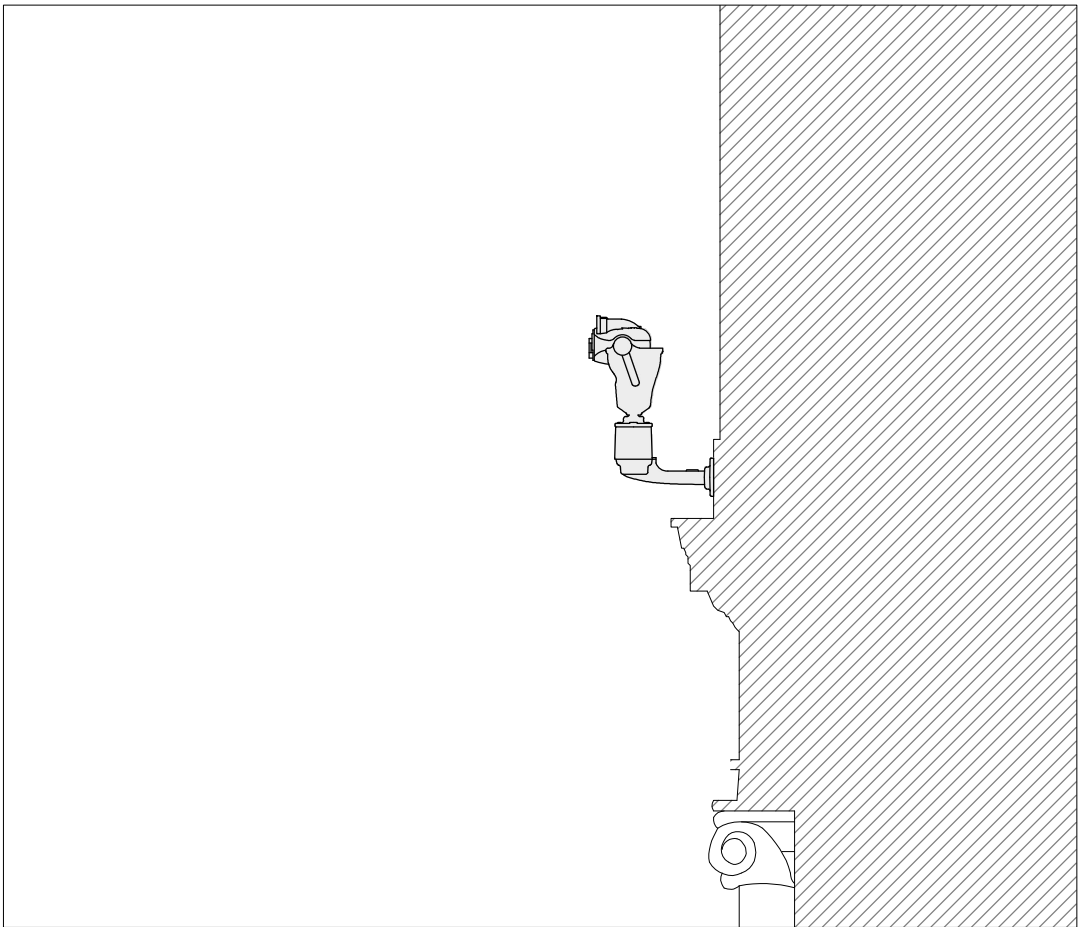






Proposed camera 26 (cross section) Esc. 1:25

Proposed camera is 360 Vision manufactured in the UK.

The model is the Invictus with weight 8.1Kg and sizes as shown.

Each bracket to be fixed to face of masonry using 4no. 2 inch hex screws.

Esc. 1:5

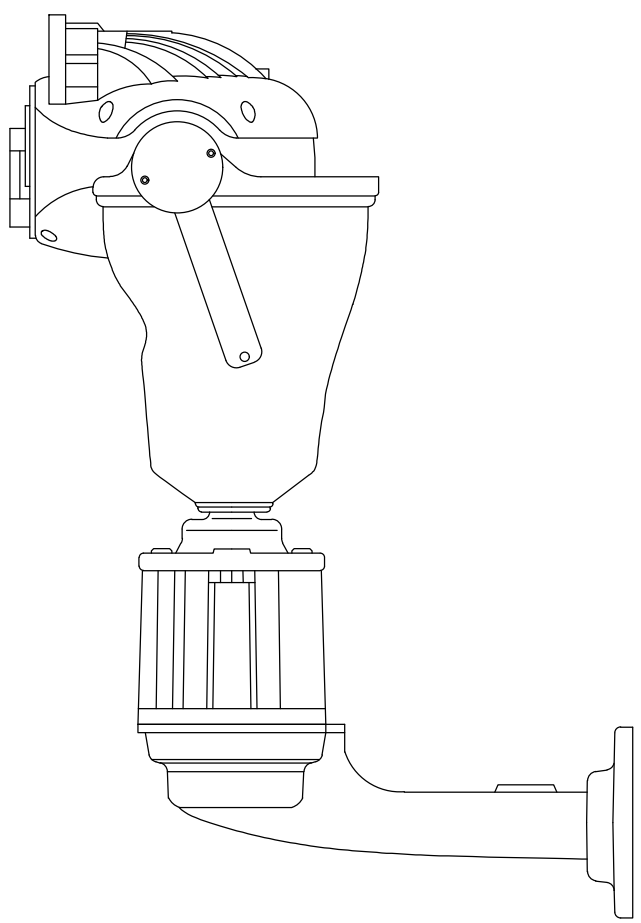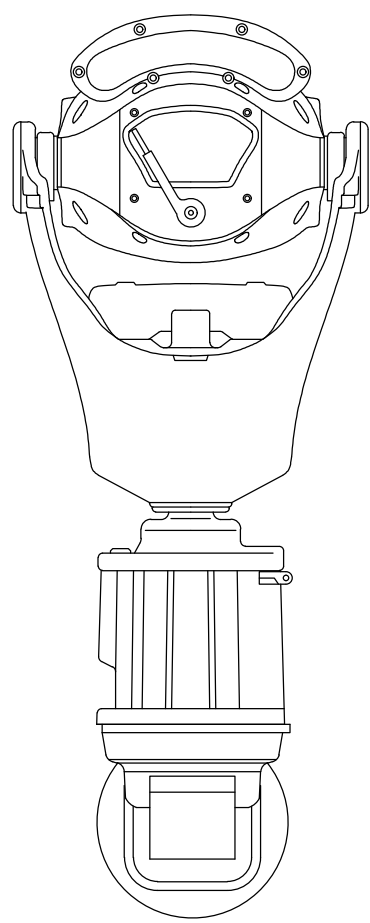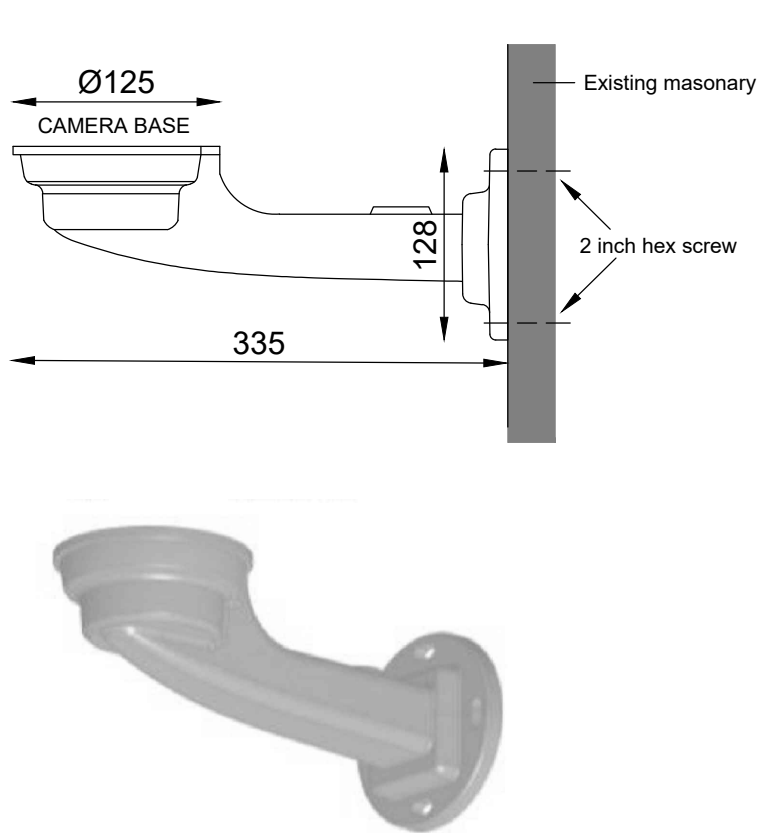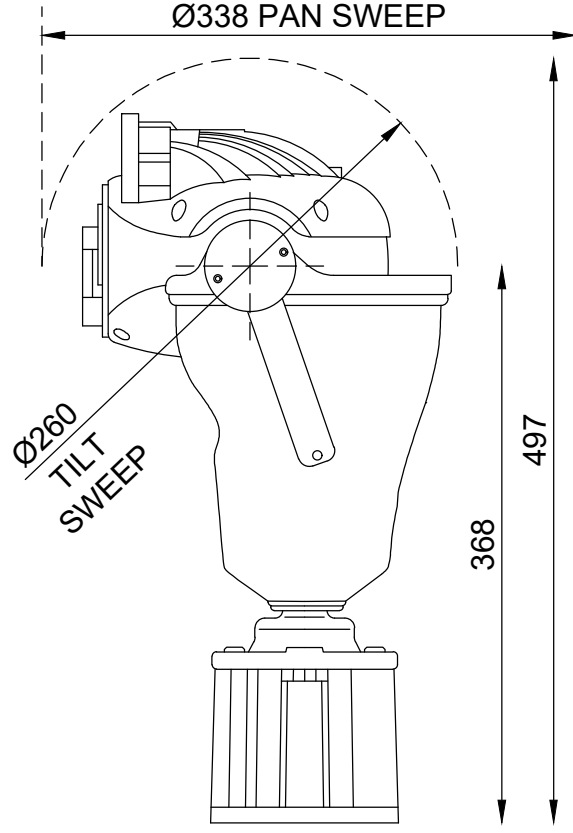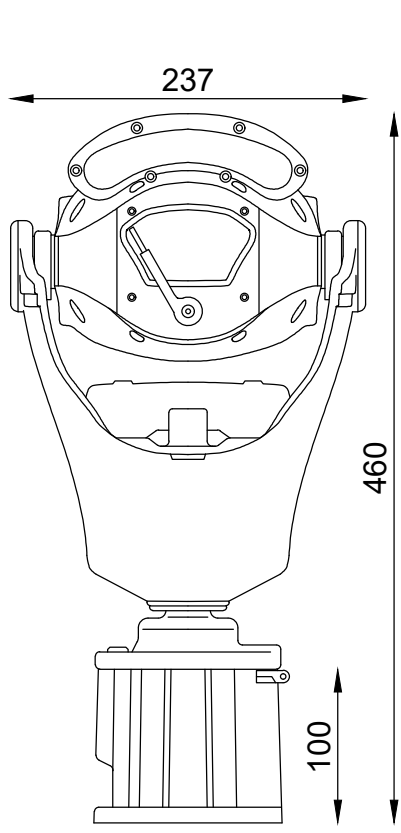

PROJECT TITLE
Corn Exchange
Removal and replacement
of 3no. CCTV cameras (26, 27 & 28)

DRAWING TITLE
Hanging Ditch Elevation
Existing and proposed CCTV camera 26
locations and specifications



Highways
Neighbourhoods Directorate
PO Box 532
Town Hall
Manchester M60 2LA

SIZE
A1

SCALE
Indicated

DATE
04/09/20

DRAWN
AP

CHECKED
SH

APPROVED
SH

DRAWING NUMBER
110278_0100-26

REV

REV DESCRIPTION OF CHANGE DATE