



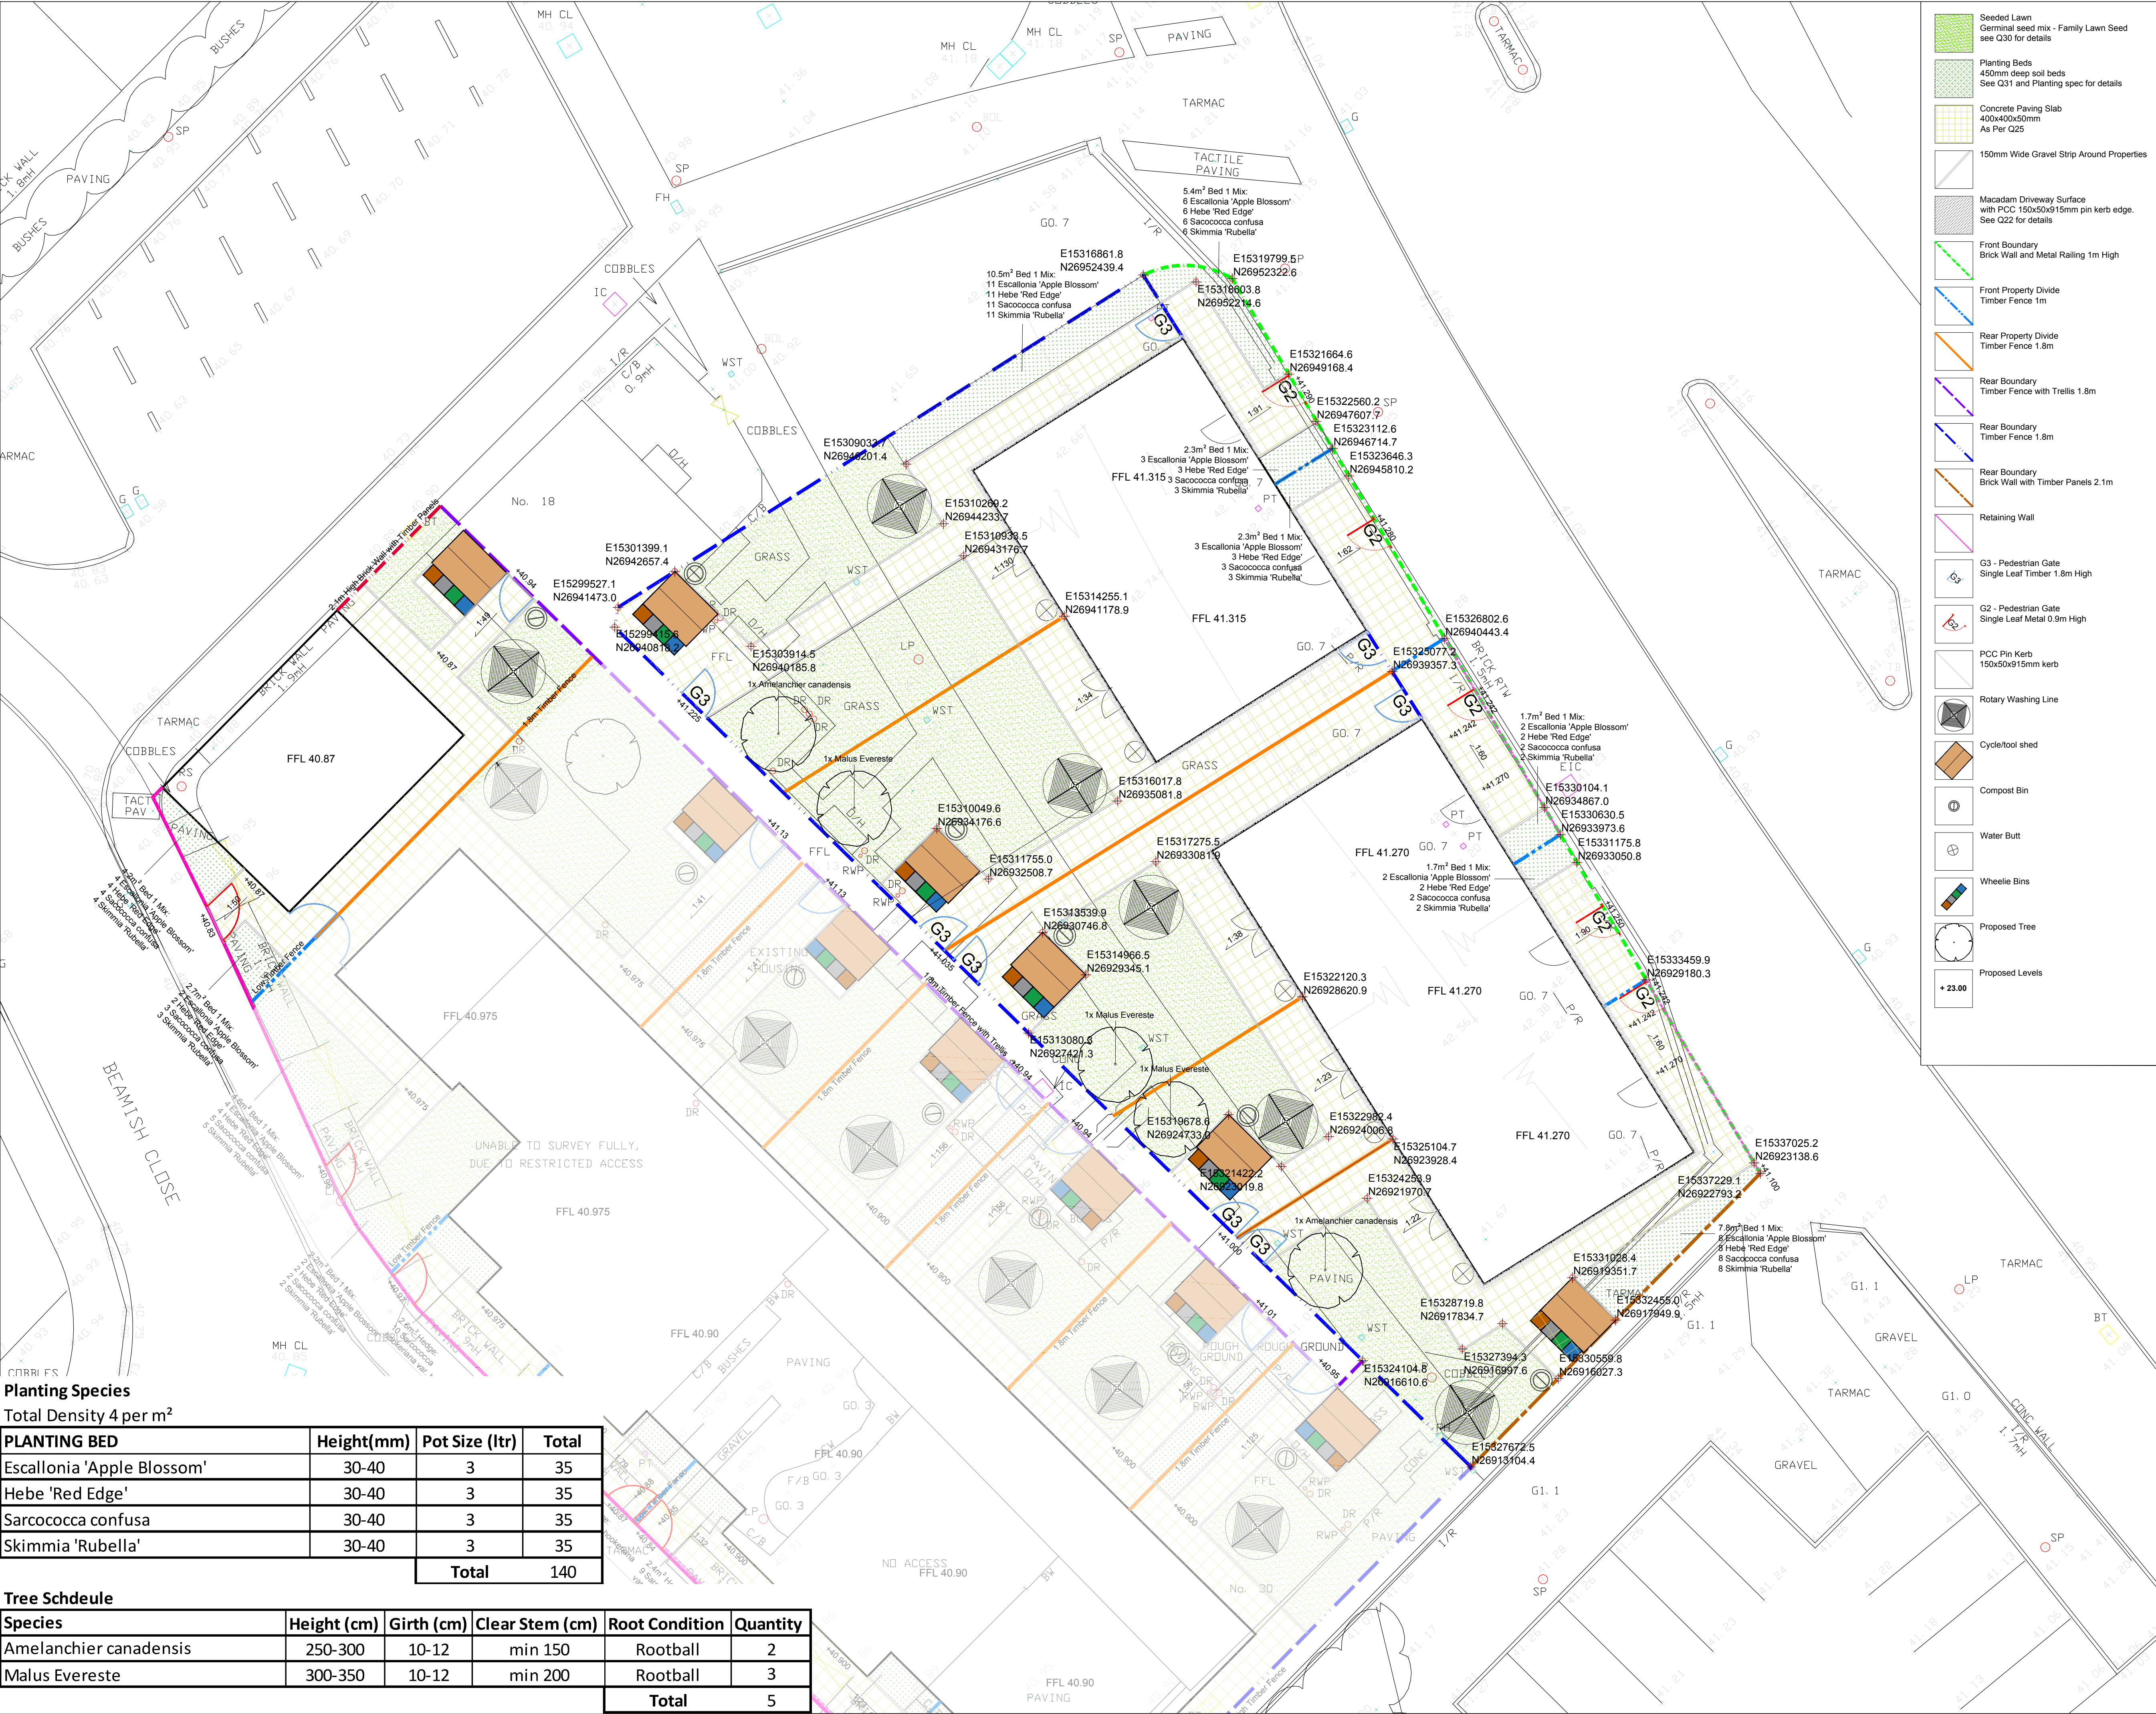

Do not scale from this drawing.
All dimensions should be checked on site.
Refer to architects for further information.

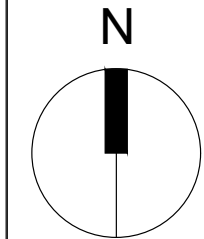

- Seeded Lawn
Germinal seed mix - Family Lawn Seed
see Q30 for details
- Planting Beds
450mm deep soil beds
See Q31 and Planting spec for details
- Concrete Paving Slab
400x400x50mm
As Per Q25
- 150mm Wide Gravel Strip Around Properties
- Macadam Driveway Surface
with PCC 150x50x15mm pin kerb edge.
See Q22 for details
- Front Boundary
Brick Wall and Metal Railing 1m High
- Front Property Divide
Timber Fence 1m
- Rear Property Divide
Timber Fence 1.8m
- Rear Boundary
Timber Fence with Trellis 1.8m
- Rear Boundary
Timber Fence 1.8m
- Rear Boundary
Brick Wall with Timber Panels 2.1m
- Retaining Wall
- G3 - Pedestrian Gate
Single Leaf Timber 1.8m High
- G2 - Pedestrian Gate
Single Leaf Metal 0.9m High
- PCC Pin Kerb
150x50x15mm kerb
- Rotary Washing Line
- Cycle/foot shed
- Compost Bin
- Water Butt
- Wheelie Bins
- Proposed Tree
- Proposed Levels

Planting Species			
Total Density 4 per m ²			
PLANTING BED	Height(mm)	Pot Size (ltr)	Total
Escallonia 'Apple Blossom'	30-40	3	35
Hebe 'Red Edge'	30-40	3	35
Sarcococca confusa	30-40	3	35
Skimmia 'Rubella'	30-40	3	35
Total			140

Tree Schdeule					
Species	Height (cm)	Girth (cm)	Clear Stem (cm)	Root Condition	Quantity
Amelanchier canadensis	250-300	10-12	min 150	Rootball	2
Malus Evereste	300-350	10-12	min 200	Rootball	3
Total					5

00

15.01.20

Rev

Date

First Issue

Detail

LB

WG

JG

Made

Chk'd

App'd

☐ PLANNING

☐ DRAFT

☐ FOR COMMENT

☐ TENDER

☒ CONSTRUCTION

Client:

Project:

Galliford Try Brunswick PFI

Title:

Phase AA General Arrangement

Design: LB

Drawn: LB

Chk'd: WC

App'd: JG

Sheet Size - A1
(594mm x 841mm)

Date: 03.01.20

Scale: 1:100

GILLESPIES LLP
Westgate House
44 Hale Road
Hale
Cheshire
WA14 2EX

T: 0161 928 7715
F: 0161 927 7680
E: admin.manchester@gillespies.co.uk

File Location: R:\M4976 Brunswick PB Stage\DRAWINGS\LAYOUTS

No.

M4976-184

Rev

00