




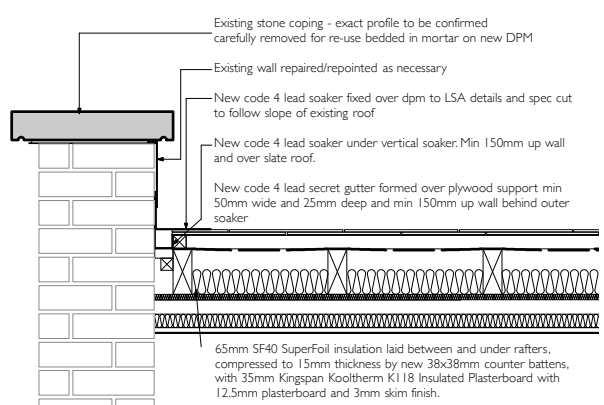


Detail 1 Coping Refurbishment

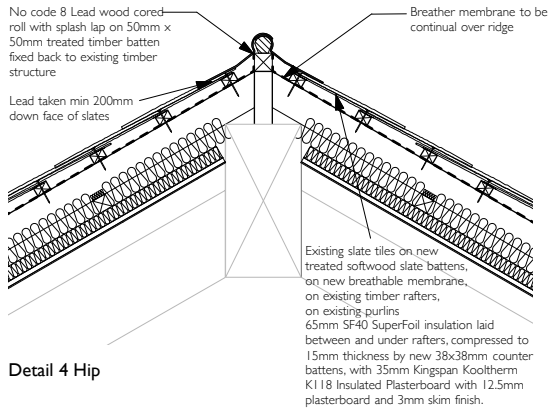


Detail 4 Hip

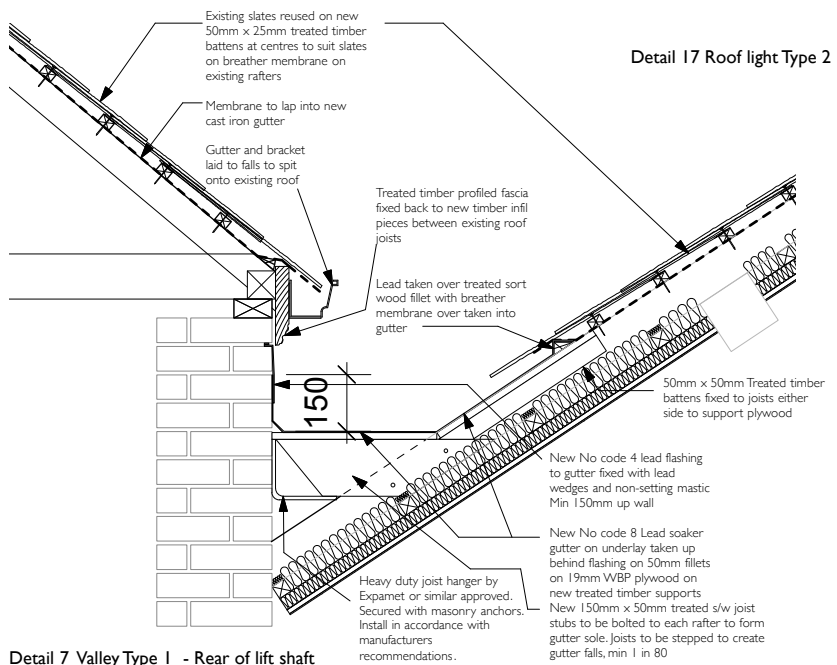


Detail 7 Valley Type I - Rear of lift shaft

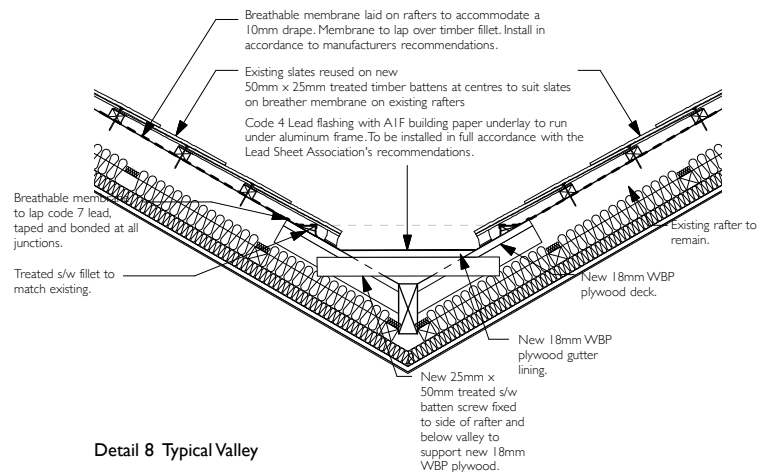


Detail 8 Typical Valley

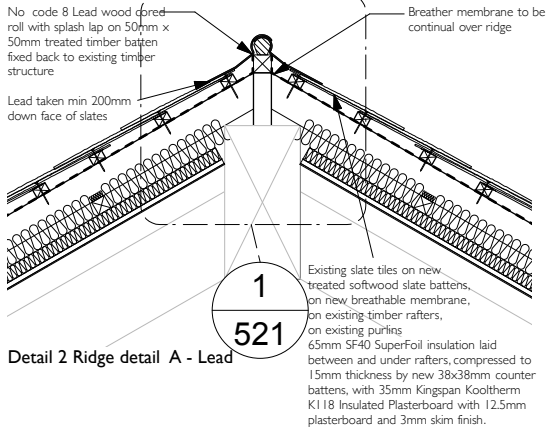


Detail 2 Ridge detail A - Lead

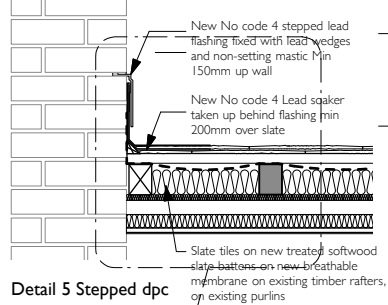


Detail 5 Stepped dpc

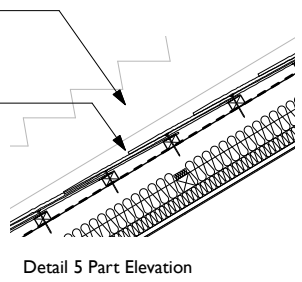


Detail 5 Part Elevation

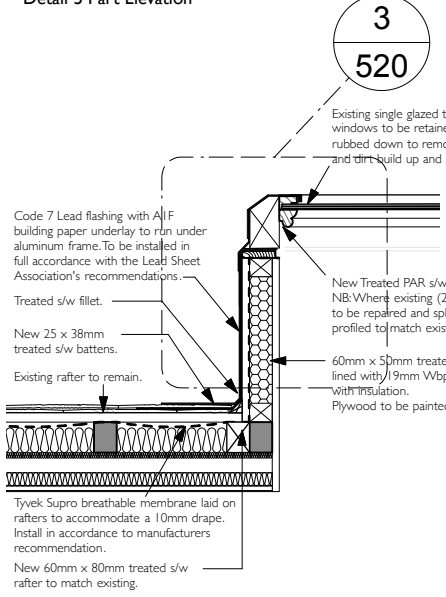


Detail 9

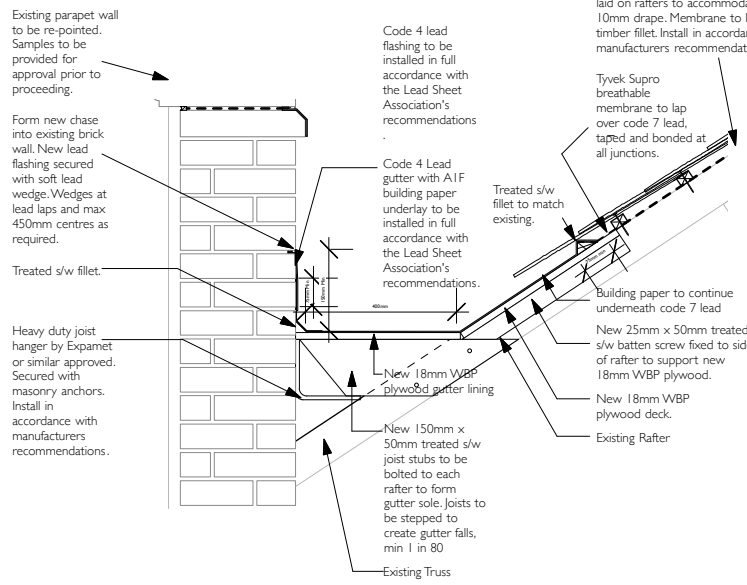


Detail 10 Note front and back gutter to No 8 and 12 varies between 750mm and 1000mm at centre

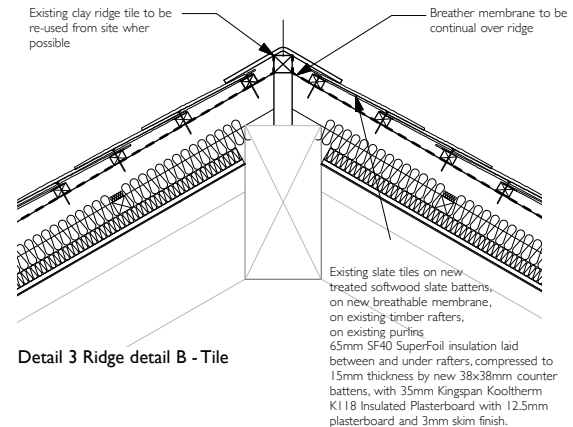

Detail 3 Ridge detail B - Tile

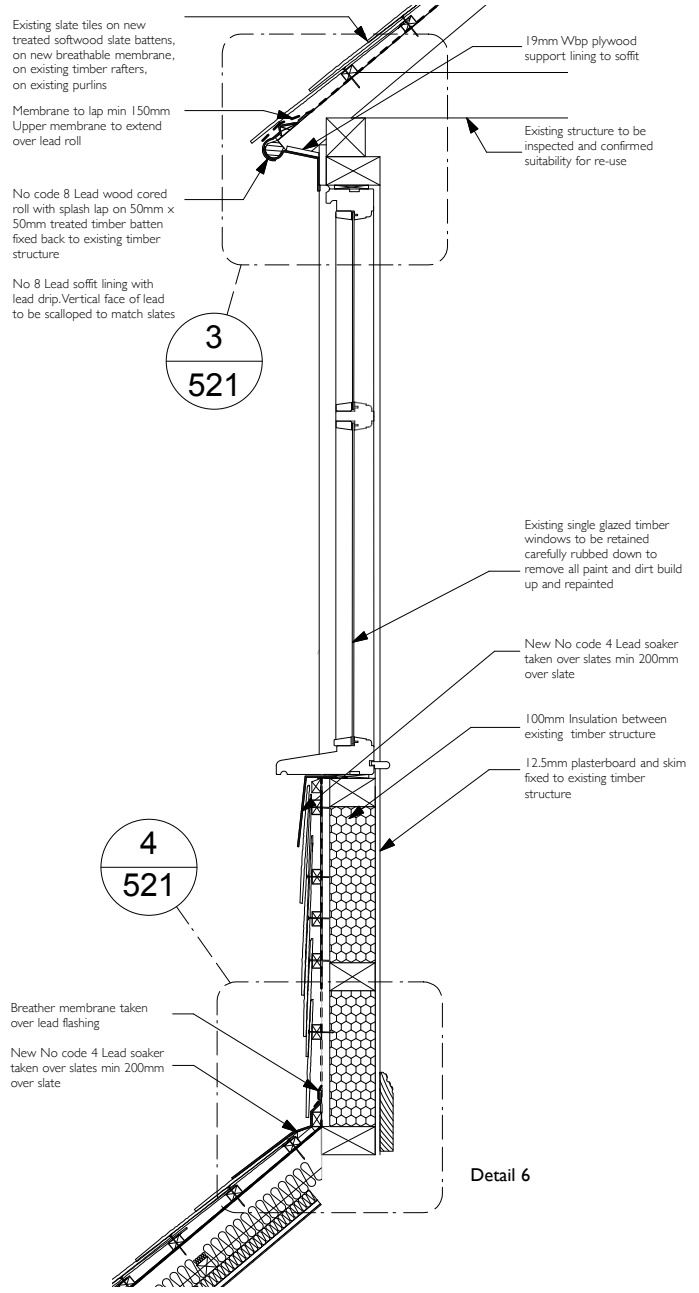

Detail 6

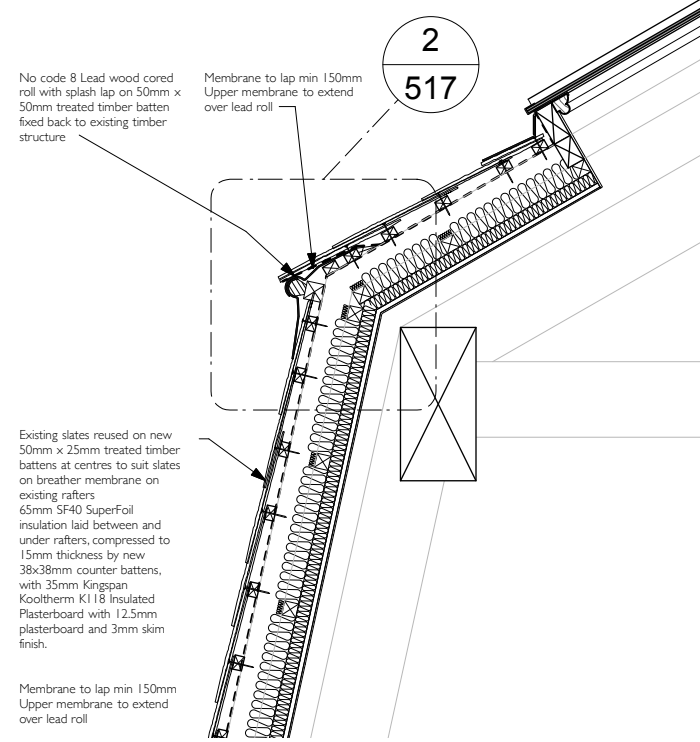

Detail 11

COPYRIGHT OF ATELIER MB LTD
DO NOT SCALE FROM THIS DRAWING
DIMENSIONS TO BE CHECKED ON SITE

All dimensions to be checked on site prior to any commencing work.

N

KEY

Existing

Proposed

All lead work to be treated with patination oil through out

All Lead work to be installed to Lead Associations details and specifications

Rev B	Lead codes amended	KM	KM
Rev A	Dims to 8-12 front gutter added	KM	KM
Rev	Note	DRN	CHK

8-16 Newton Street
Redevelopment

Roof Details
Sheet 2 General details

scheme 1665

drwg no. C(511)

rev B

scale 1:20@A3

date first drawn Jan 19

drawn KM

SK sketch P proposed T tender C construction AB asbuilt

www.ateliermb.co.uk

t 0161 236 0051

e architect@ateliermb.co.uk

Atelier MB
Urban Architects