




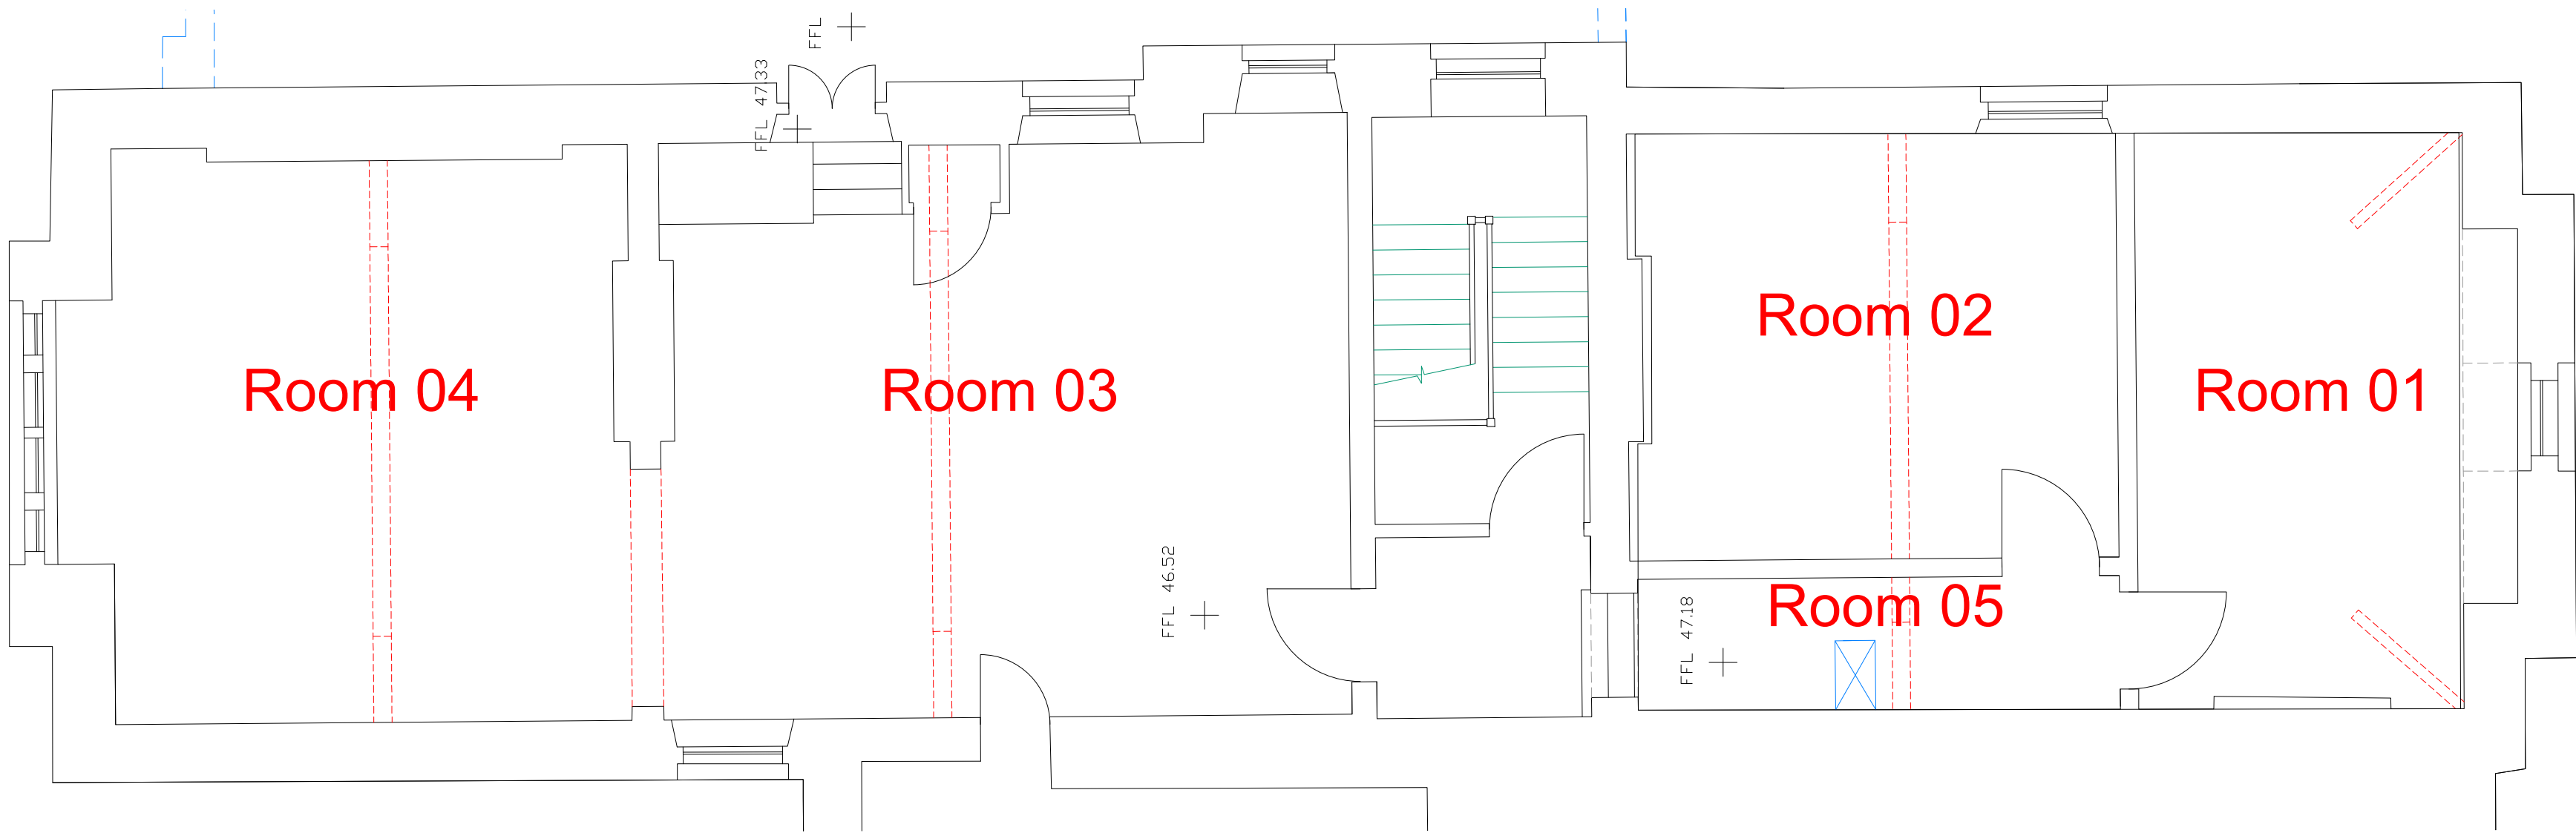

Second floor details plan @1:50

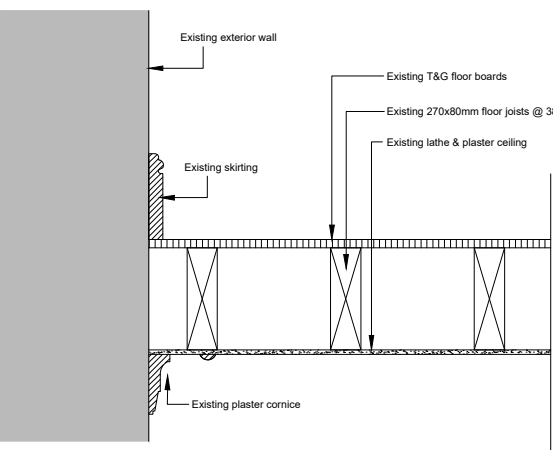


Existing Section

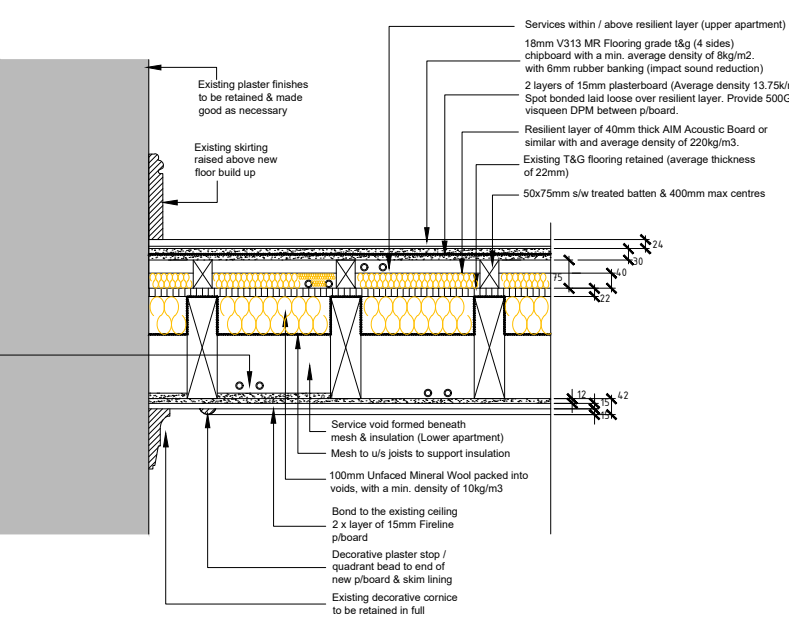


Proposed Section

Room 01, 02, 05
Floor details @1:20

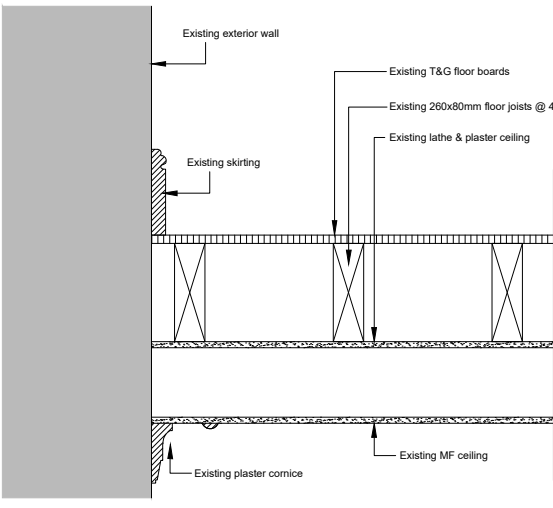


Existing Section

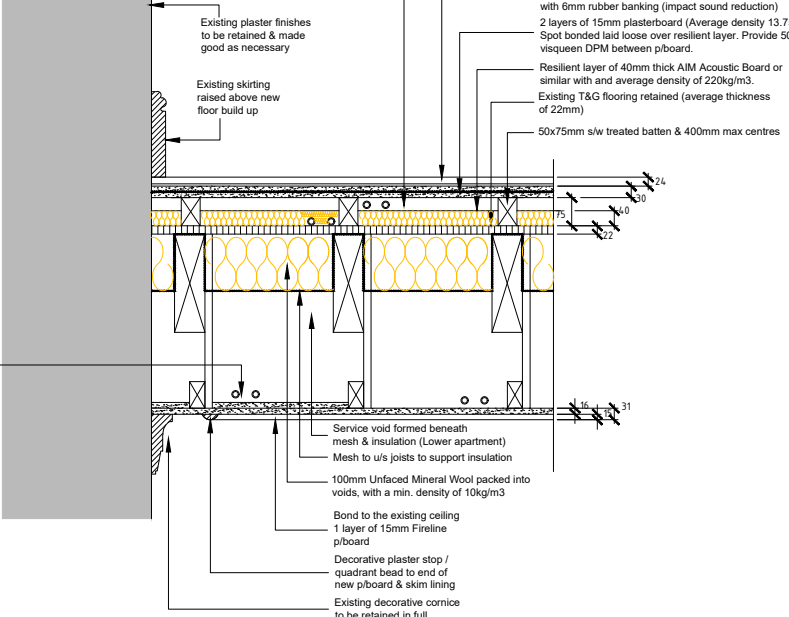


Proposed Section

Room 03
Floor details @1:20

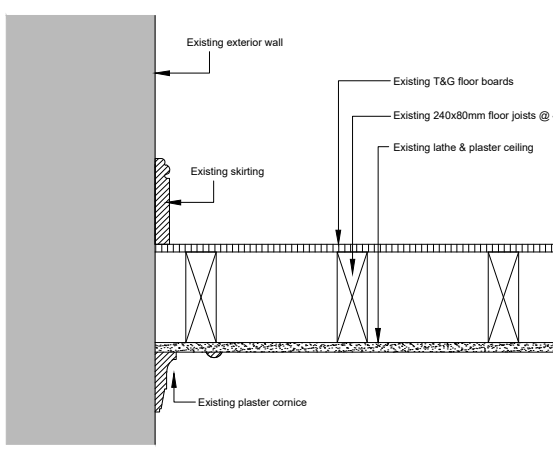

Existing Section

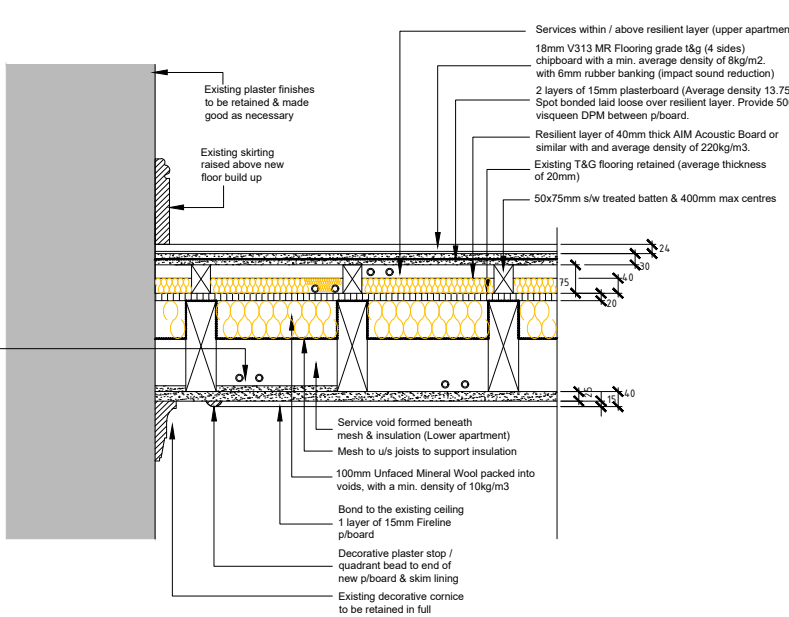

Proposed Section

Room 04
Floor details @1:20