

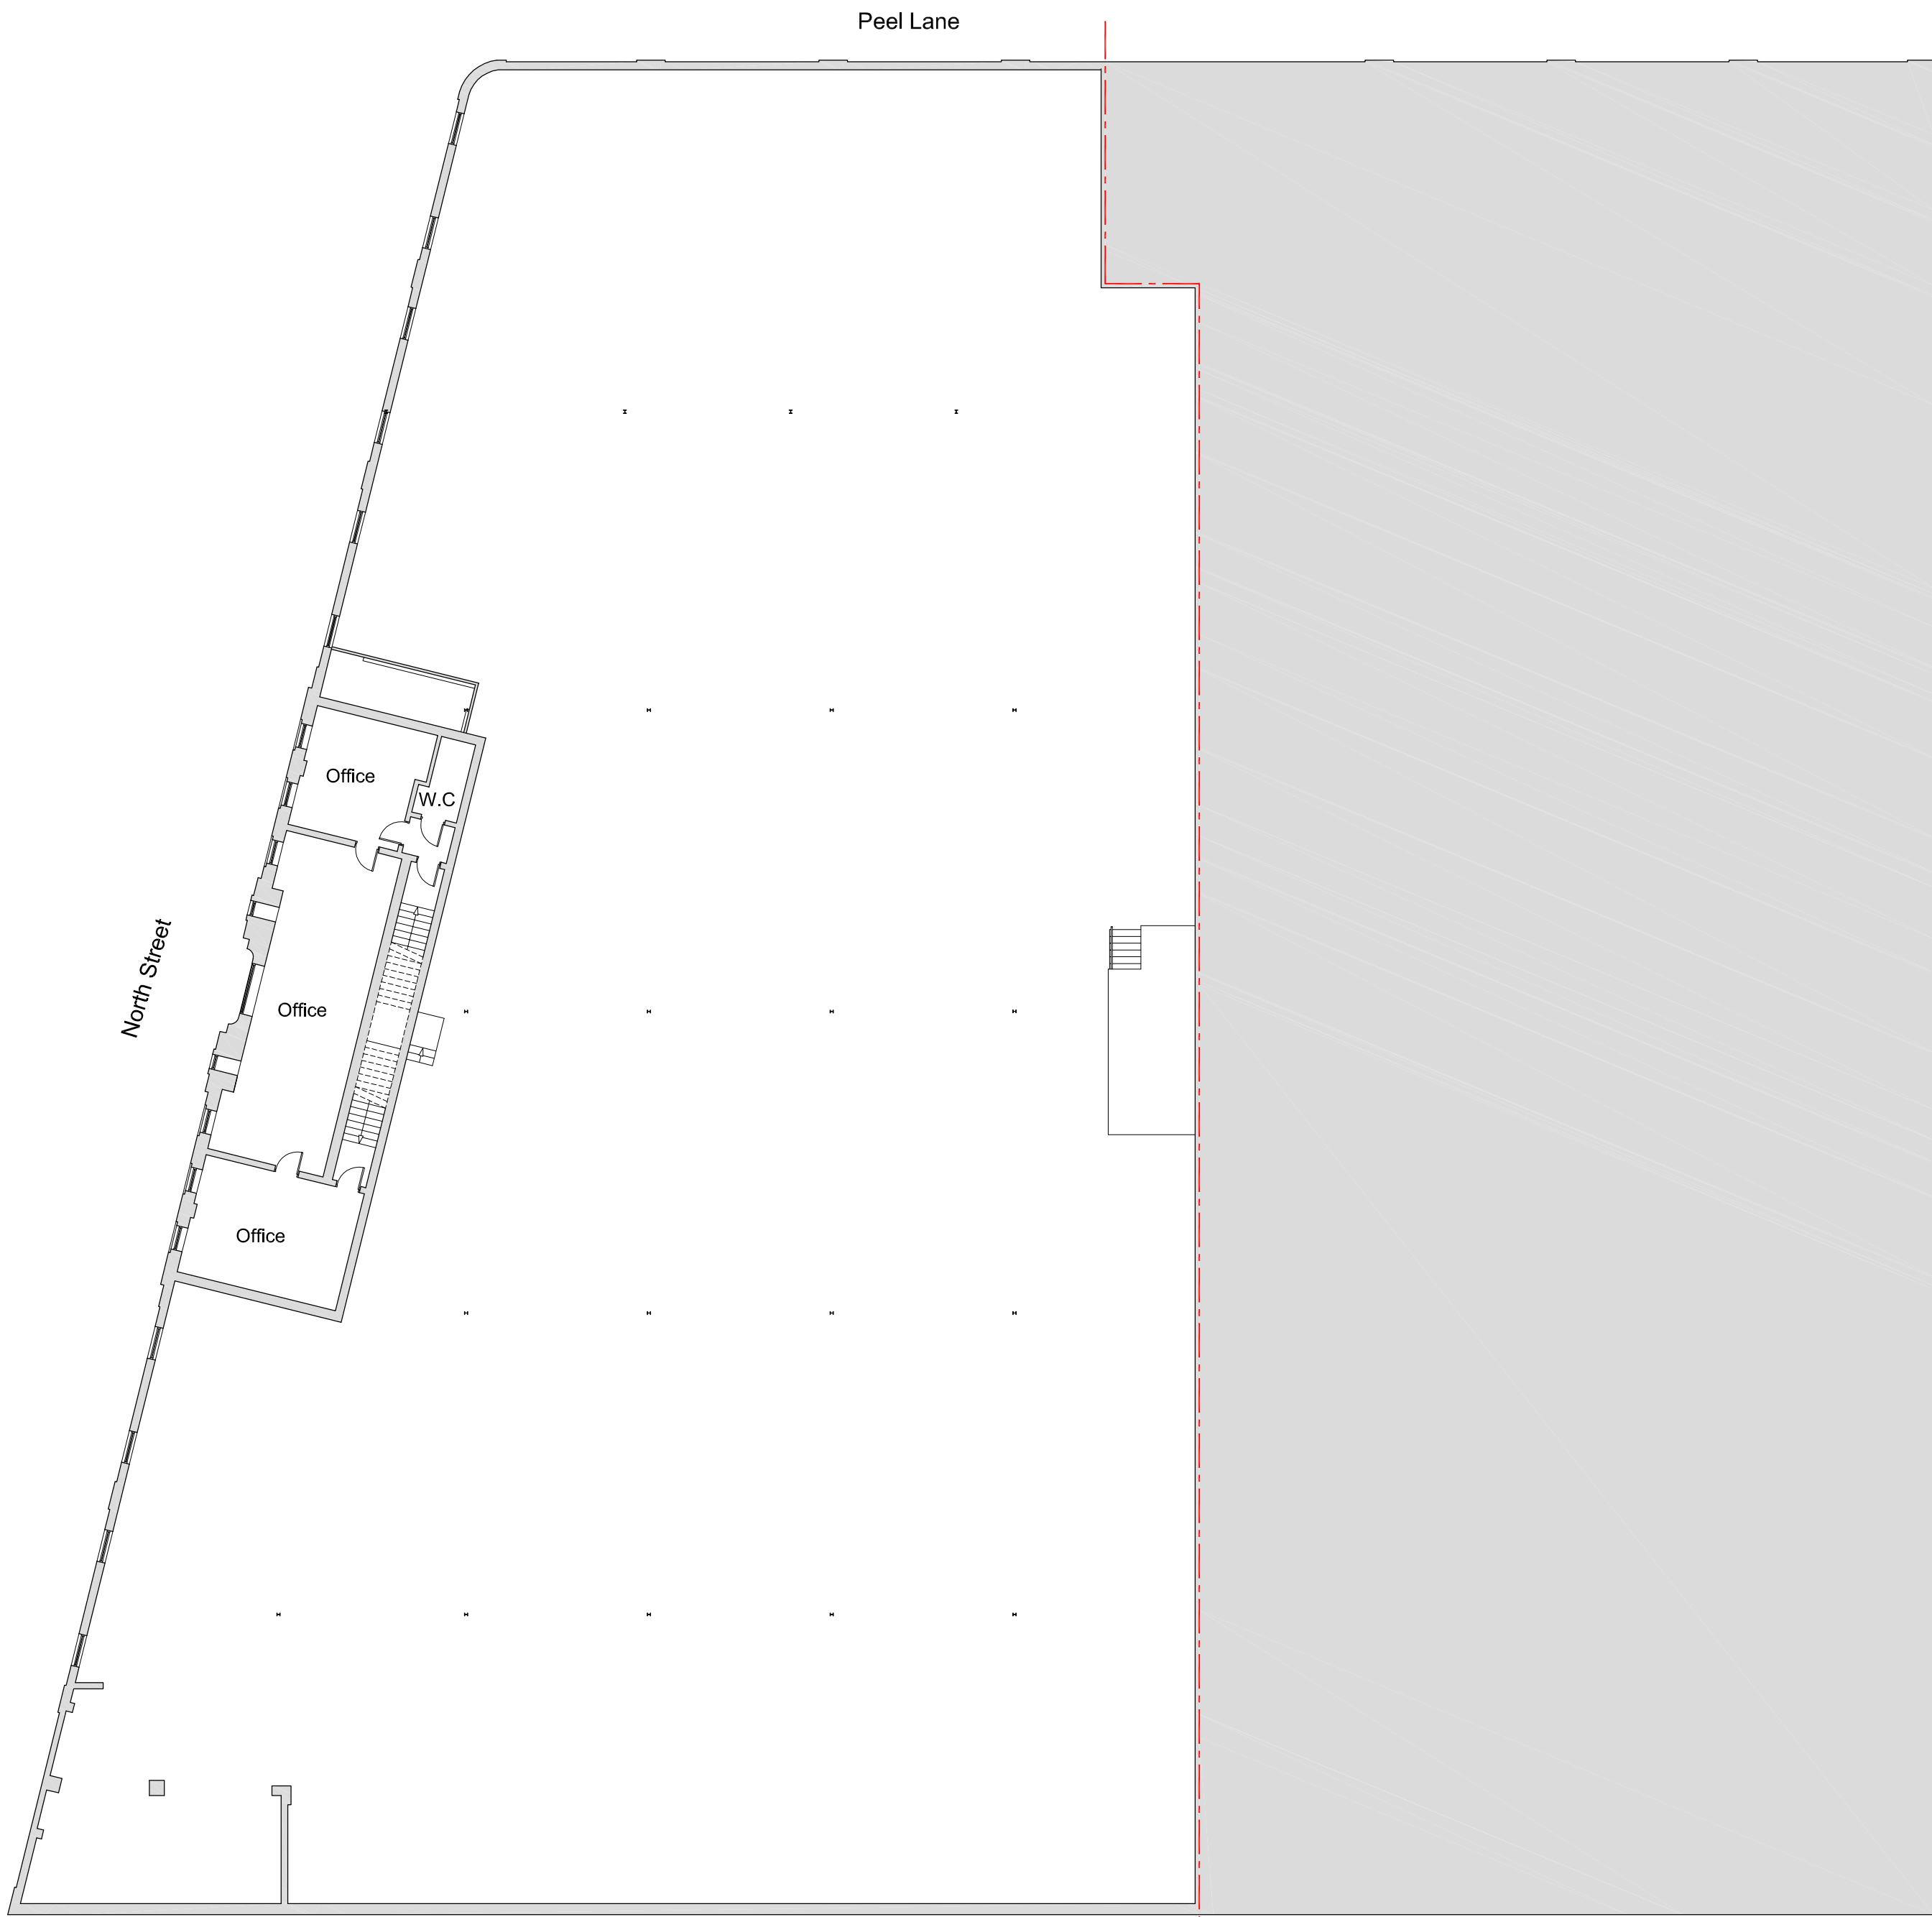


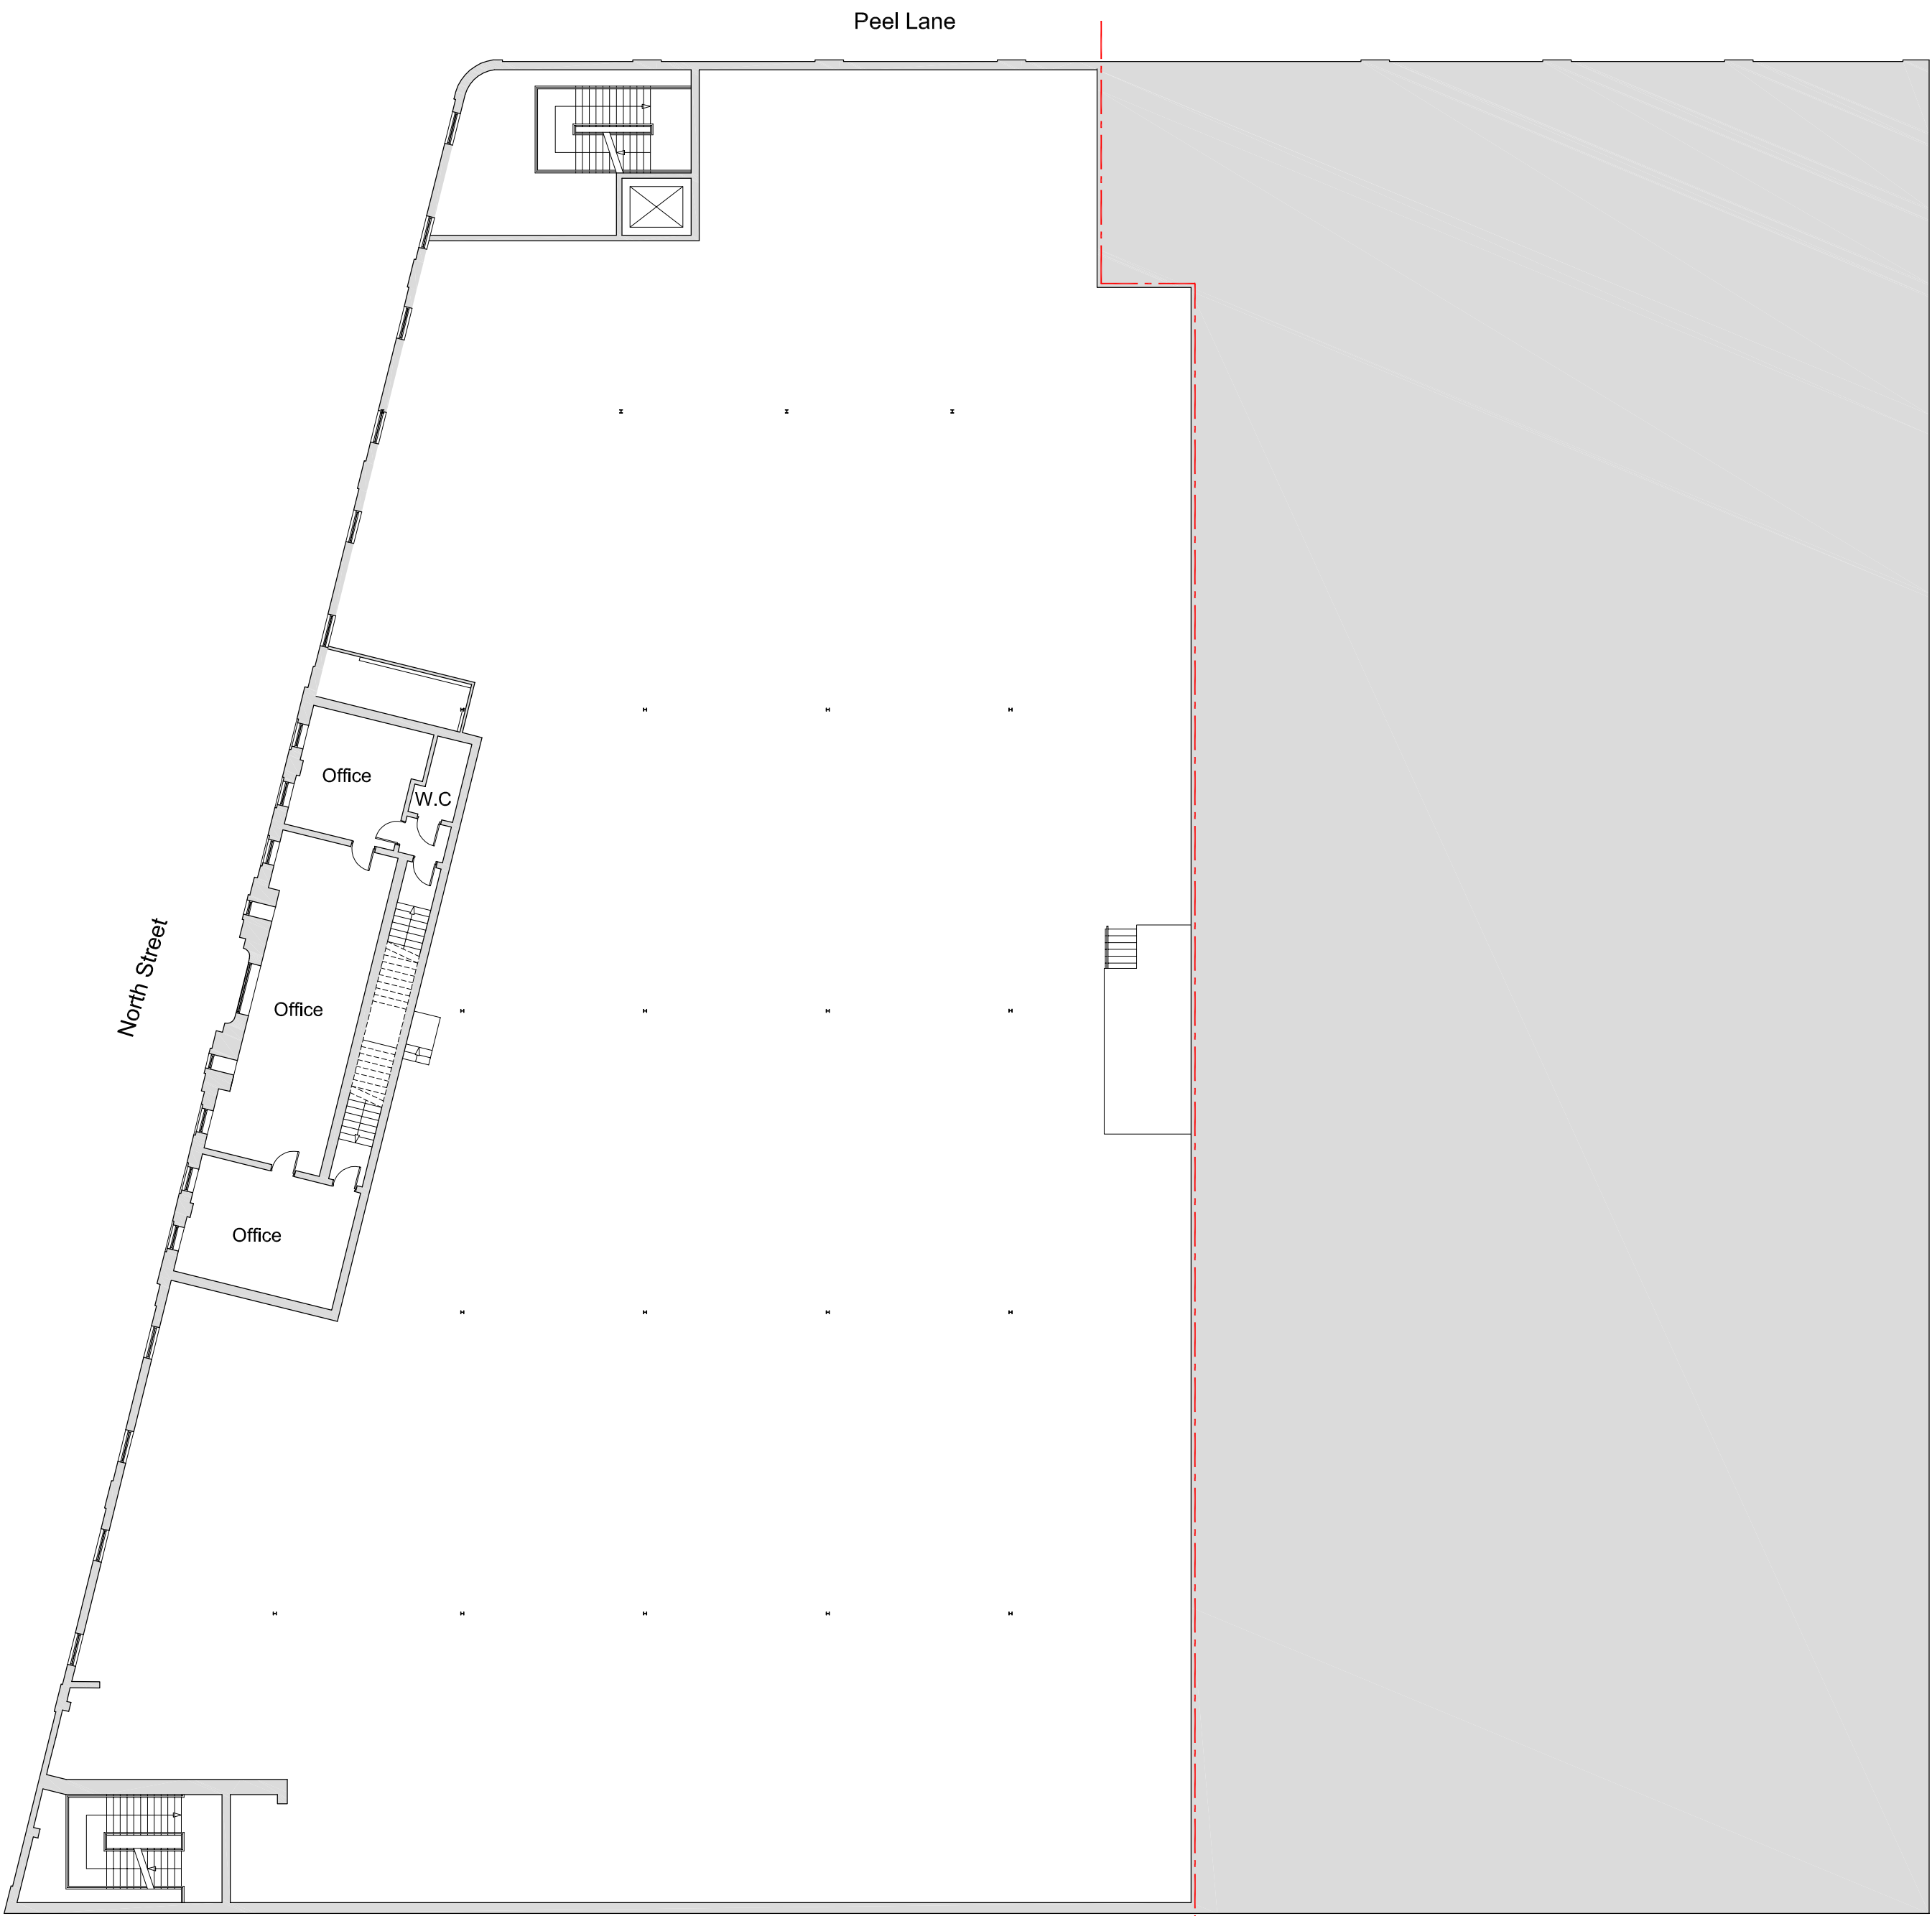

Existing 1/F Plan 1:200

Scale Bar 1:200

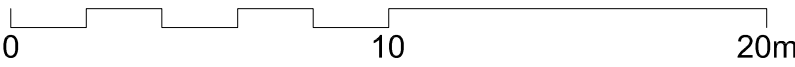

Proposed 1/F Plan 1:200