


PROPOSED SECTION  
(Scale 1:10)

NOTES

Do not Scale; it is essential that this drawing is read in conjunction with the specification and that all works are included for.

The Contractor must visit site, so as to satisfy himself as to the local conditions, access, etc. and to include for these in his costs for the works.

The Contractor is responsible for the verification of all dimensions, levels etc., on site.

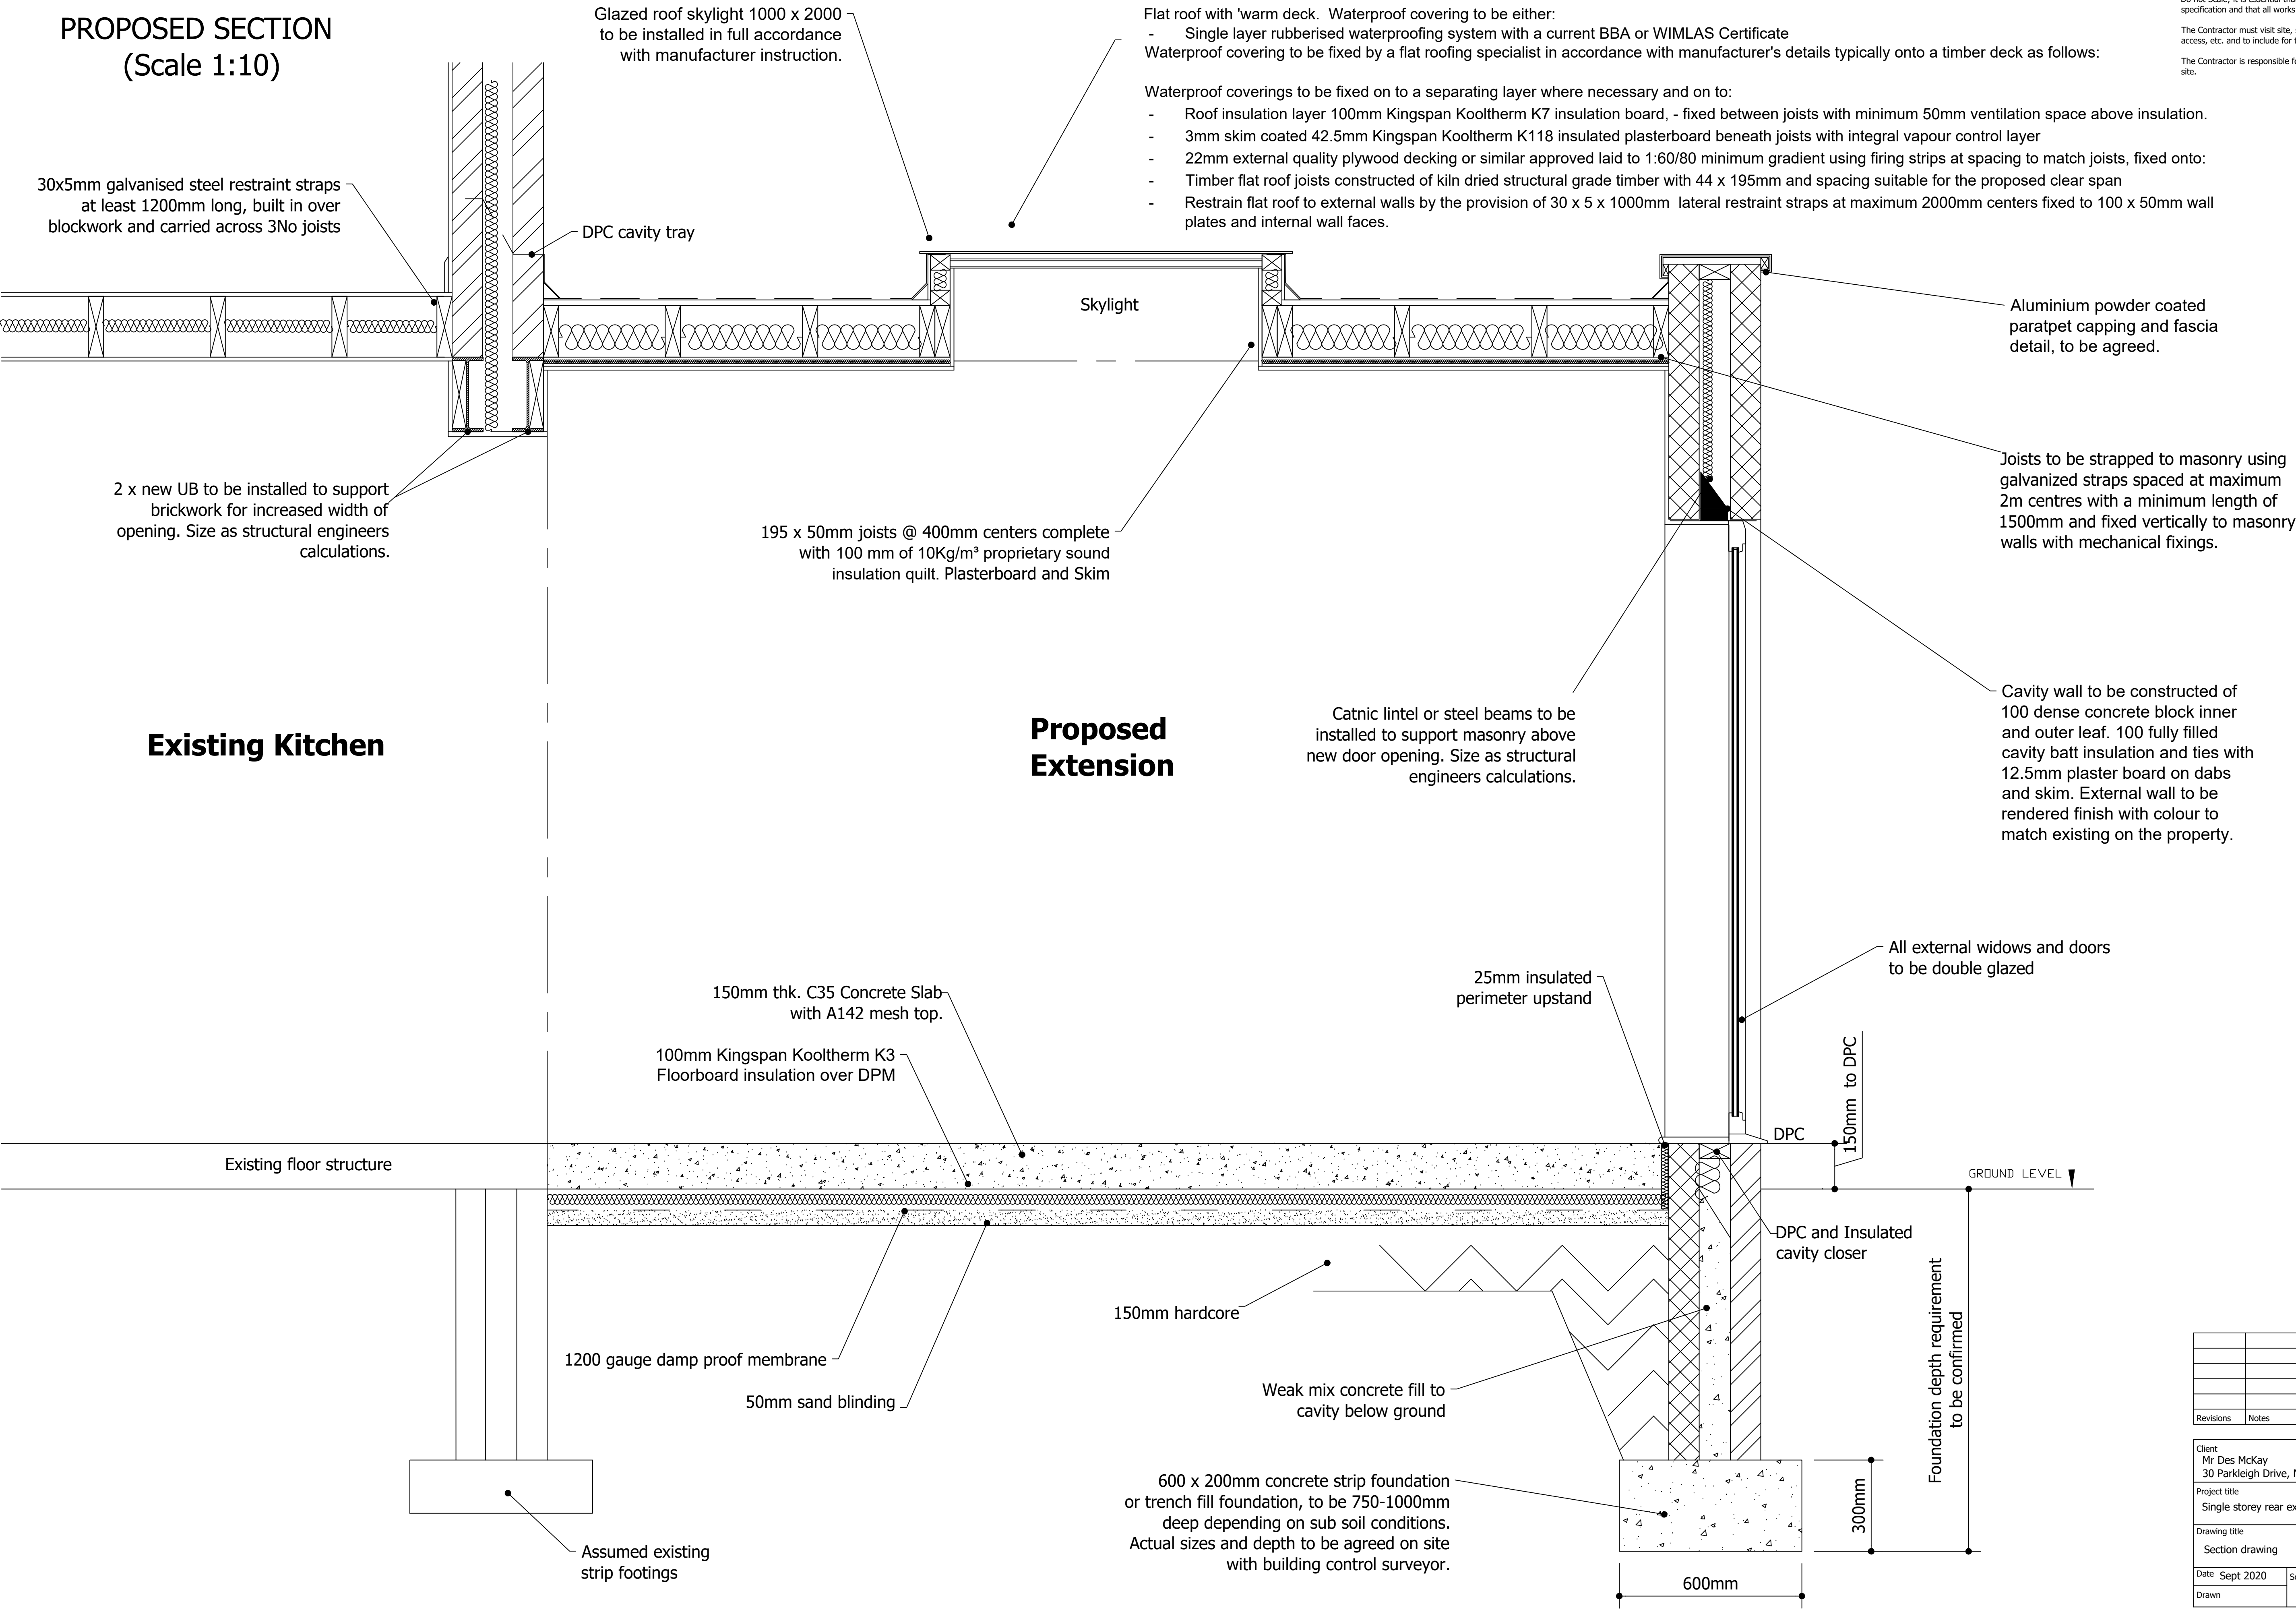

|                                                                           |                  |                        |
|---------------------------------------------------------------------------|------------------|------------------------|
|                                                                           |                  |                        |
|                                                                           |                  |                        |
| Revisions                                                                 | Notes            | Dates                  |
|                                                                           |                  |                        |
| Client<br>Mr Des McKay<br>30 Parkleigh Drive, New Moston, Manchester, M40 |                  |                        |
| Project title<br>Single storey rear extension                             |                  |                        |
| Drawing title<br>Section drawing                                          |                  |                        |
| Date: Sept 2020                                                           | Scale:<br>On dwg | Job No.<br>Dwg. No. 05 |