


Location Plan
Scale 1 : 250

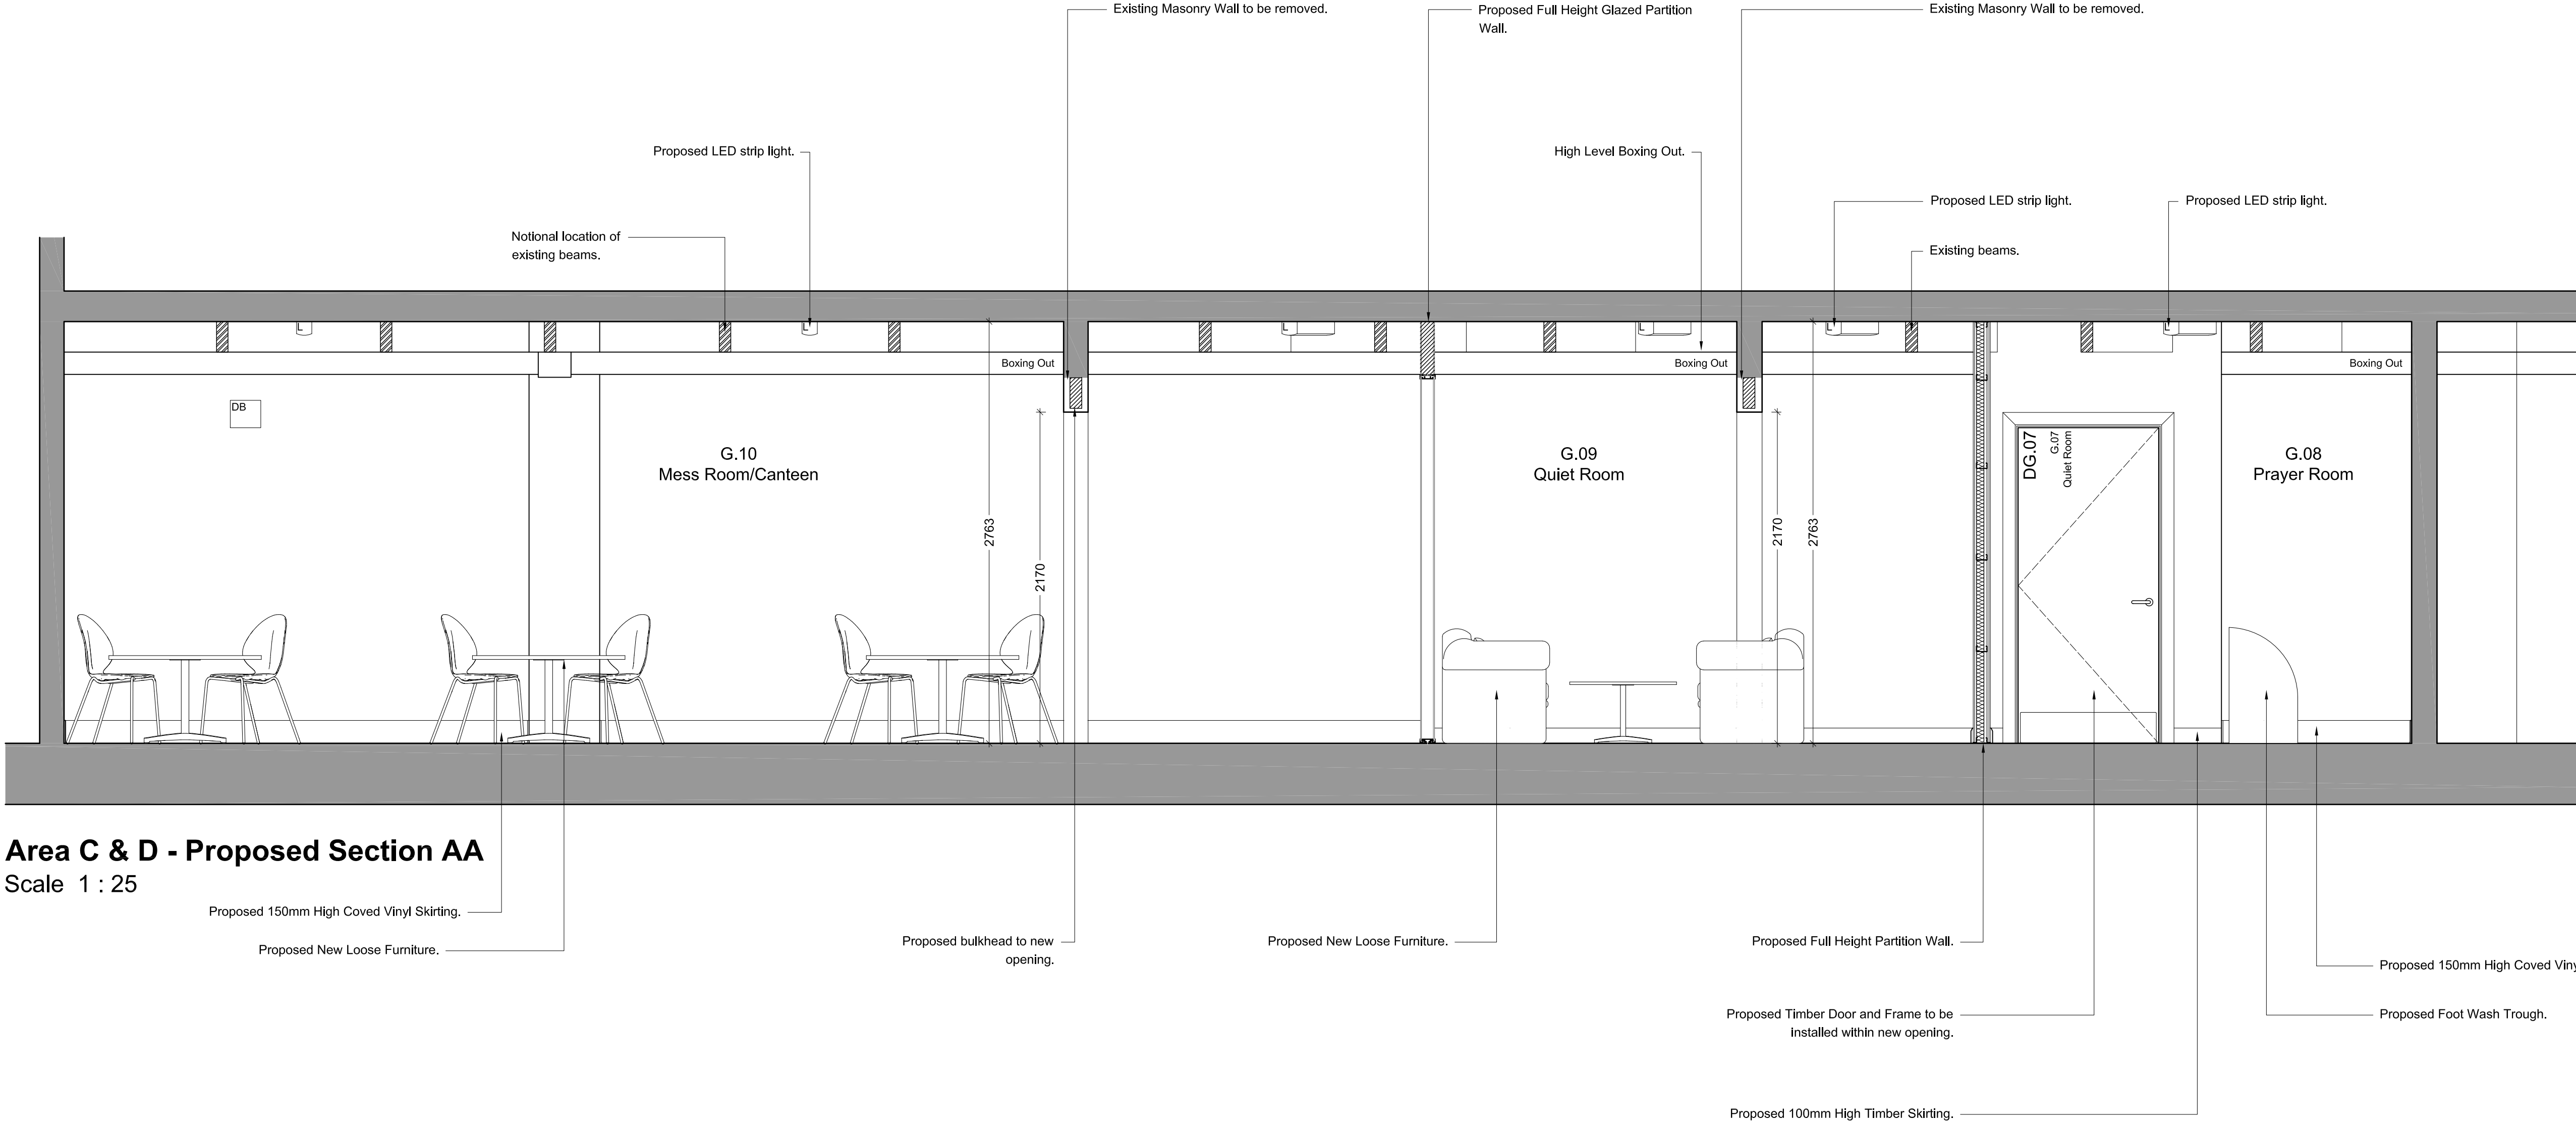

Area C & D - Proposed Section AA
Scale 1 : 25

©
DO NOT SCALE. Use figured dimensions only. Contractor is to check all dimensions before commencement of works. This drawing is copyright. This data to be used as well file only - not as live data. This drawing must only be used for the purpose for which it is supplied.

KEY
 Proposed Full Height Partition Wall

/	16/10/20	TP	FOR LISTED BUILDING CONSENT			AF	RS
no.	date	by	revision details			Ckd	App

STRALA architects
Studio 103
The Courtyard Royal Mills
Ancoats Manchester M4 5BA
Tel: 0161 236 5866
Fax: 0161 236 5884
E: office@strzarch.co.uk



NETWORK RAIL TECHNICAL APPROVAL AUTHORISED FOR ISSUE: DESIGNER..... CHECKER..... AUTHORISER (CRE)..... DATE.....
APPROVED FOR FORM (N/A) CEM..... DATE.....

project
ELR: COL MILEAGE: 189m 29ch, OS Ref: SJ840974
**MANCHESTER OXFORD ROAD
TRAIN STATION**

drawing status
FOR LISTED BUILDING CONSENT

drawing title
**AREAS C & D
PROPOSED SECTION AA**

drawn by	date	checked by	date
TP	16/10/20	AF	16/10/20
CRE Approved by	date	CEM Reviewed by	date
RS	16/10/20		
Network Rail dwg no.		revision no.	sht no.
		/	1 of 1

consultant dwg no.	scale	sht size
2876-MCO-LB109	1 : 25	A1