
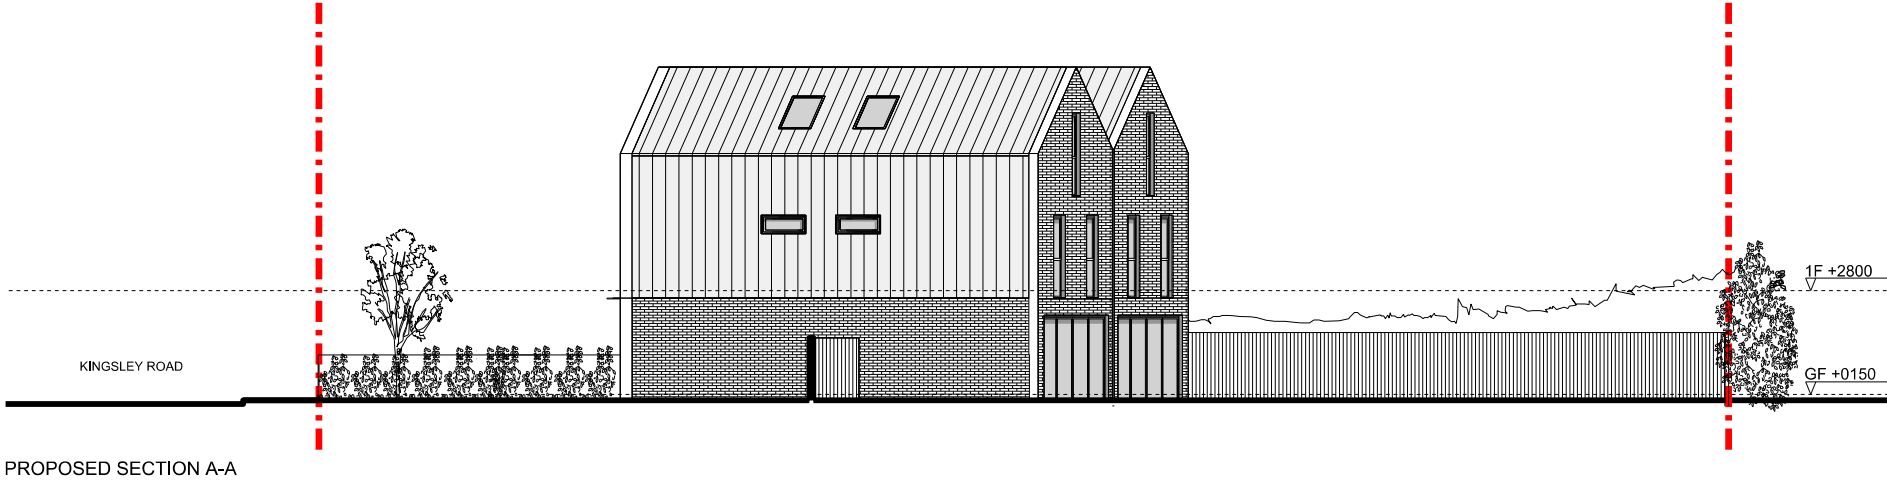
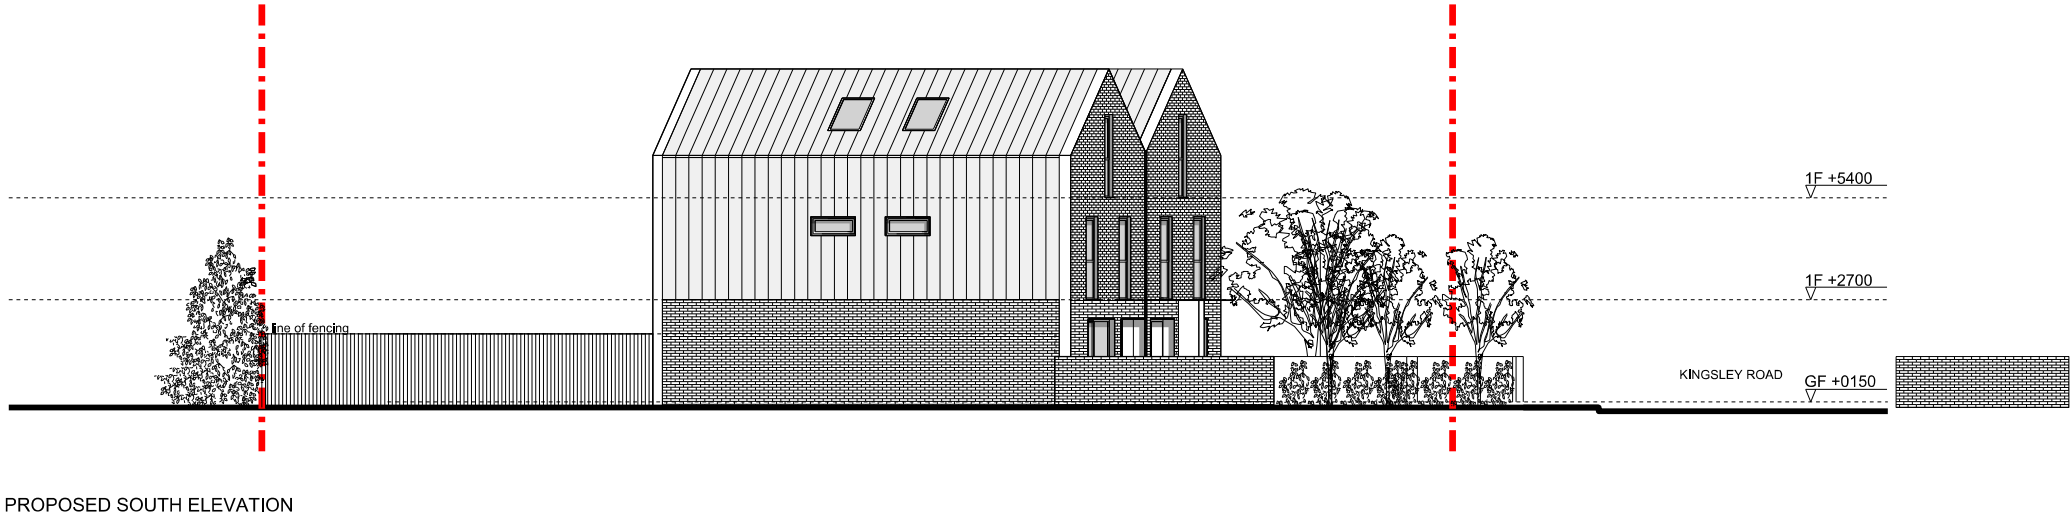


- SCHEDULE OF PROPOSED MATERIALS
- ① Standing seam metal roofing
 - ② Brickwork
 - ③ Decorative brickwork
 - ④ Vertical timber cladding
 - ⑤ Lindab guttering and downpipes
 - ⑥ Dark grey PPC Aluminium canopy
 - ⑦ Dark grey PPC framed glazing
 - ⑧ Dark grey PPC framed glazed sliding door
 - ⑨ Timber door
 - ⑩ Metal balustrade
 - ⑪ Glass balustrade
 - ⑫ Glass rooflight

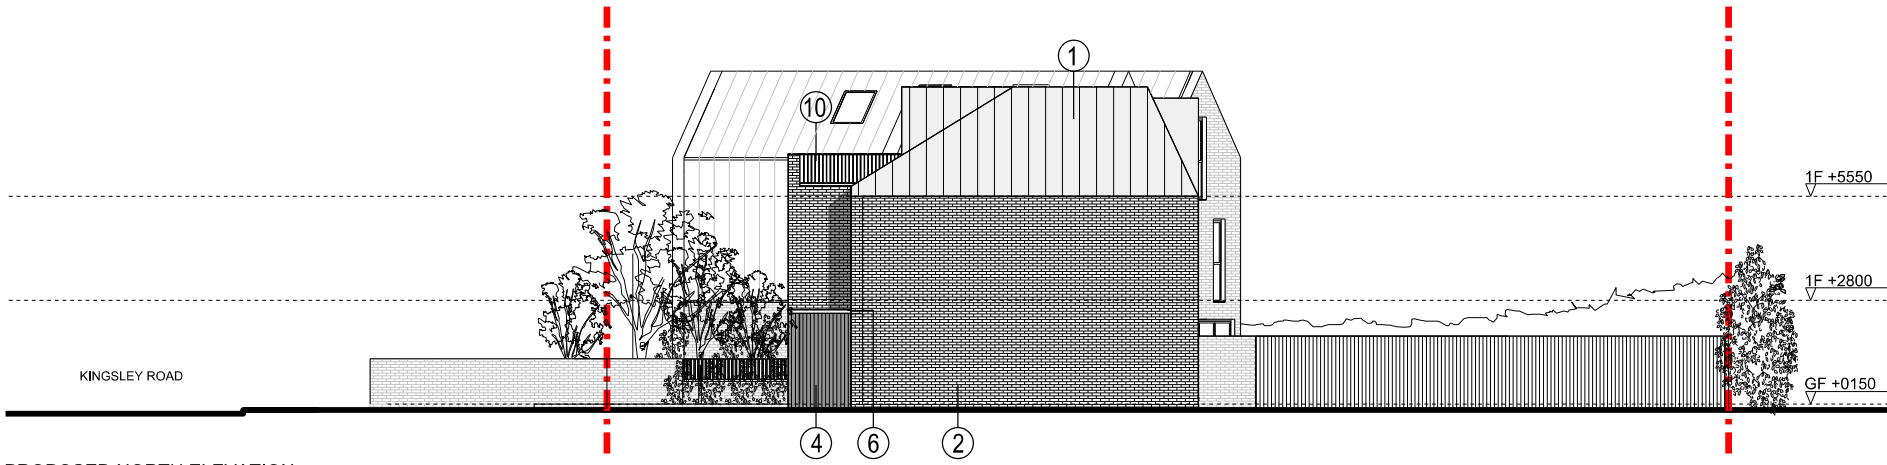

NOTES:

1. Do not scale. Use figure dimensions only.

2. Confirm all dimensions are based on this.

3. All notes to be read in conjunction with the building regulations.

4. All dimensions, unless stated, are in millimeters.

5. The contractor shall be responsible for the stability of the existing structure.








DRAWING TITLE

PROPOSED ELEVATIONS

PROJECT

KINGSLEY ROAD, MANCHESTER

DATE

15.09.2018

SCALE

1:200

SIZE

A3

STATUS

PLANNING

DRAWING NUMBER

PL008

REVISION

P3

DETAILS

KINGSLEY ROAD LTD