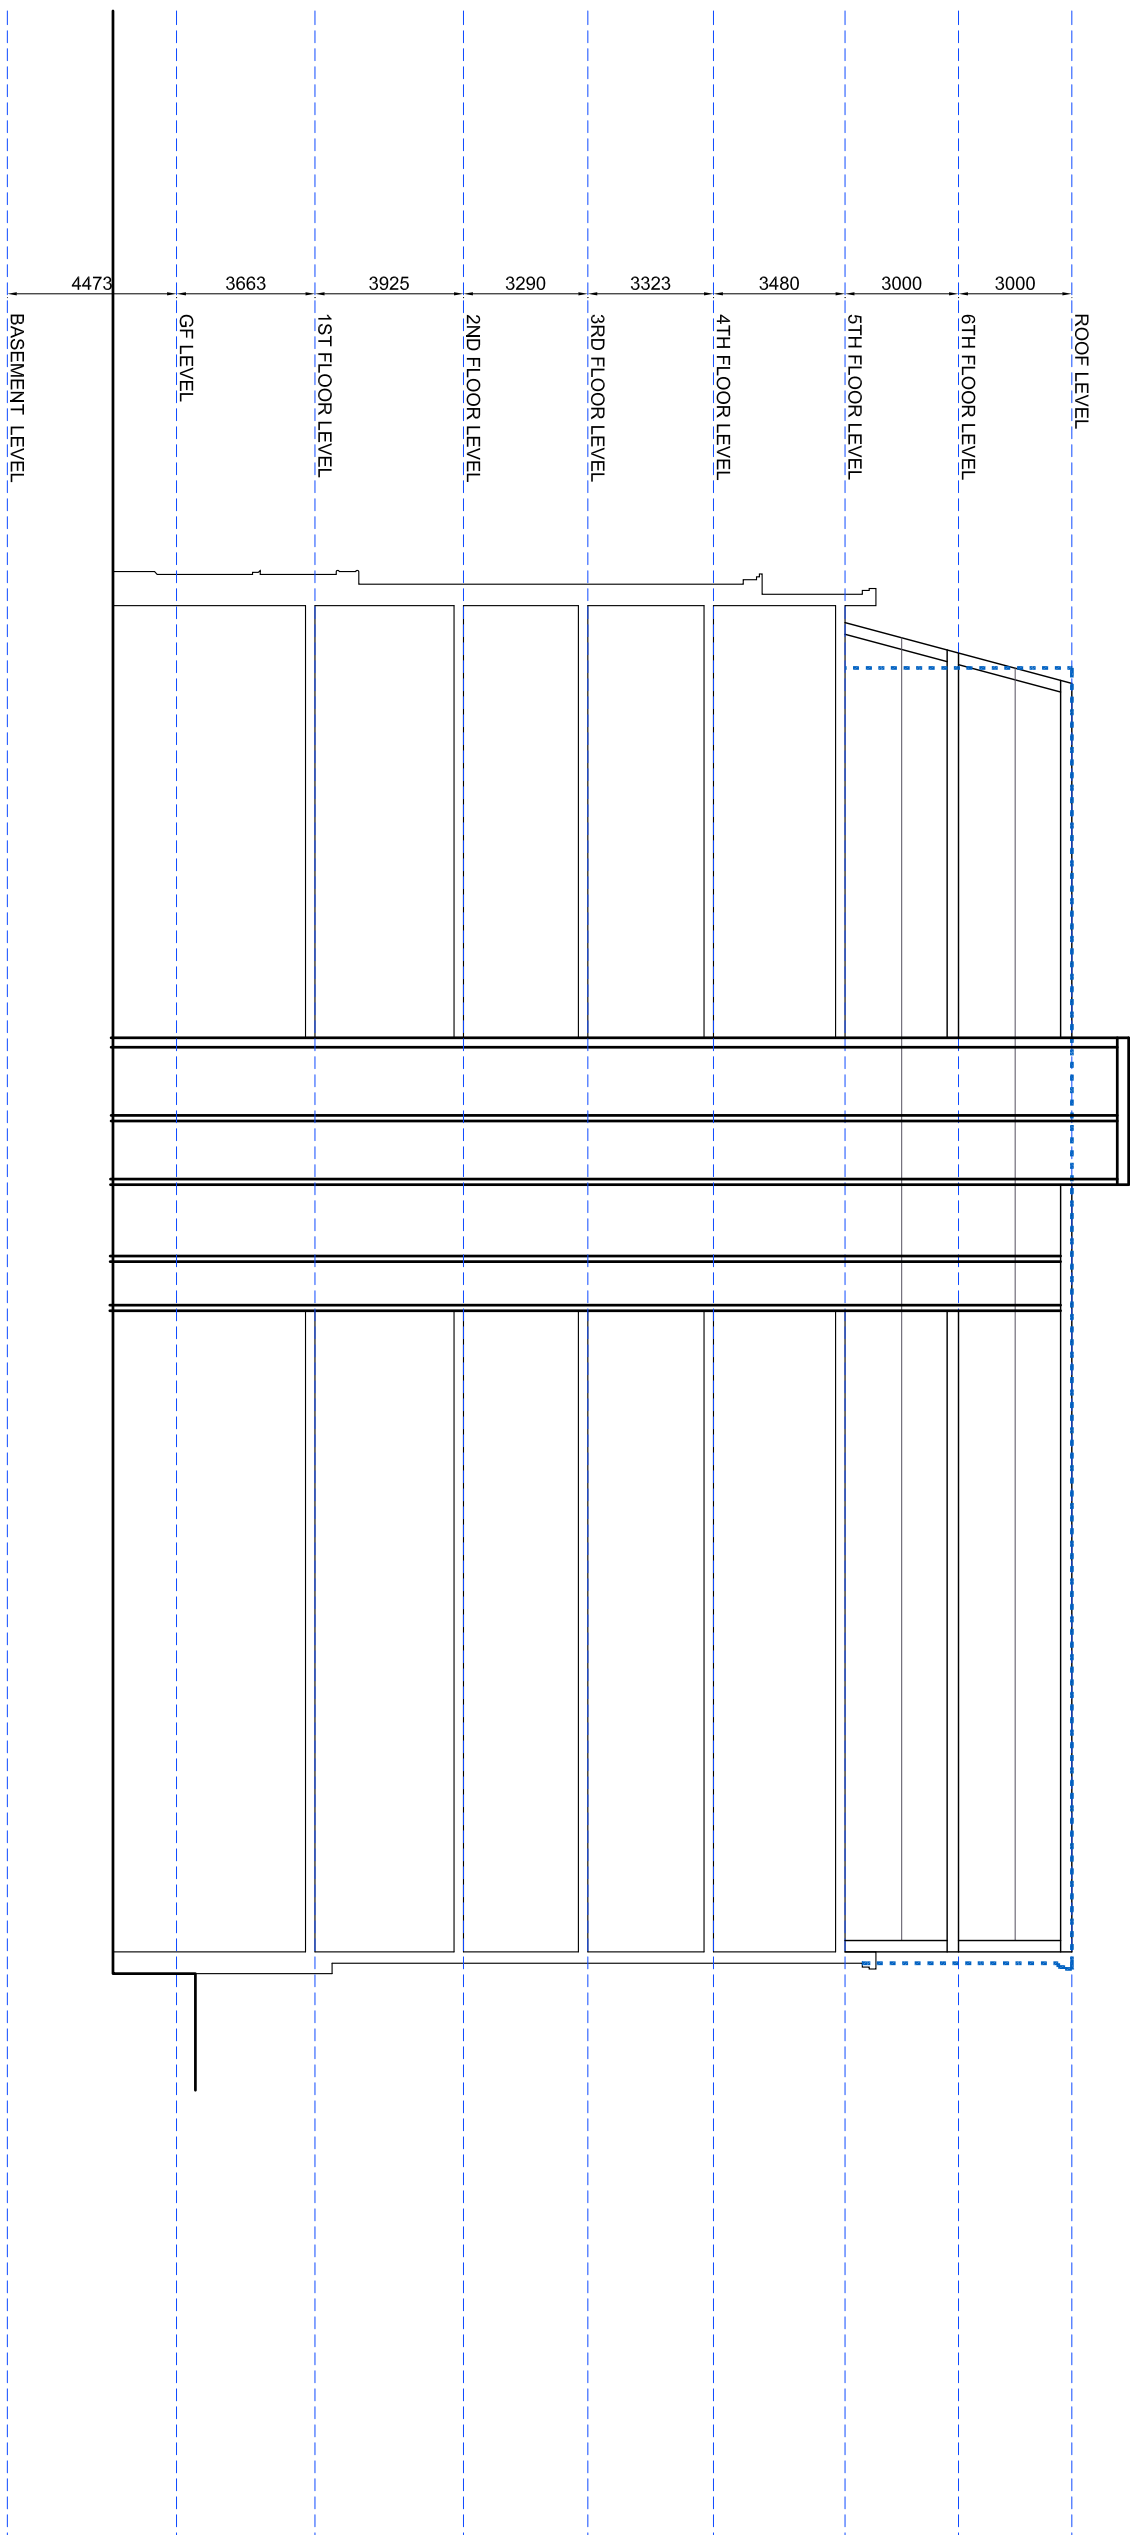
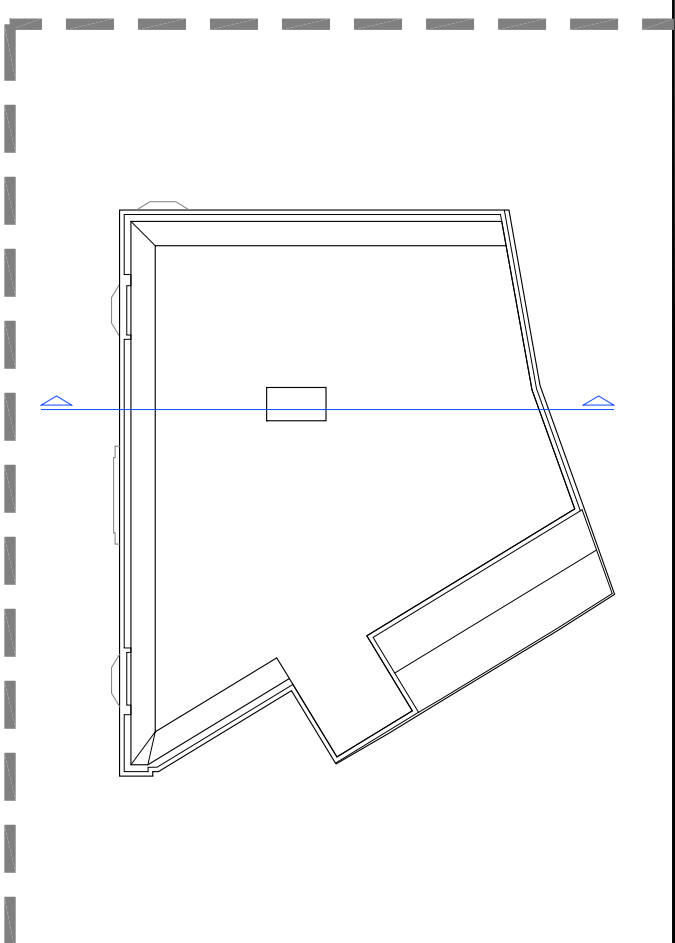


SCALE 1:200

[illegible]