




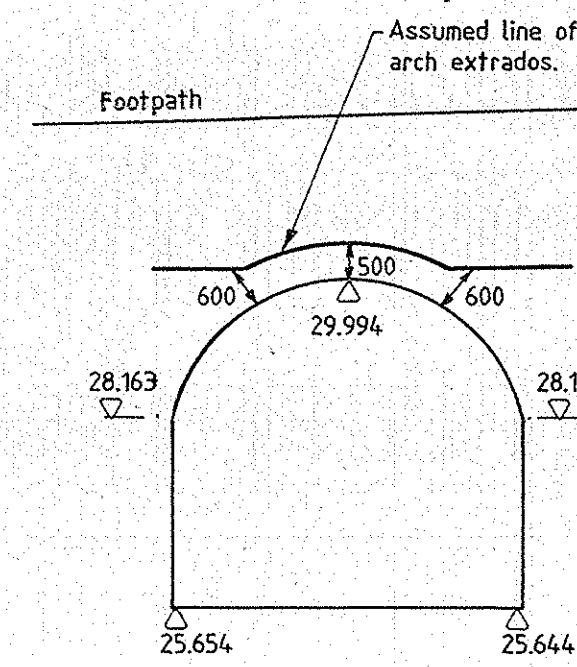


SECTION THROUGH
ARCH 12

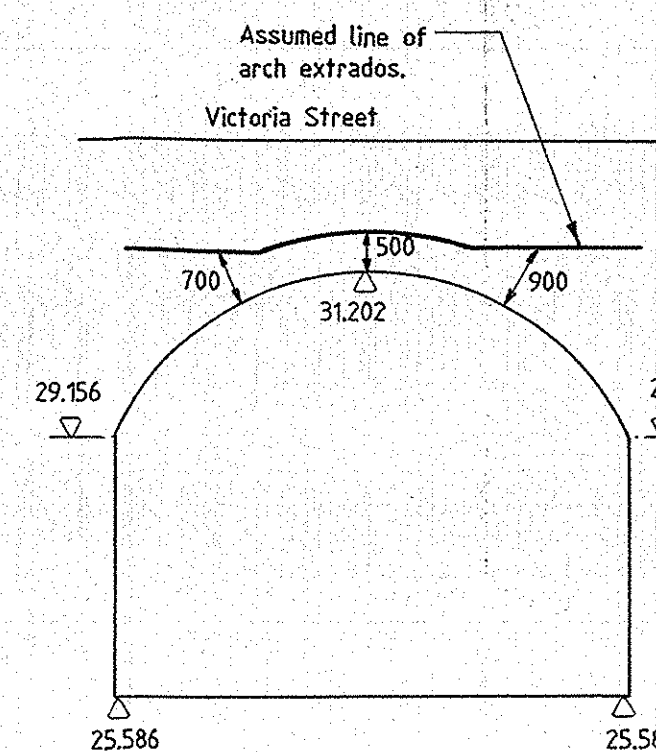



SECTION THROUGH
ARCH 3A

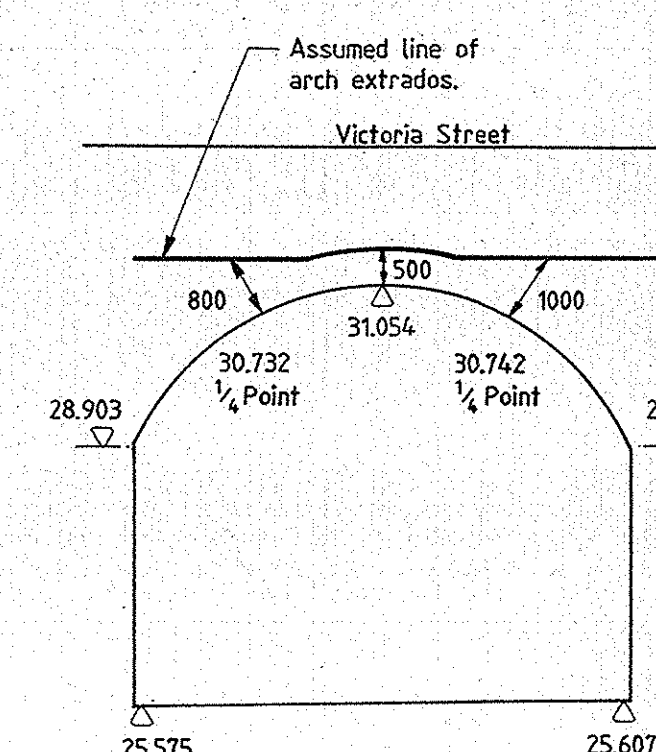


SECTION THROUGH
ARCH 1A

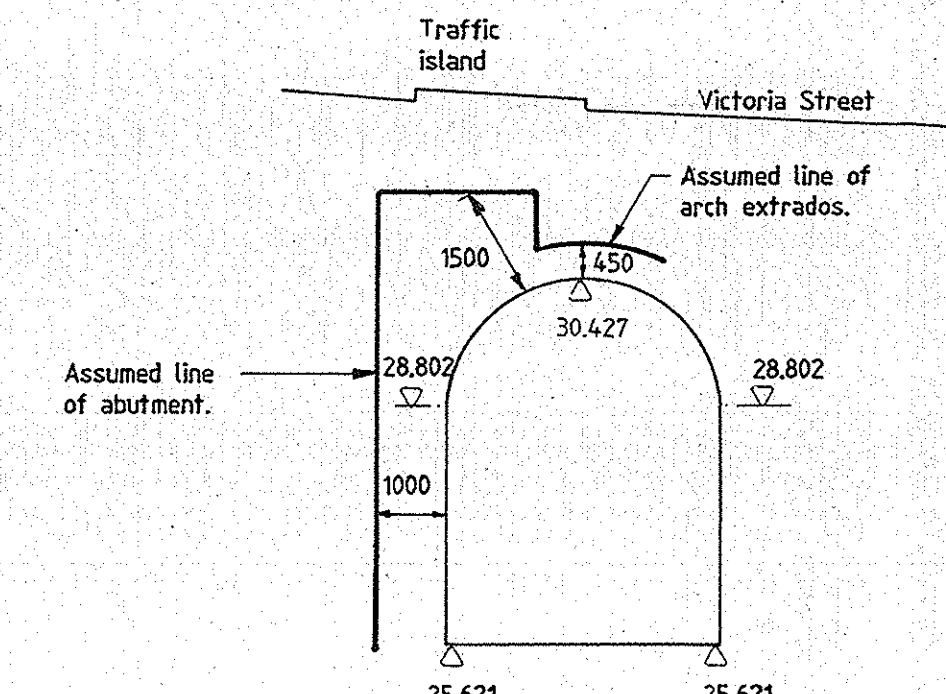


SECTION THROUGH
ARCH A

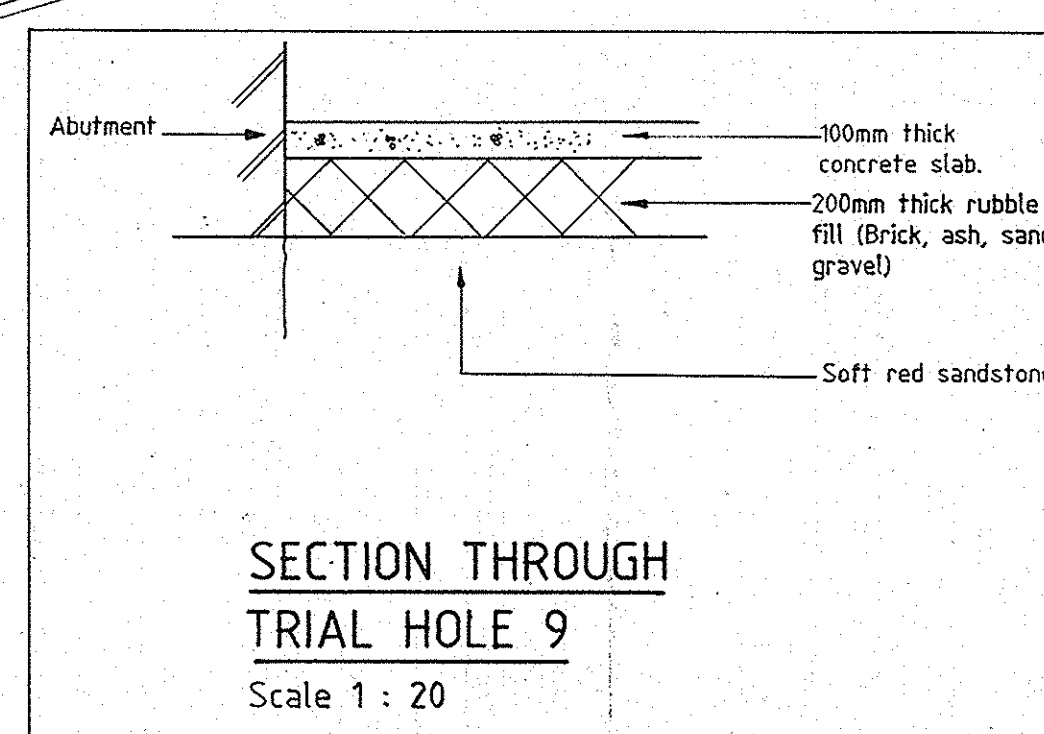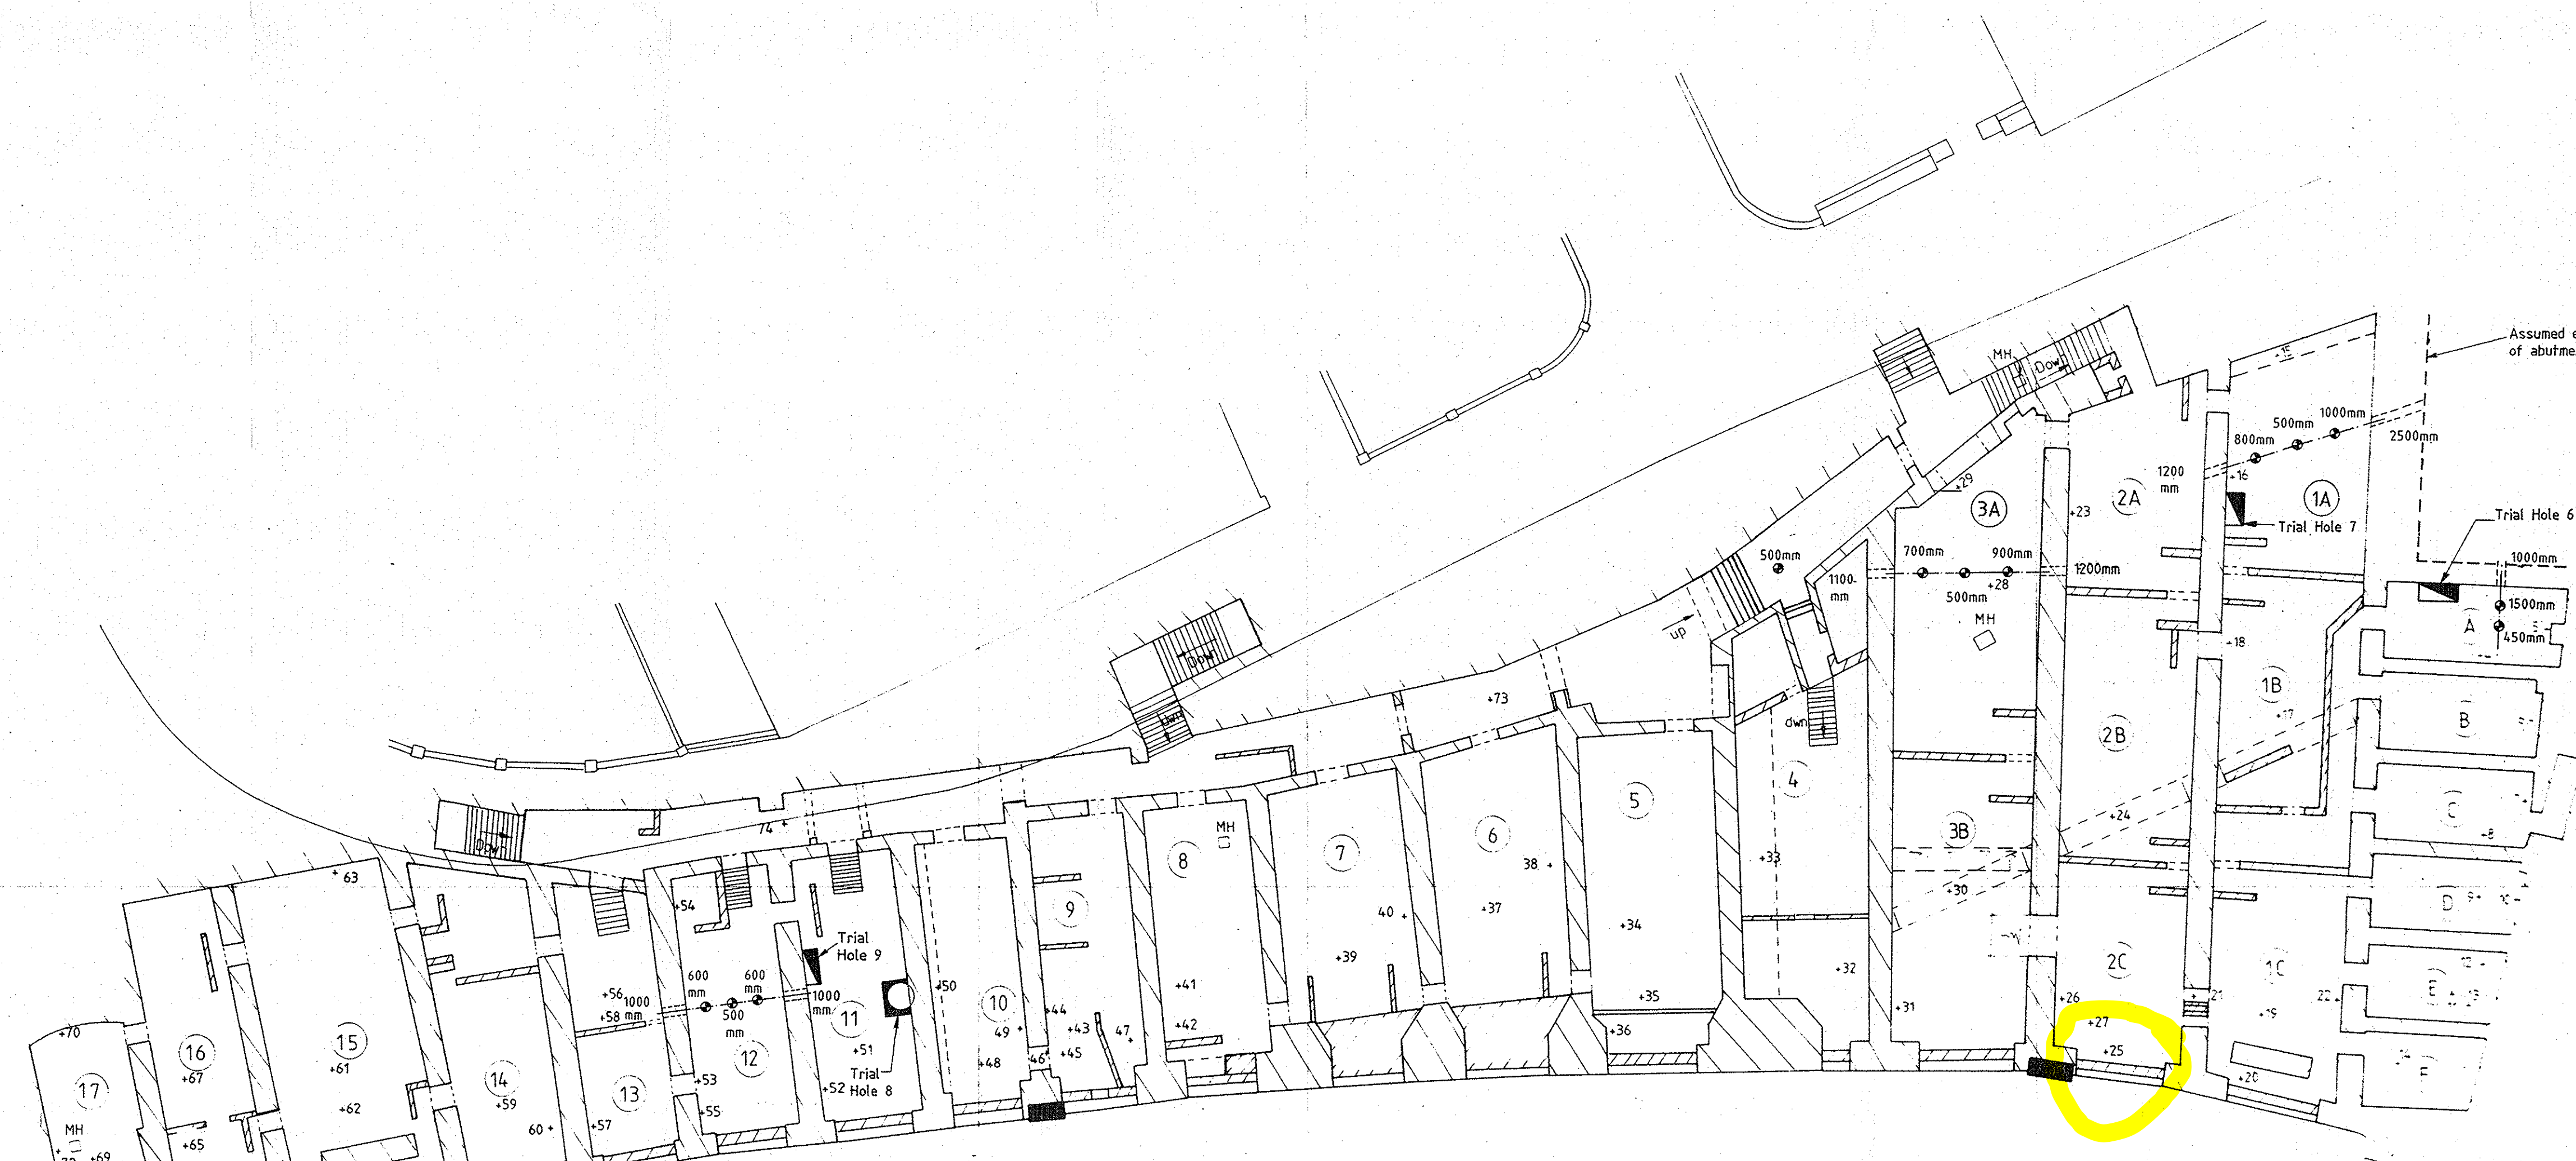


SECTION THROUGH
TRIAL HOLE 9
Scale 1 : 20

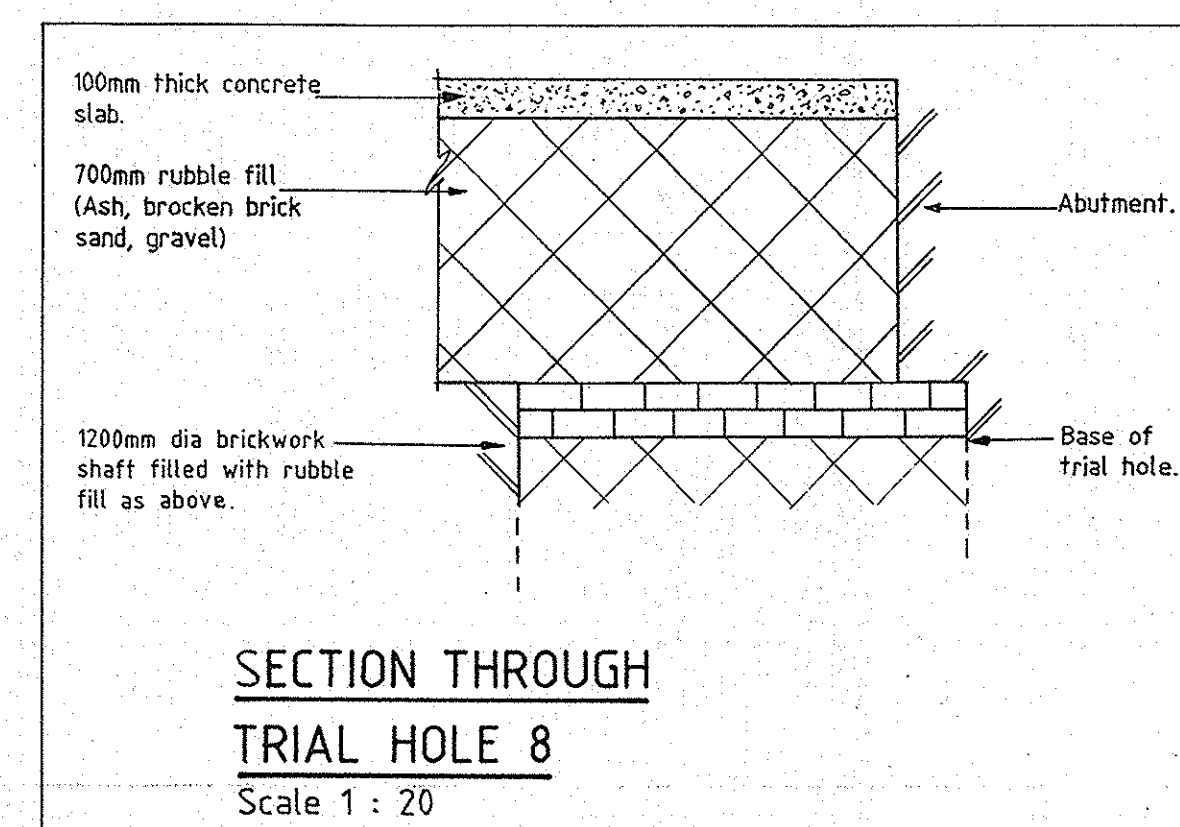

SECTION THROUGH
TRIAL HOLE 8
Scale 1 : 20

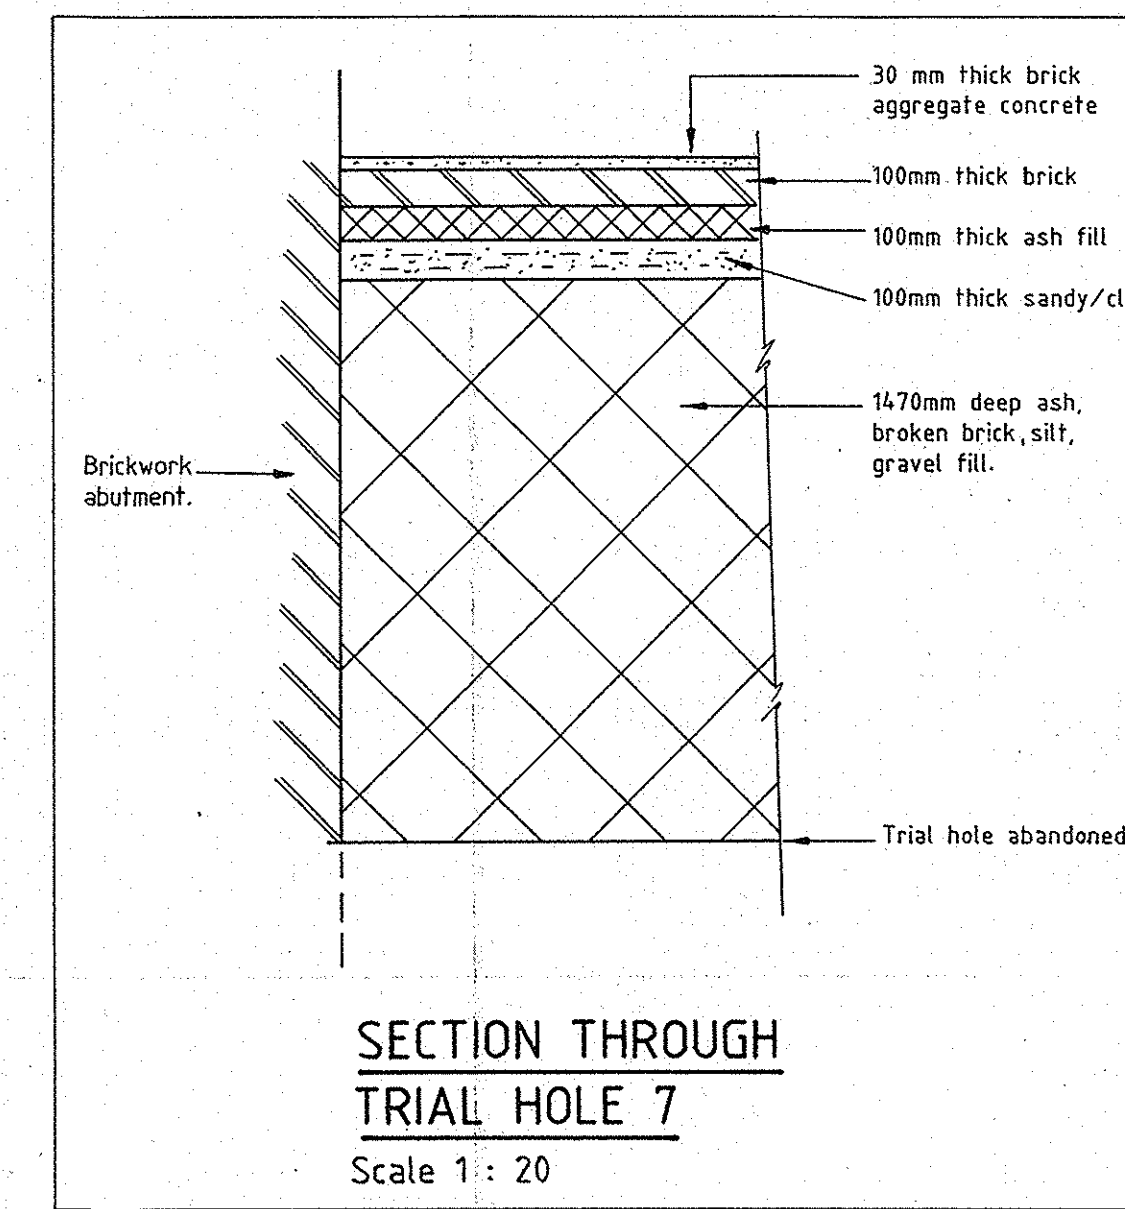

SECTION THROUGH
TRIAL HOLE 7
Scale 1 : 20

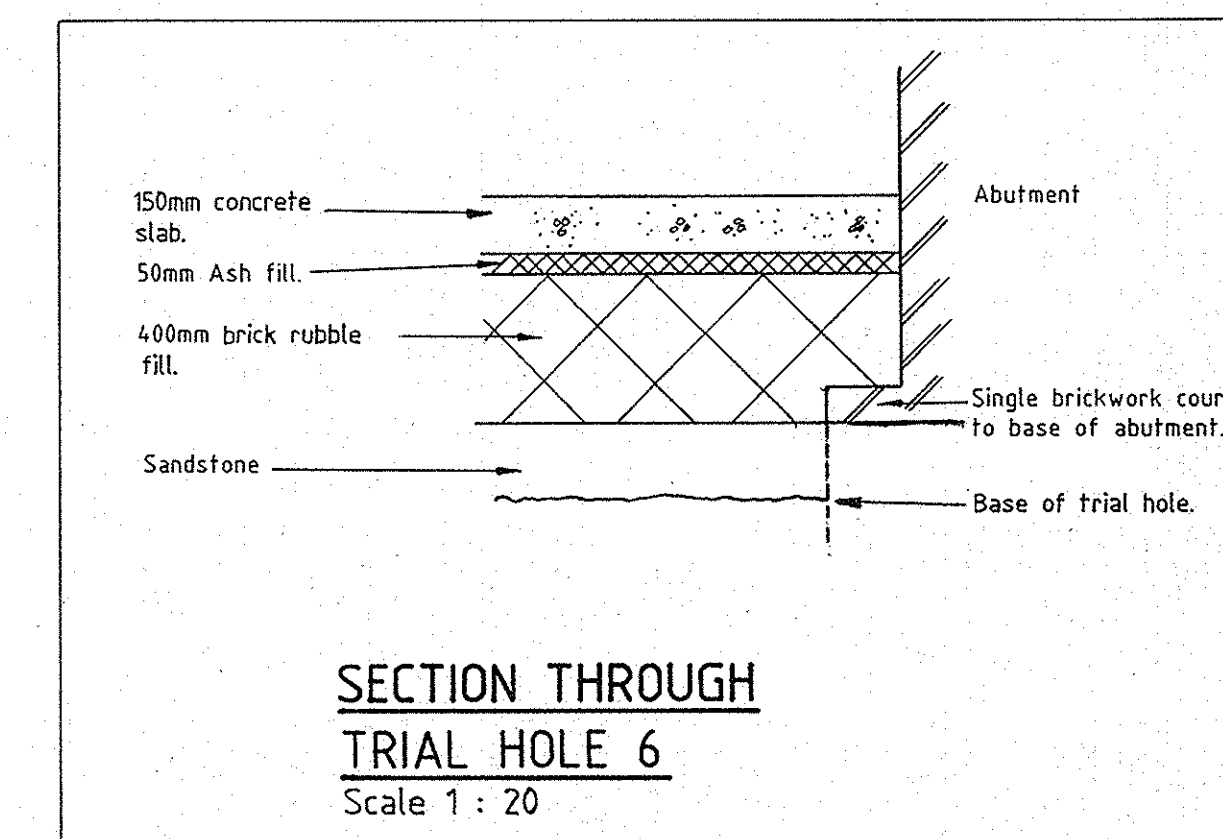

SECTION THROUGH
TRIAL HOLE 6
Scale 1 : 20

REV	AMENDMENT	DWN	CHKD	APPR	DATE
-----	-----------	-----	------	------	------

CLIENT
MANCHESTER CITY COUNCIL

PROJECT
VICTORIA STREET ARCHES

TITLE
LOCATIONS OF TRIAL HOLES AND CORES
IN THE UNDERGROUND ARCHES

**BULLEN
AND PARTNERS
CONSULTING
ENGINEERS**

11/12 Eldon Place, Bradford, BD1 3AZ
Tel. 0274 370410 Fax. 0274 734444

DRAWN BY	CHECKED BY	APPR. BY	DATE
MG/AJ	WM	JS	FEB '94
SCALE	DRAWING NO.	REV	
1 : 200	94B010/19		