


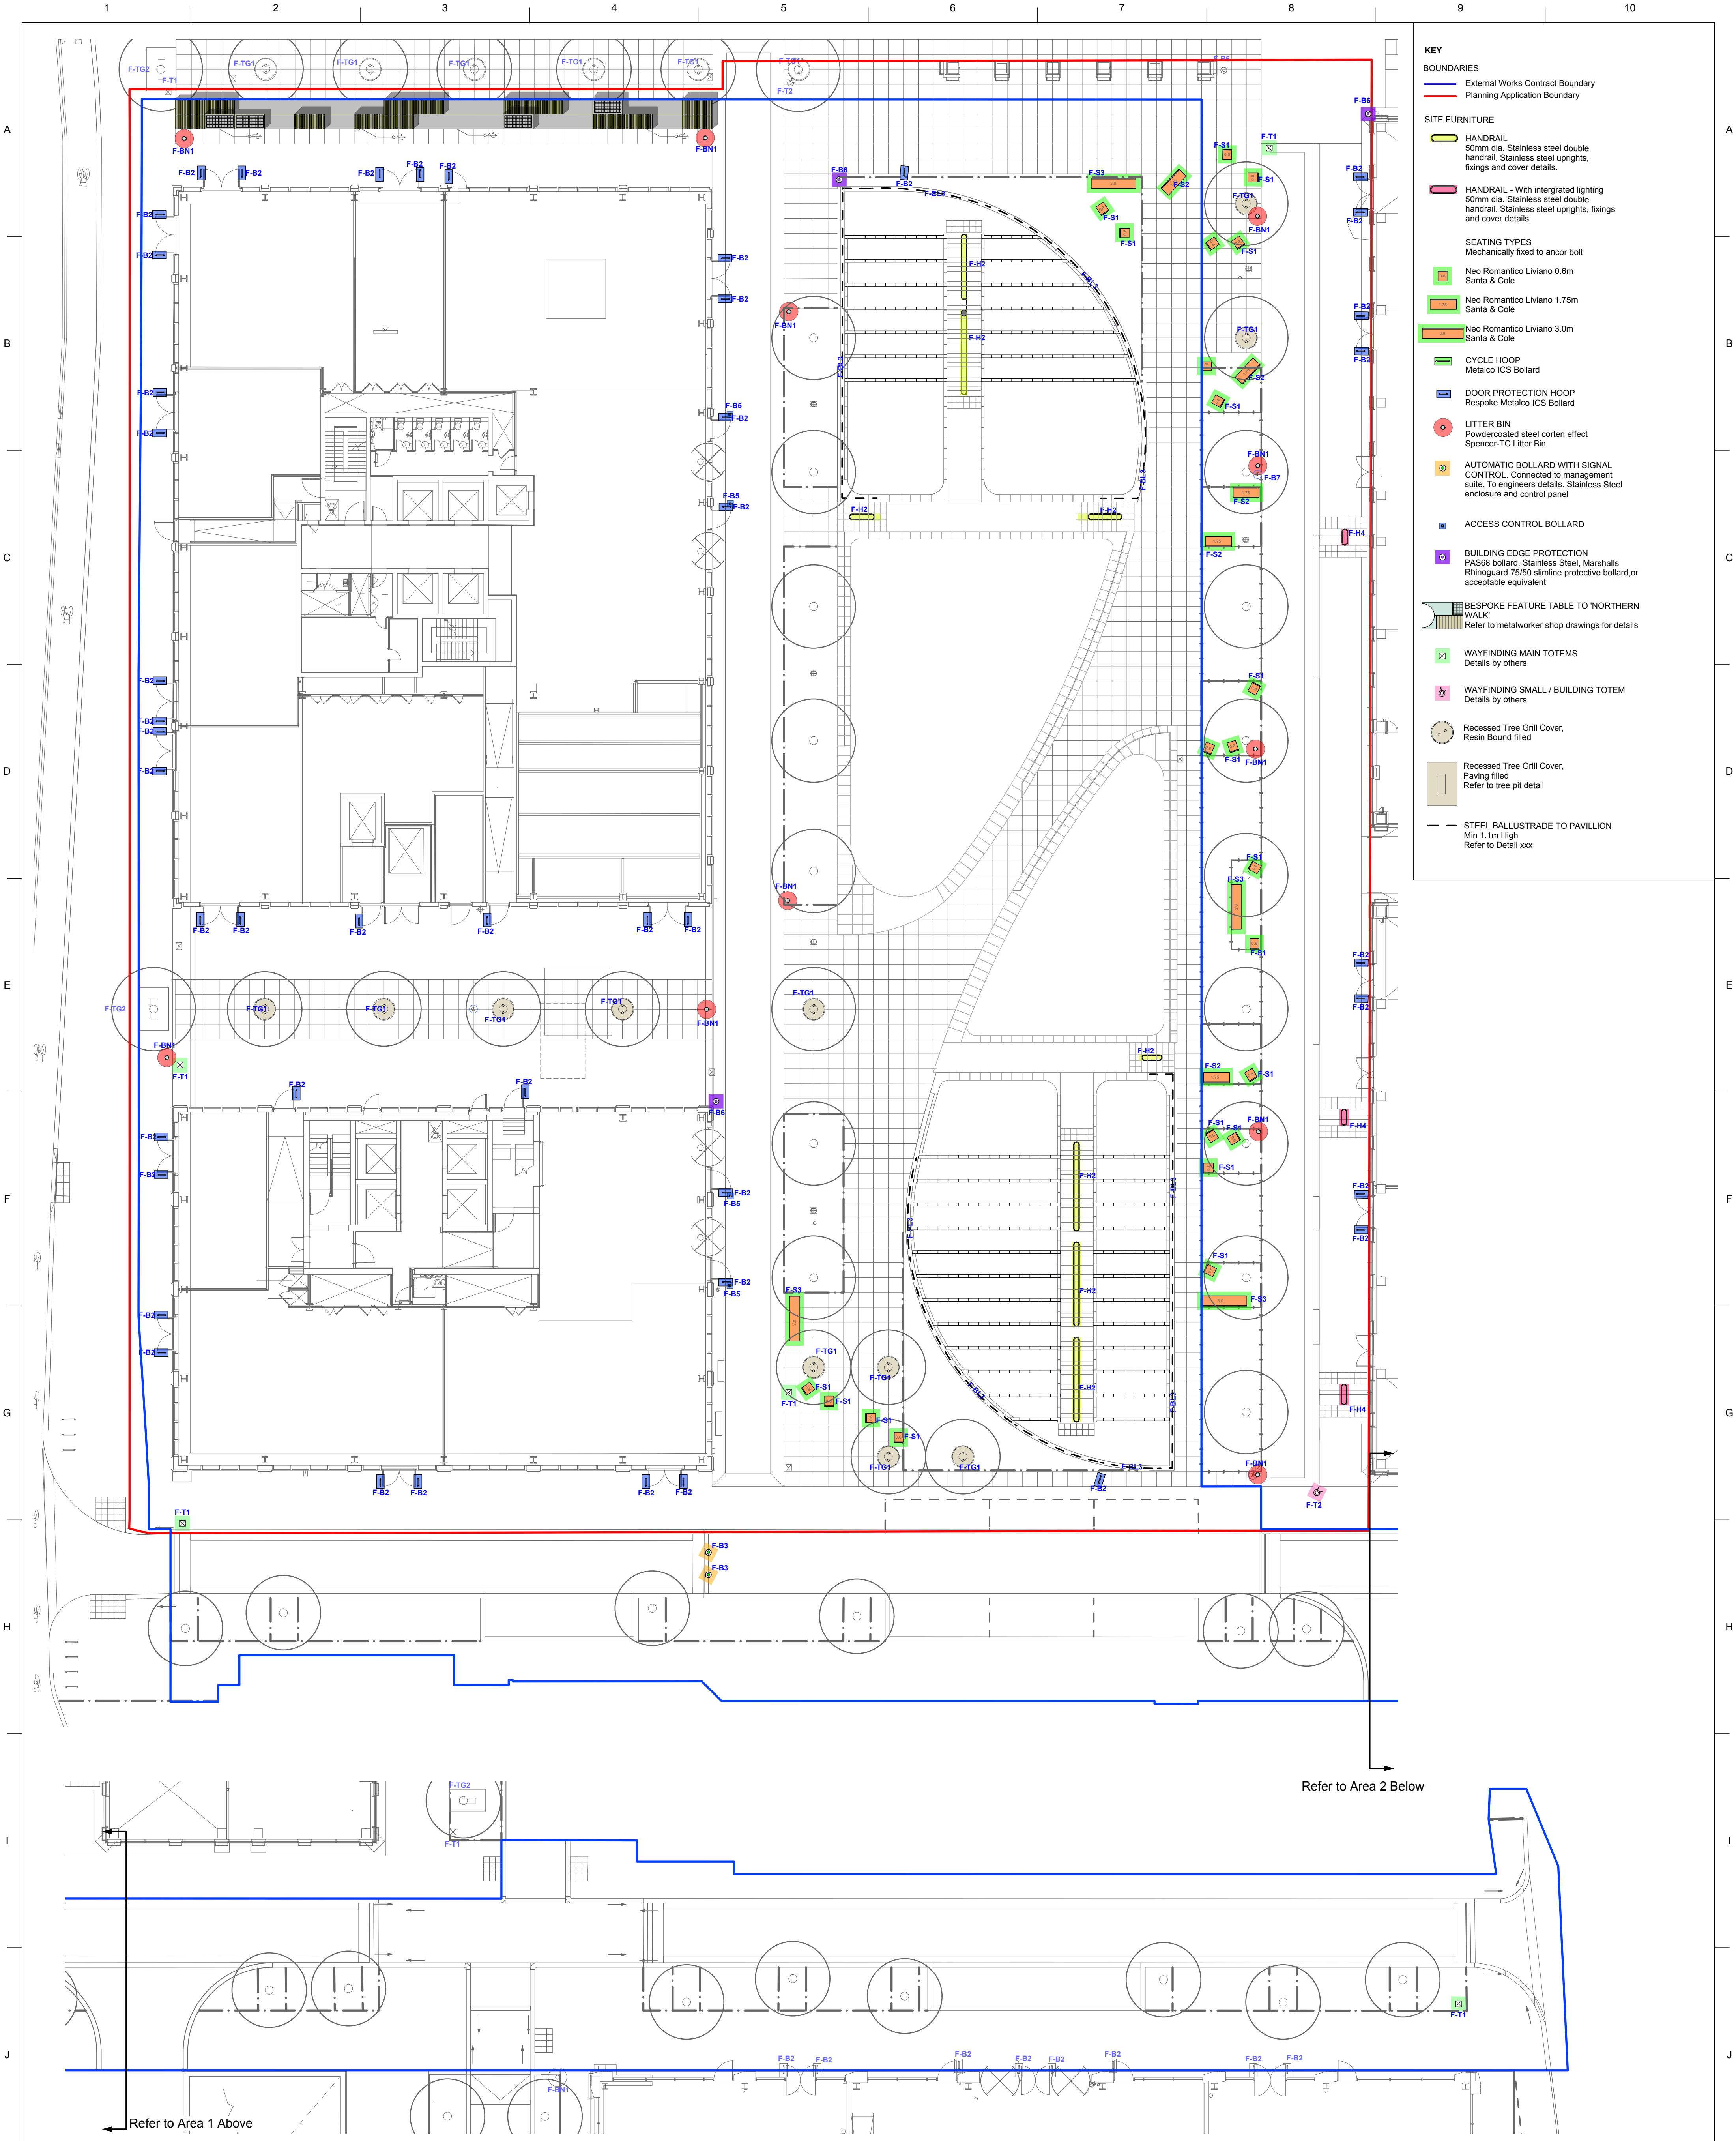

- KEY**
- BOUNDARIES**
- External Works Contract Boundary
 - Planning Application Boundary
- SITE FURNITURE**
- HANDRAIL**
- 50mm dia. Stainless steel double handrail. Stainless steel uprights, fixings and cover details.
 - With integrated lighting 50mm dia. Stainless steel double handrail. Stainless steel uprights, fixings and cover details.
- SEATING TYPES**
- Mechanically fixed to ancor bolt
- Neo Romanico Liviano 0.6m Santa & Cole
 - Neo Romanico Liviano 1.75m Santa & Cole
 - Neo Romanico Liviano 3.0m Santa & Cole
- CYCLE HOOP**
- Metaco ICS Bollard
- DOOR PROTECTION HOOP**
- Bespoke Metaco ICS Bollard
- LITTER BIN**
- Powdercoated steel corten effect Spencer-TC Litter Bin
- AUTOMATIC BOLLARD WITH SIGNAL CONTROL**
- Connected to management suite. To engineers details. Stainless Steel enclosure and control panel
- ACCESS CONTROL BOLLARD**
- BUILDING EDGE PROTECTION**
- PAS68 bollard, Stainless Steel, Marshalls Rhinoguard 75/50 slimline protective bollard, or acceptable equivalent
- BESPOKE FEATURE TABLE TO 'NORTHERN WALK'**
- Refer to metalworker shop drawings for details
- WAYFINDING MAIN TOTEMS**
- Details by others
- WAYFINDING SMALL / BUILDING TOTEM**
- Details by others
- Recessed Tree Grill Cover, Resin Bound filled**
- Recessed Tree Grill Cover, Paving filled**
- Refer to tree pit detail
- STEEL BALLUSTRADE TO PAVILLION**
- Min 1.1m High Refer to Detail xxx

LOCATION PLAN

S3-C07 24-03-20 Drawing updated in line with EAI 46 (additional water bollard) & EA 86 (omission of pop up power point) VJ FF

Issue	Date	Status	Drawn	Apprvd.

Client John Sisk & Son Ltd

Project Circle Square Plots 2, 3 & 4

Drg Title Furniture General Arrangement

Created on 21-08-18 Created by FF Approved by RM

Scale 1:200 Size A1 Workstage STAGE 05

Prev Drg No. PL1502-234-T-401

Drg No. CS-PLA-ZZ-XX-DR-L-0401 Suitability S3 Revision C07

Planit I.E. Limited

E: info@planit-ie.com W: planit-ie.com

MANCHESTER 2 Back Grafton St Altrincham WA14 1DY T: 0161 928 9281

LONDON Unit 6 Waterside 44-48 Wharf Road London N1 7UX T: 0207 253 5678

THIS DRAWING IS COPYRIGHT PROTECTED AND MAY NOT BE REPRODUCED IN WHOLE OR PART WITHOUT WRITTEN AUTHORITY FROM THE OWNER.

NOTE:

- Do not scale from this drawing. Always work to noted dimensions.
- All dimensions are in millimetres unless otherwise stated.
- All setting out, levels and dimensions must be agreed on site before being laid out.
- The dimensions of all materials must be checked on site before being laid out.
- This drawing must be read with the relevant specification clauses and detail drawings.
- Order of construction and setting out to be agreed on site.