


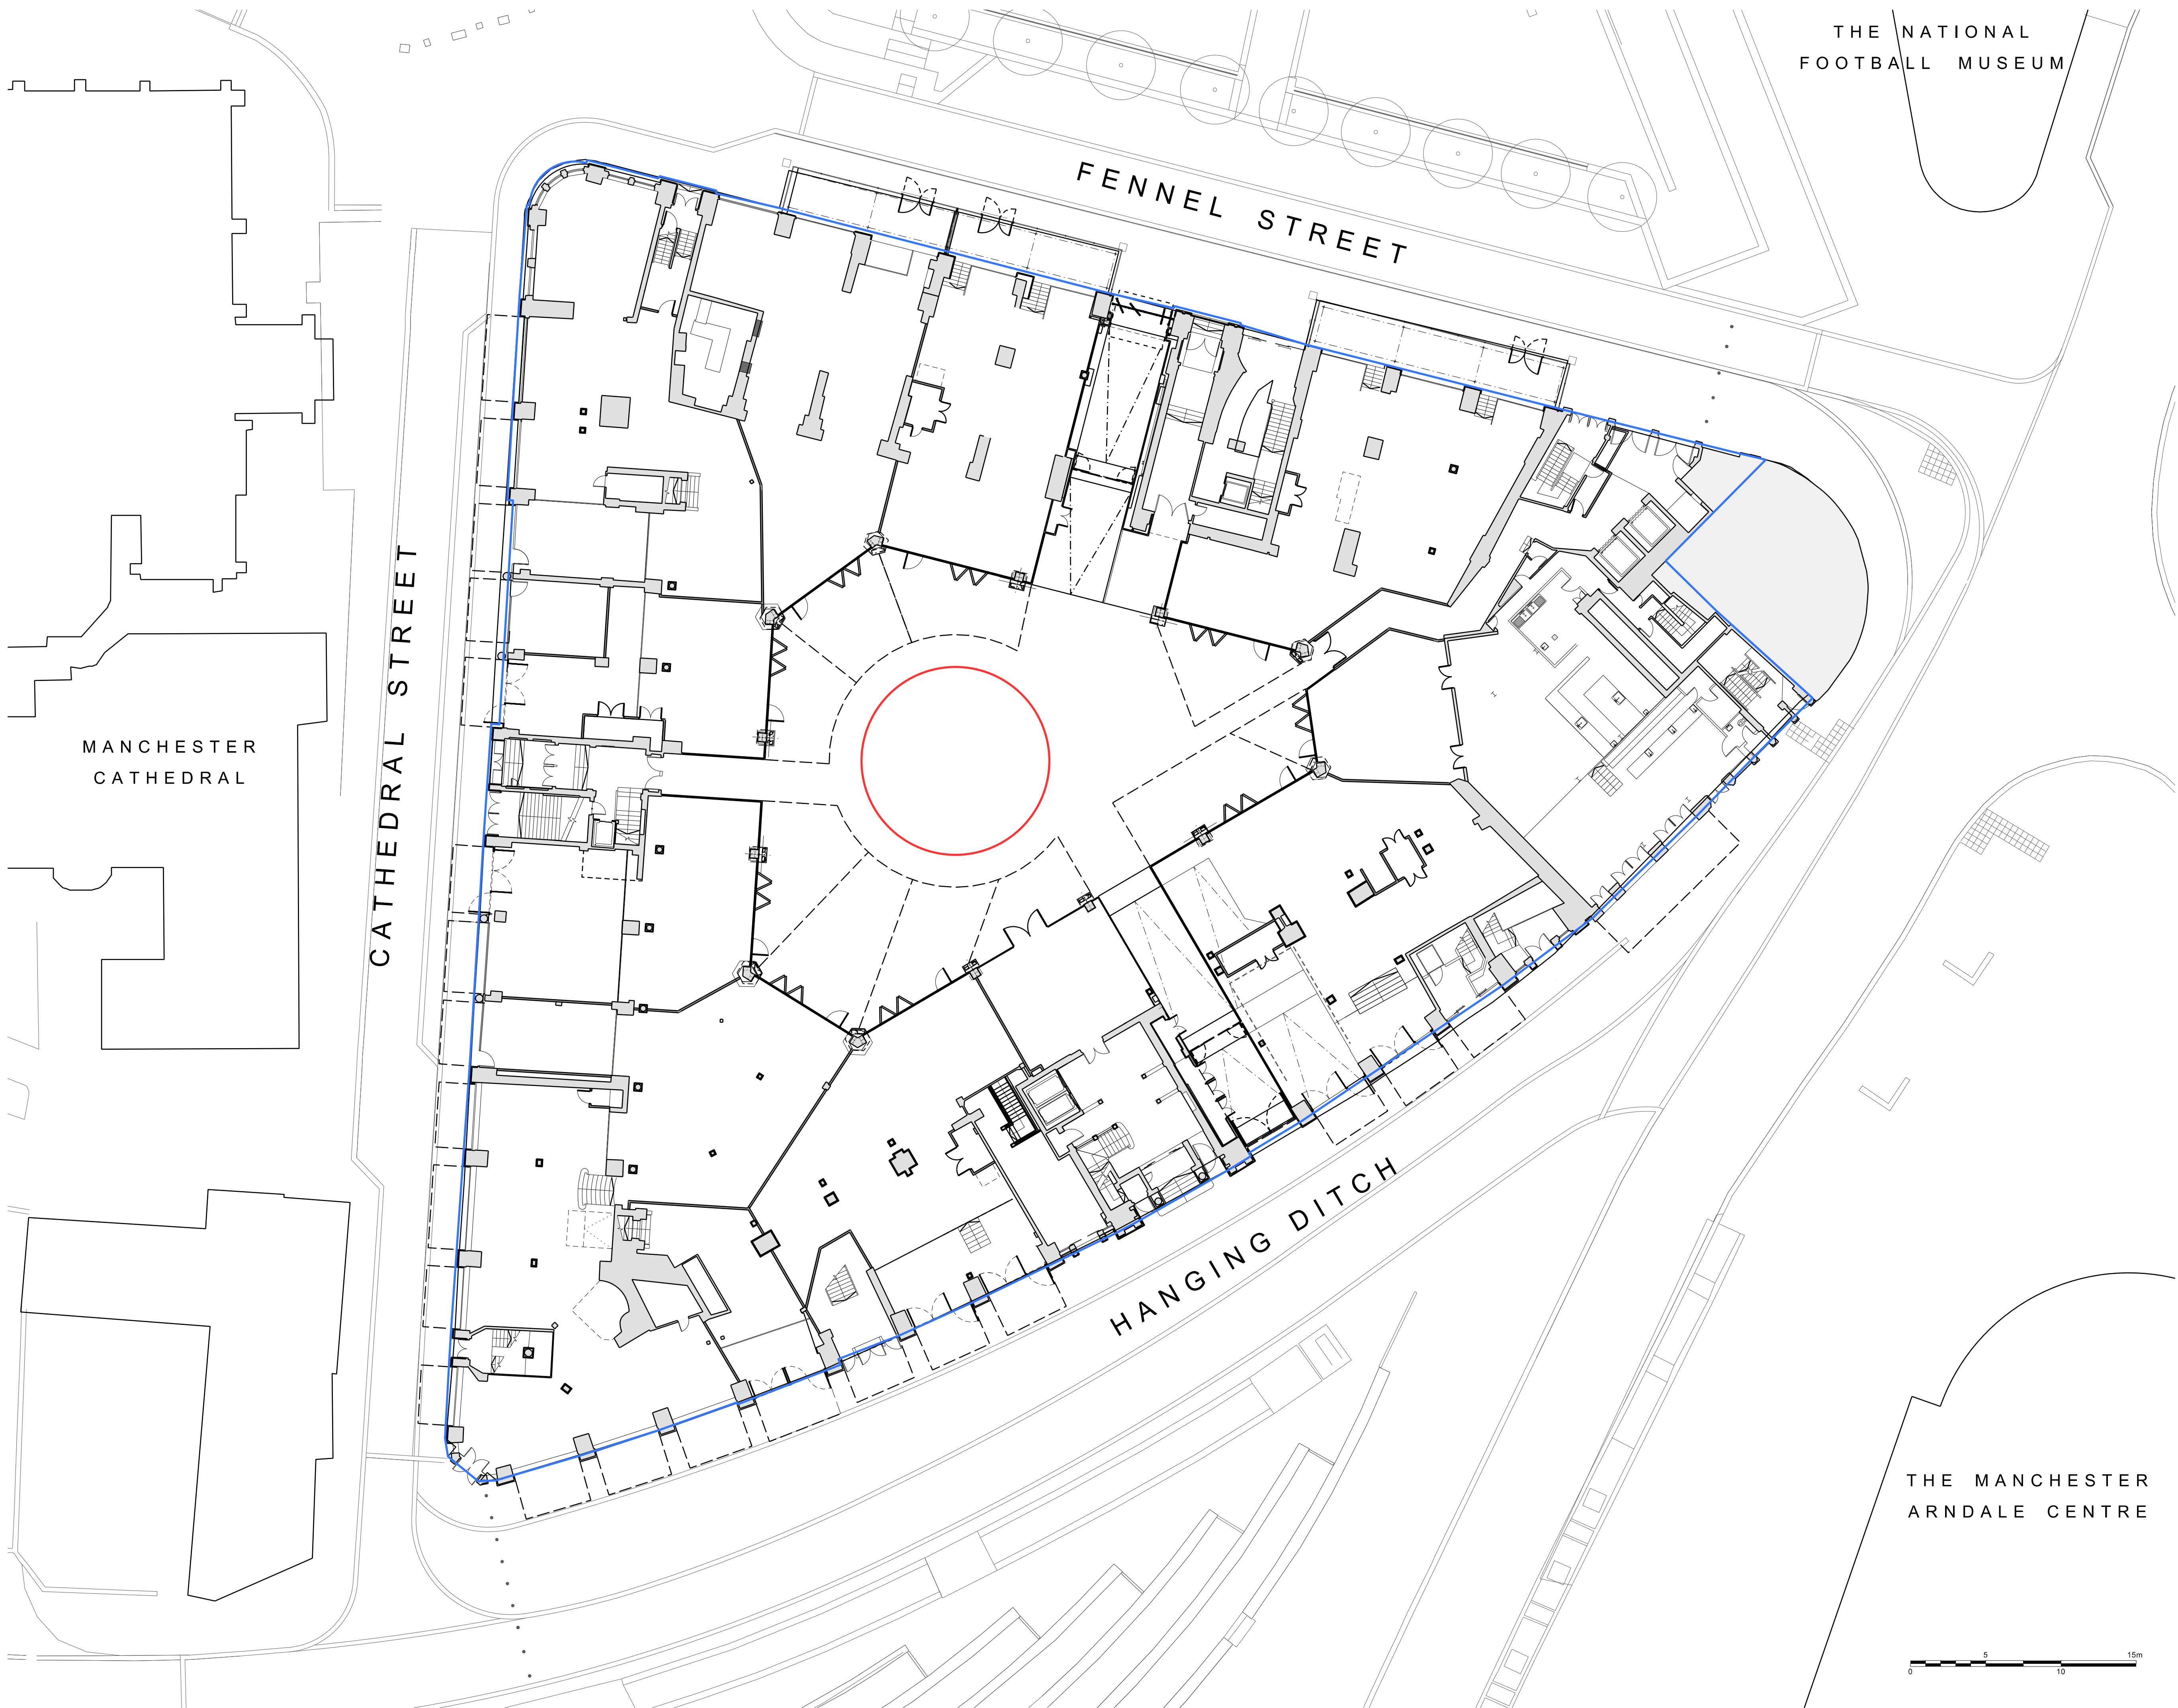

THE NATIONAL
FOOTBALL MUSEUM

Copyright of this drawing is vested in 5plus Architects and it must not be copied or reproduced without written consent. Figures shown are only to be taken from this drawing. Do not scale from this drawing.
All Contractors must take the site and are responsible for making and checking all dimensions prior to their work. 5plus Architects are to be advised of any variation between drawings and site conditions.
This drawing is for information only and should not be used for construction or other purposes.
All dimensions and levels should be taken only from those values stated in text, on the drawings.
CONSTRUCTION - It is considered that the proposed works are within the scope of a competent Contractor and as such no contract documents have been provided, refer to relevant Royal Institution of Chartered Surveyors (RICS) Assessment.
KEY PLAN:

MANCHESTER
CATHEDRAL



CATHEDRAL STREET

FENNEL STREET

HANGING DITCH

THE MANCHESTER
ARNDALÉ CENTRE

REV: | DATE: | DETAILS:

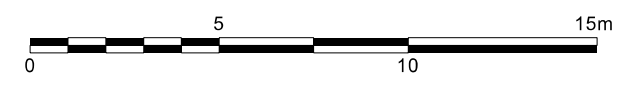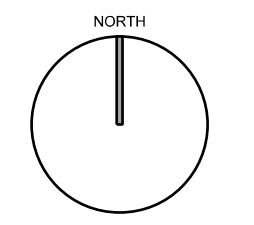

4th Floor
The Hive
47 Lever Street
Manchester
M1 1FN
+44 (0)161 228 0211
www.5plusarchitects.com

5plus architects

PROJECT: Corn Exchange Manchester
TITLE: Unit 18 Red Line Boundary Plan
SCALE: 1:200 @ A1
ORIGIN DATE: 30/09/16
DRAWN: MH
CHECKED: RW
STATUS: Planning
PROJECT: 05045
DRAWING NO: B1_22_2418
Architecture | Masterplanning | Interiors | Graphics | Branding