



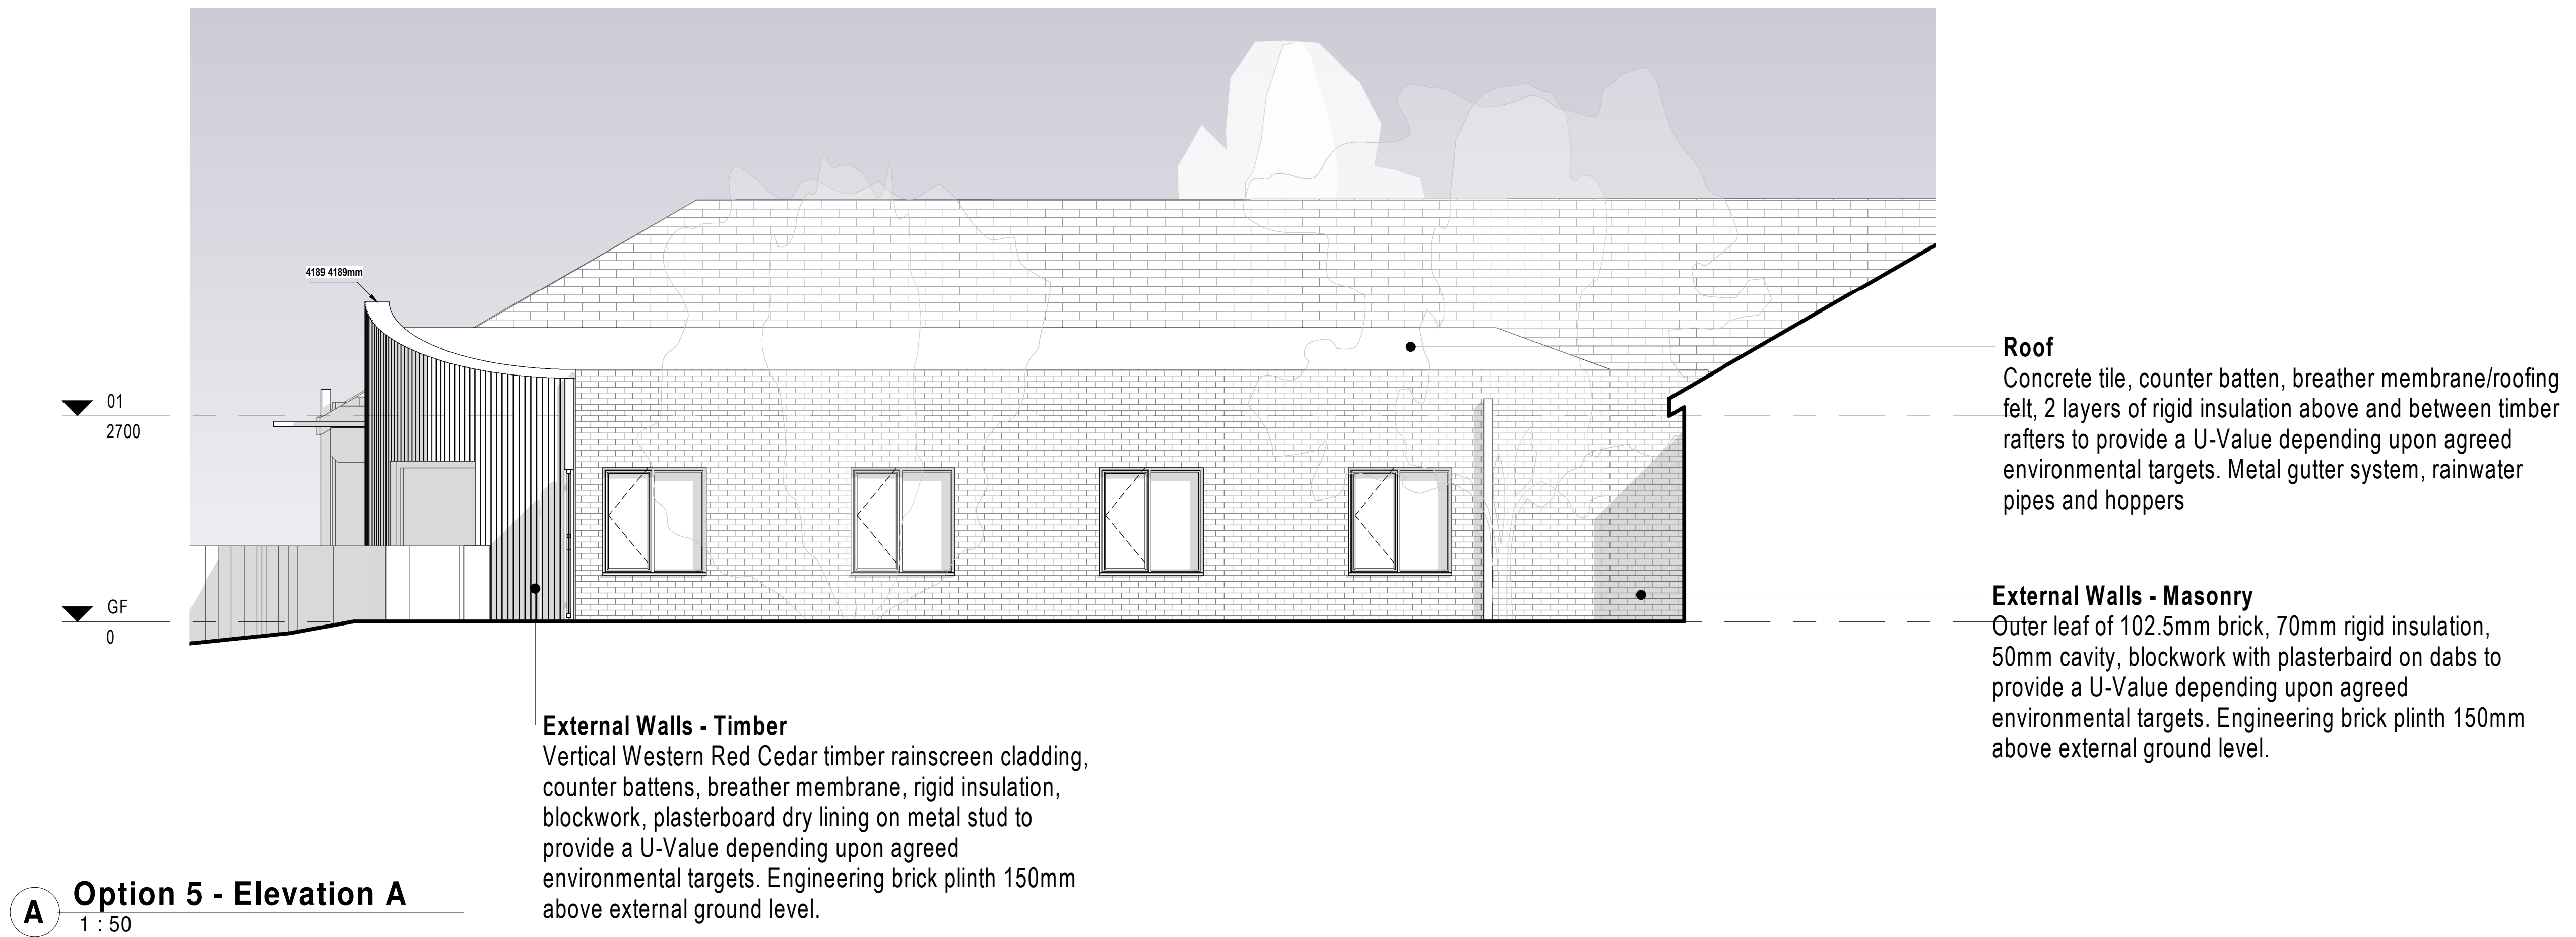

A Option 5 - Elevation A
1 : 50

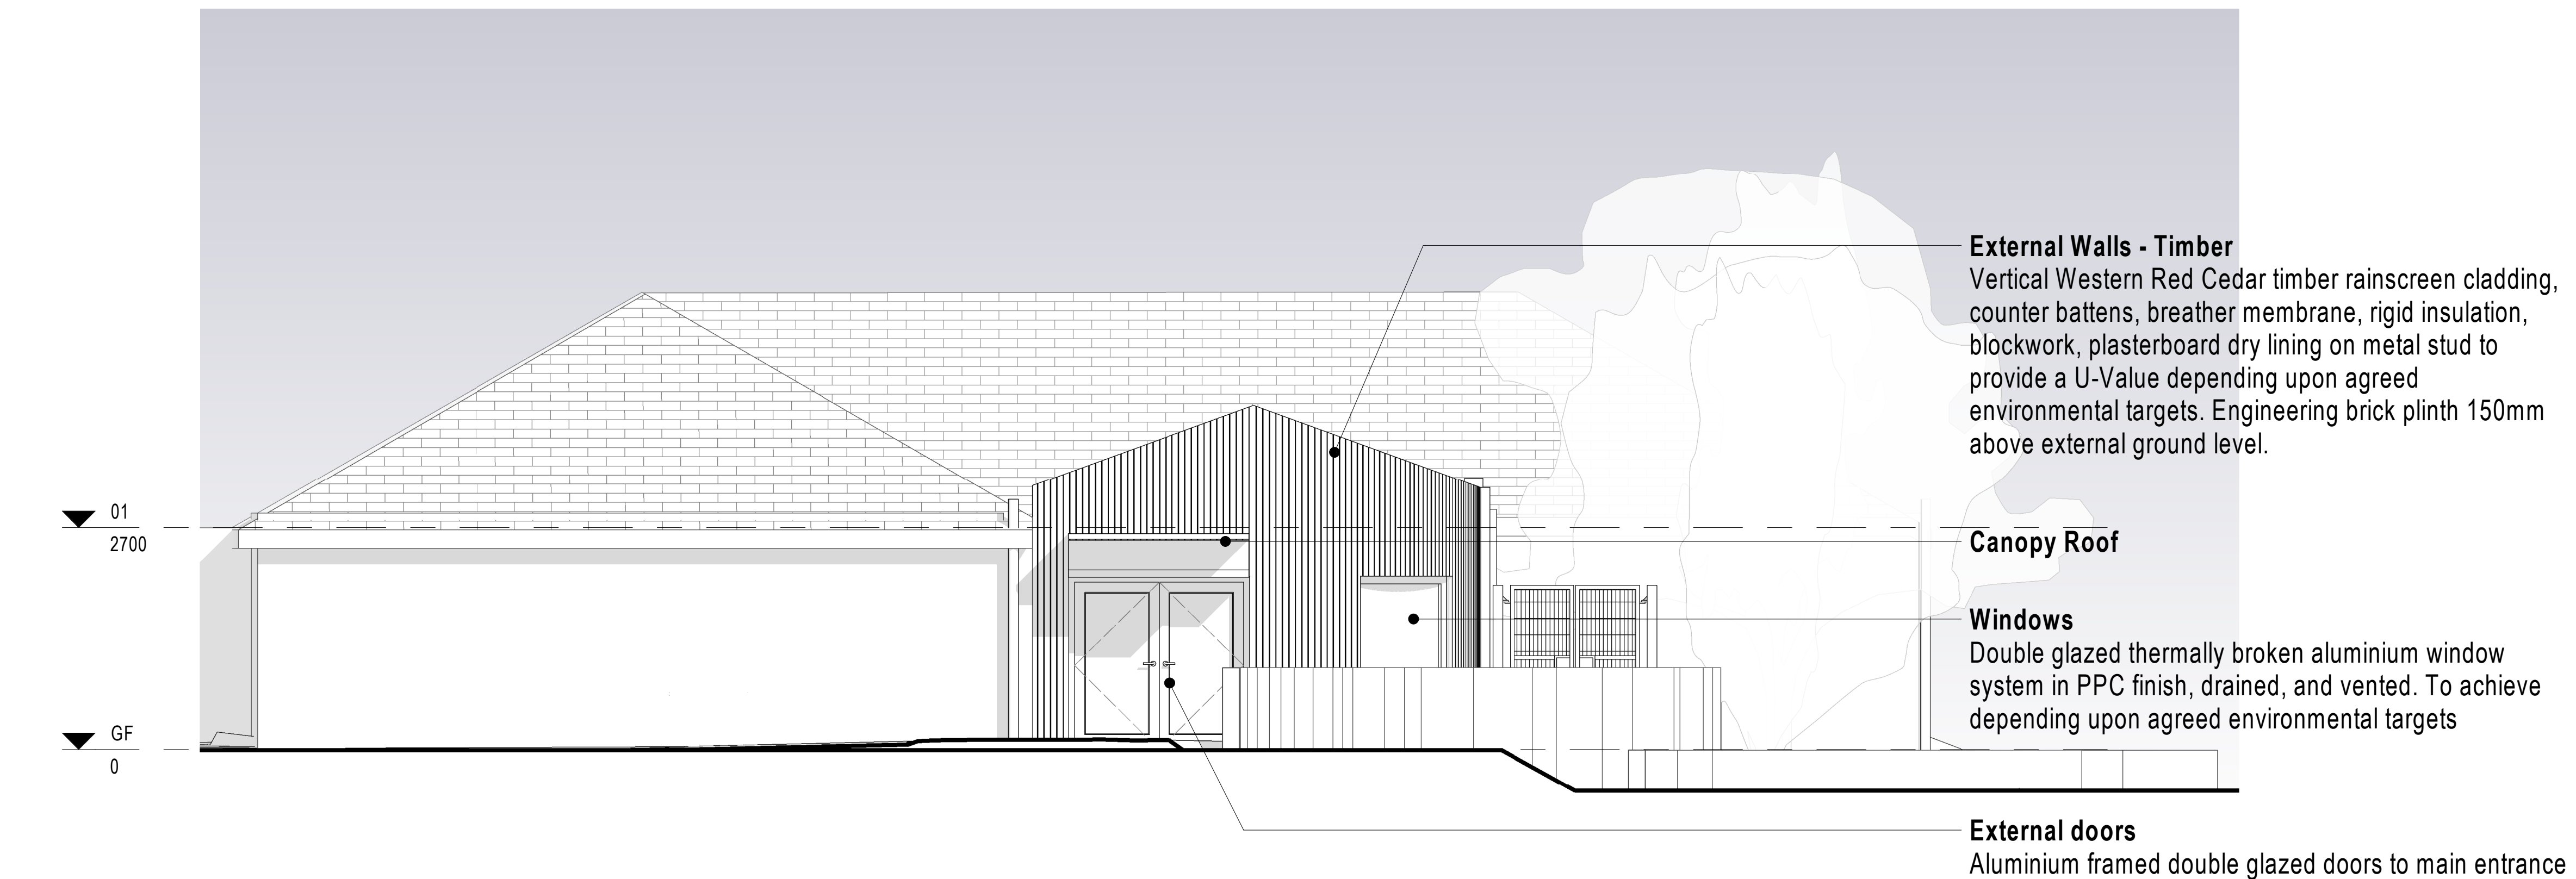

B Option 5 - Elevation B
1 : 50

PLANNING				
		0	1m	2m
REVISION	DATE	DESCRIPTION	ARCHITECT	PARTNER
SFP 1	18/11/20	Planning Submission		ADP
D1 P 2	27/11/20	Issued for costing		ADP

CHECK ALL DIMENSIONS AND VERIFY ON SITE. REPORT ANY ERRORS OR OMISSIONS				
		1 Portland Street Manchester M1 3BE		
		T +44 (0) 161 238 9460 E manchester@adp-architecture.com www.adp-architecture.com		

JOB TITLE:
**CRAVENWOOD PRIMARY SCHOOL
MANCHESTER**

DRAWING TITLE:
ELEVATIONS

SCALE:		DRAWING SHEET SIZE:	
1 : 50		A1	
JOB CODE:	DRAWING NUMBER:	REVISION:	
ULCPS	ADP-00-ZZ-DR--A-1204	D1 P2	