


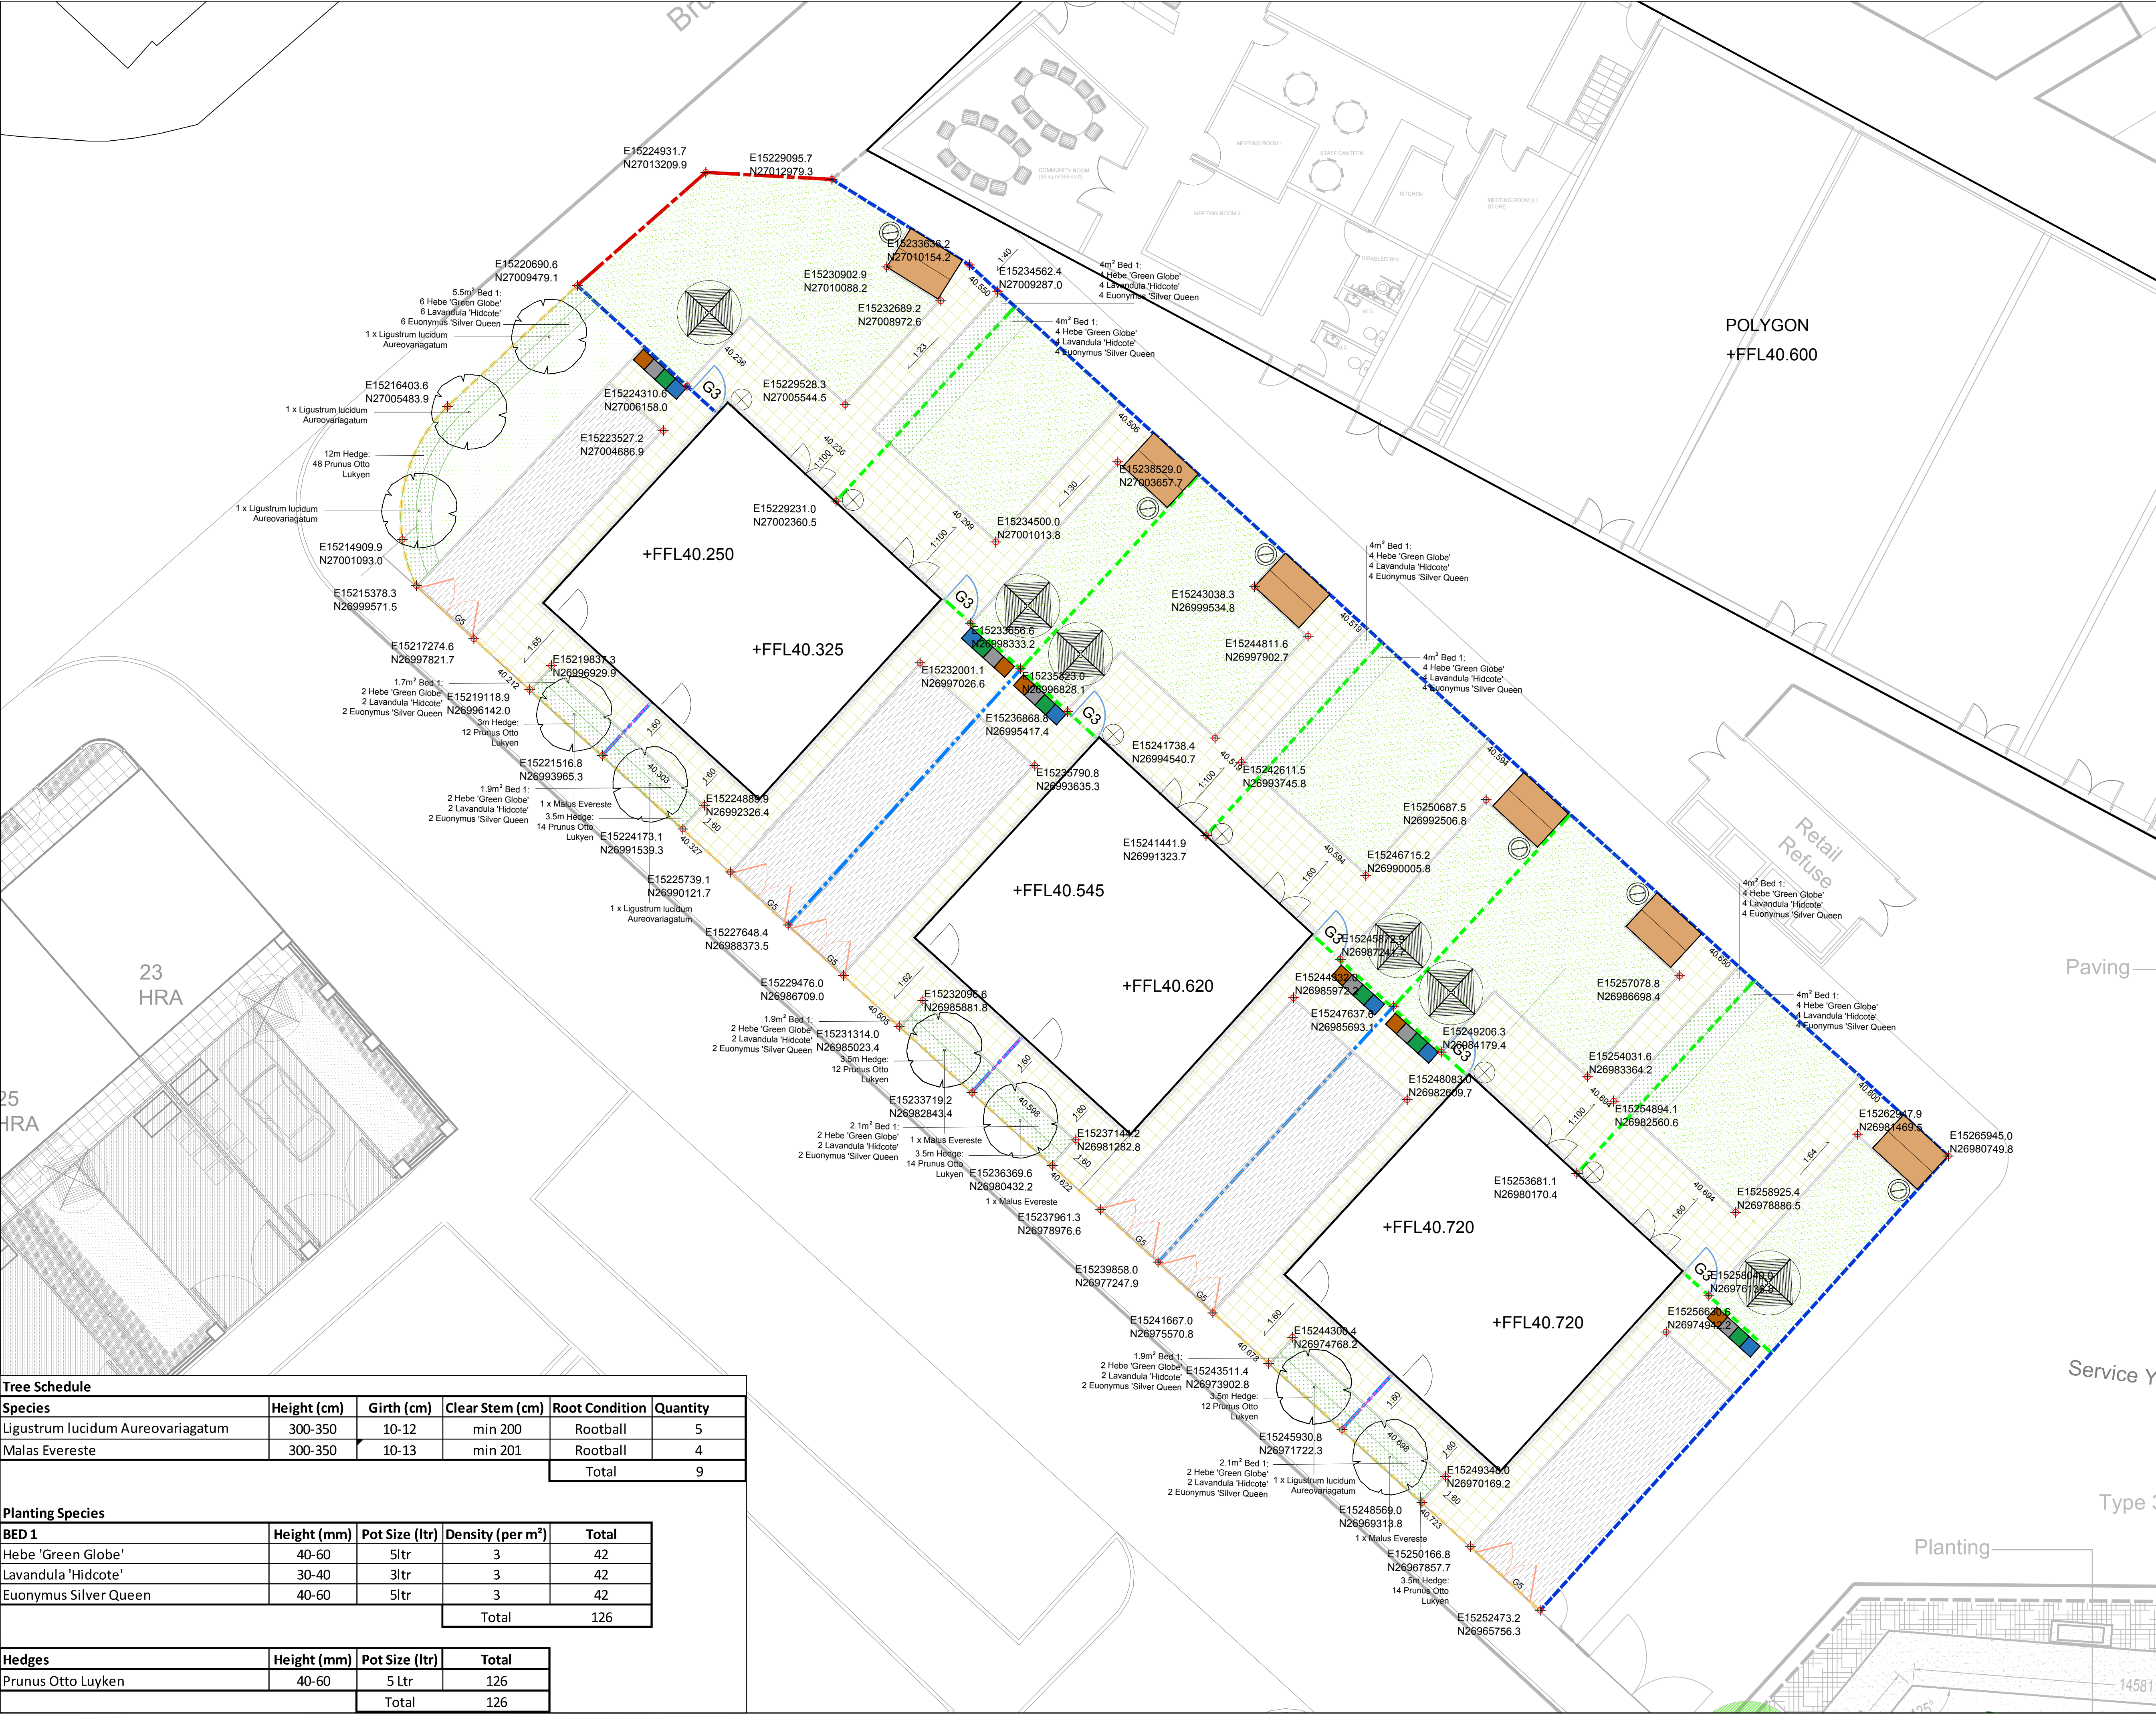

Do not scale from this drawing.
All dimensions should be checked on site.
Refer to architects for further information.

N

- Seeded Lawn
Germinal seed mix - Family Lawn Seed
see Q30 for details
- Turf Lawn to fronts only
See Q30 for details
- Planting Beds
450mm deep soil beds
See Q31 and Planting spec for details
- Concrete Paving Slab
400x400x50mm
As Per Q25
- 150mm Wide Gravel Strip Around Properties
- Macadam Driveway Surface
with PCC 150x50x915mm pin kerb edge.
See Q22 for details
- Front Boundary
Brick Wall and Metal Railing 1m High
- Front Property Divide
Timber Fence 1m
- Rear Property Divide
Timber Fence 1.8m
- Rear Boundary
Timber Fence with Trellis 1.8m
- Rear Boundary
Brick Wall with Timber Panels 2.1m
- Retaining Wall
- G3 - Pedestrian Gate
Single Leaf Timber 1.8m High
- PCC Pin Kerb
150x50x915mm kerb
- Rotary Washing Line
- Cycle/tool shed
- Compost Bin
- Water Butt
- Wheeler Bins
- Proposed Tree
- Proposed Levels

01	20.10.20	Rear boundary removed	LB	WGC/JG
00	11.12.19	First Draft	LB	WGC/JG
Rev	Date	Detail	Made	Chk'd/APP'd
☐ PLANNING ☐ DRAFT ☐ FOR COMMENT ☐ TENDER ☒ CONSTRUCTION				

Client:

GallifordTry

Project:

Galliford Try Brunswick PFI

Title:

Phase G General Arrangement

Design: LB	Sheet Size - A1 (594mm x 841mm)
Drawn: LB	Date: 12.12.19
Chk'd: WC	Scale: 1:50
App'd: JG	

GILLESPIES

GILLESPIES LLP
Westgate House
44 Hale Road
Hale
Cheshire
WA14 2EX

T: 0161 928 7715
F: 0161 927 7680
E: admin.manchester@gillespies.co.uk

File Location: R:\M4976 Brunswick PB Stage\DRAWINGS\LAYOUTS

No.	M4976-183-G	Rev.	01
-----	-------------	------	----