



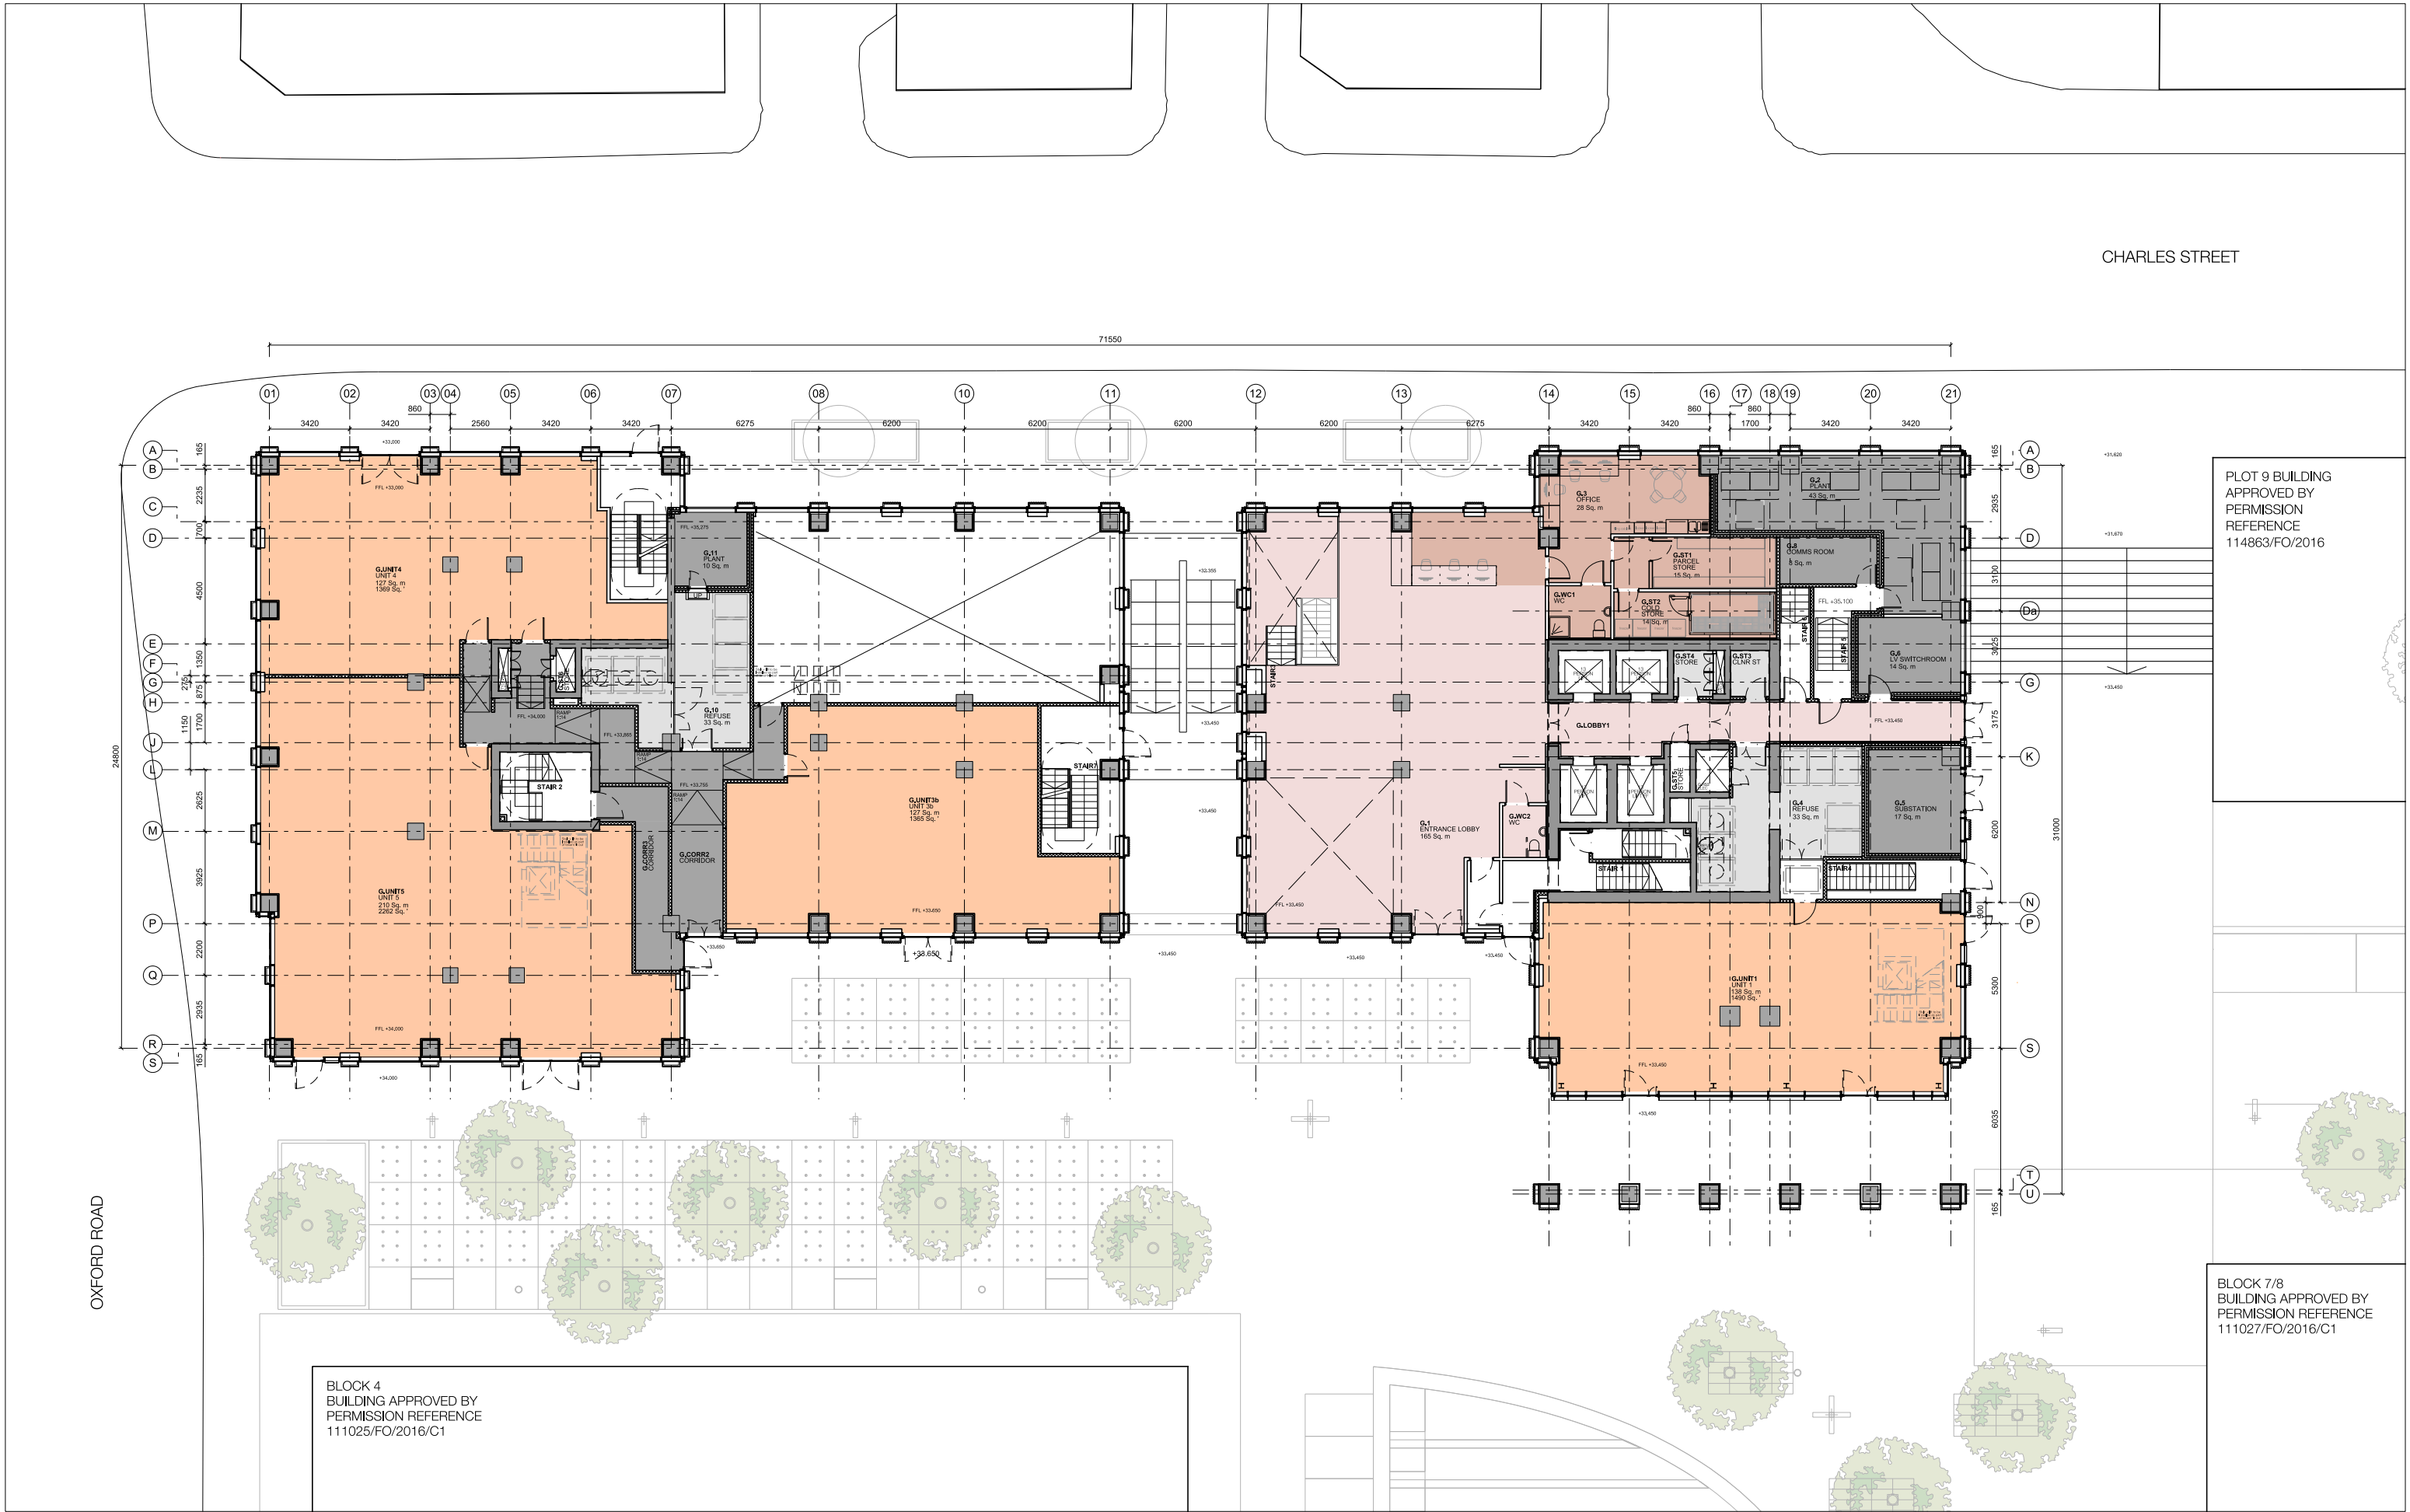

Rev	Date	Amendment
-	15.01.16	Planning Issue
A	12.02.16	Planning Further Info Required
B	21.04.17	Revised Planning Issue
C	07.02.20	Planning - non-material amendments
D	16.10.20	Planning - non-material amendments

Key	
	Commercial
	Amenity
	Refuse
	Plant
	Amenity (back of house)

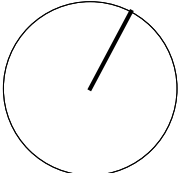

FelkenCleggBradleyStudios
LLP
Bath Brewery
Toll Bridge Road
Bath BA1 7DE
t 01225 852545
f 01225 852528
e bath@fcbstudios.com

Job/Drawing No 1808-02-PA-2003 D
Amendment
CIRCLE SQUARE (FORMERLY BBC SITE)
BLOCKS 5 & 6
GROUND FLOOR
GA PLAN
Do not scale
Original printed at A3
All dimensions to be checked on site
Scale 1:125@A1 1:250@A3
Date January 2016
Drawn FCBS-MCR