


Stockport Road

Bankley Street

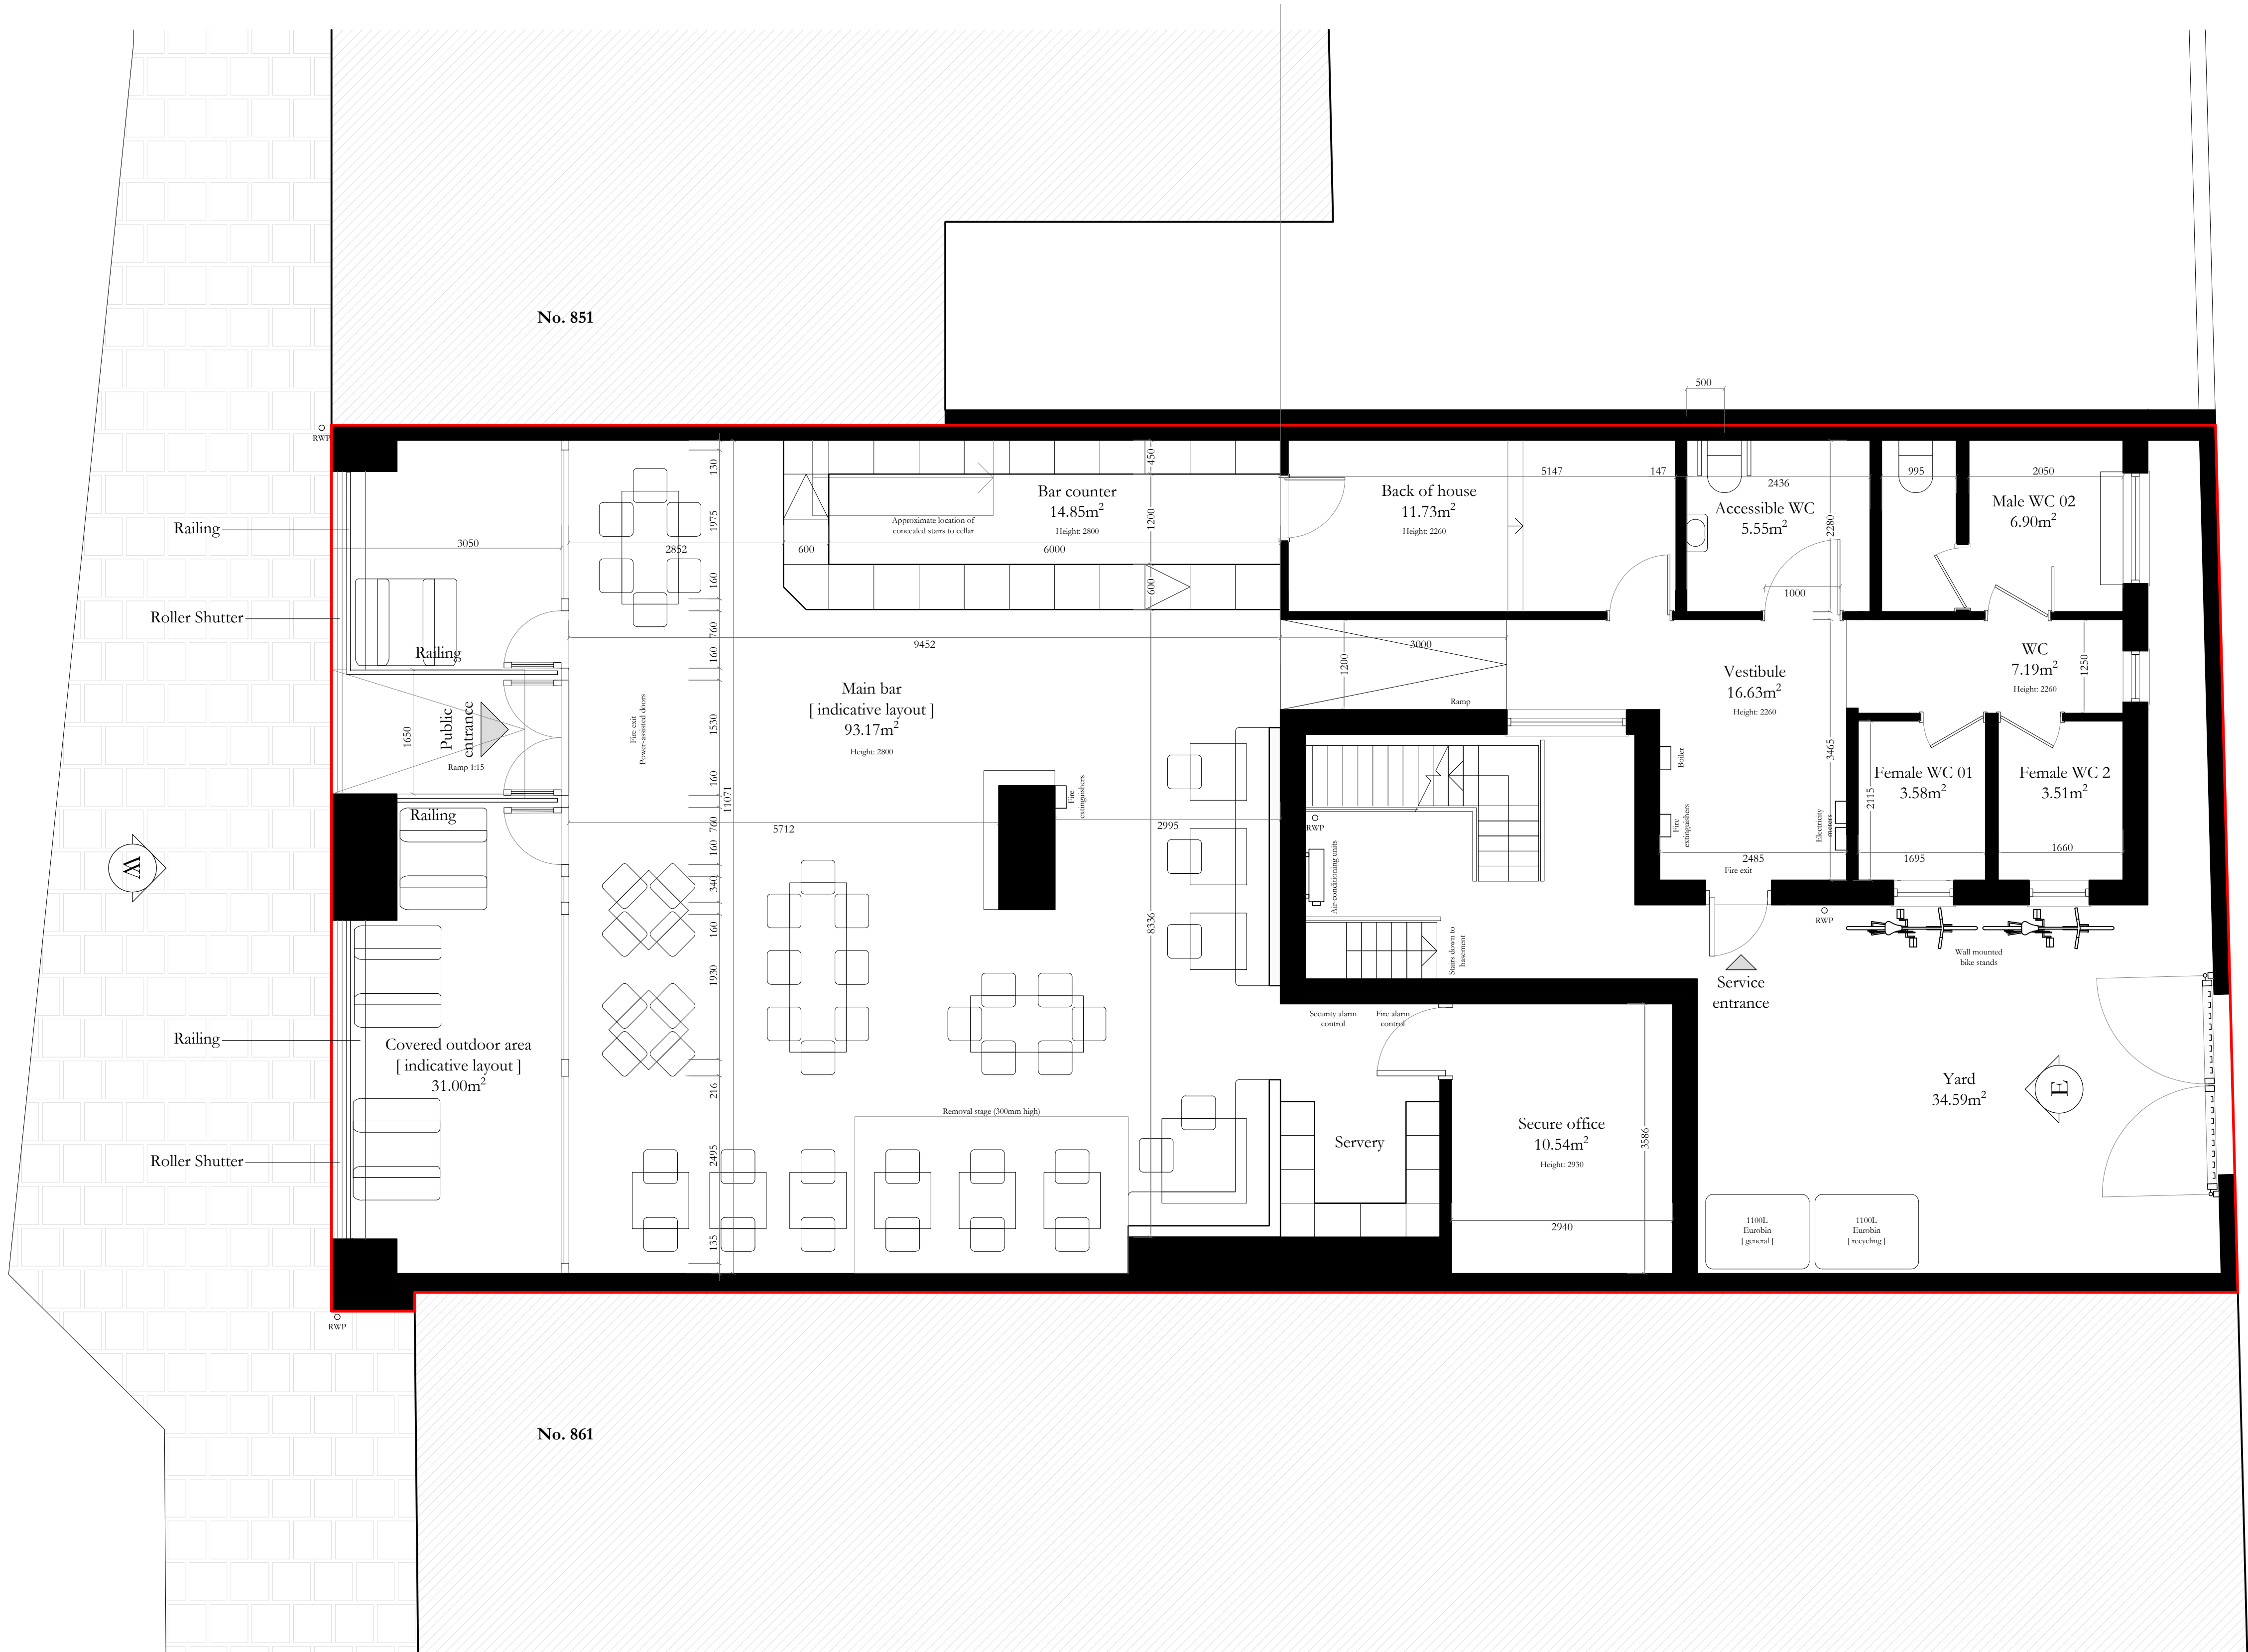

REV	DATE	DESCRIPTION
A	07/04/2020	Facade update
B	02/09/2020	Cycle parking updated

- General Notes:
- This drawing is to be read in conjunction with all other relevant drawings, schedules and specifications issued by Camberwell & Metropolitan or Robert Potz Architects and in coordination with M&E, structural and landscape packages.
 - All interior dimensions including ceiling heights are taken to and from finished surfaces unless otherwise stated.
 - All levels and dimensions **must be checked** on site prior to construction or manufacturing.
 - Do not scale this drawing when printed.



Camberwell & Metropolitan
80 Camberwell Road, London, SE5 0EG
+44(0)20 8378 1318
camberwell-metropolitan.com

119 Coleman Road
London SE5 7TF
T +44(0)20 7703 1738
info@robertpotz.com
www.robertpotz.com

CLIENT
Draught Manchester Ltd
PROJECT ADDRESS
855 Stockport Road

PROJECT TITLE
Proposed Plan

PURPOSE OF ISSUE
Construction

STATUS
Draft

DATE
03.10.19

PROJECT NUMBER
19016

DRAWN BY
RP

SCALE
1:50 @ A1

DRAWING NUMBER
A-0100

REV
B