


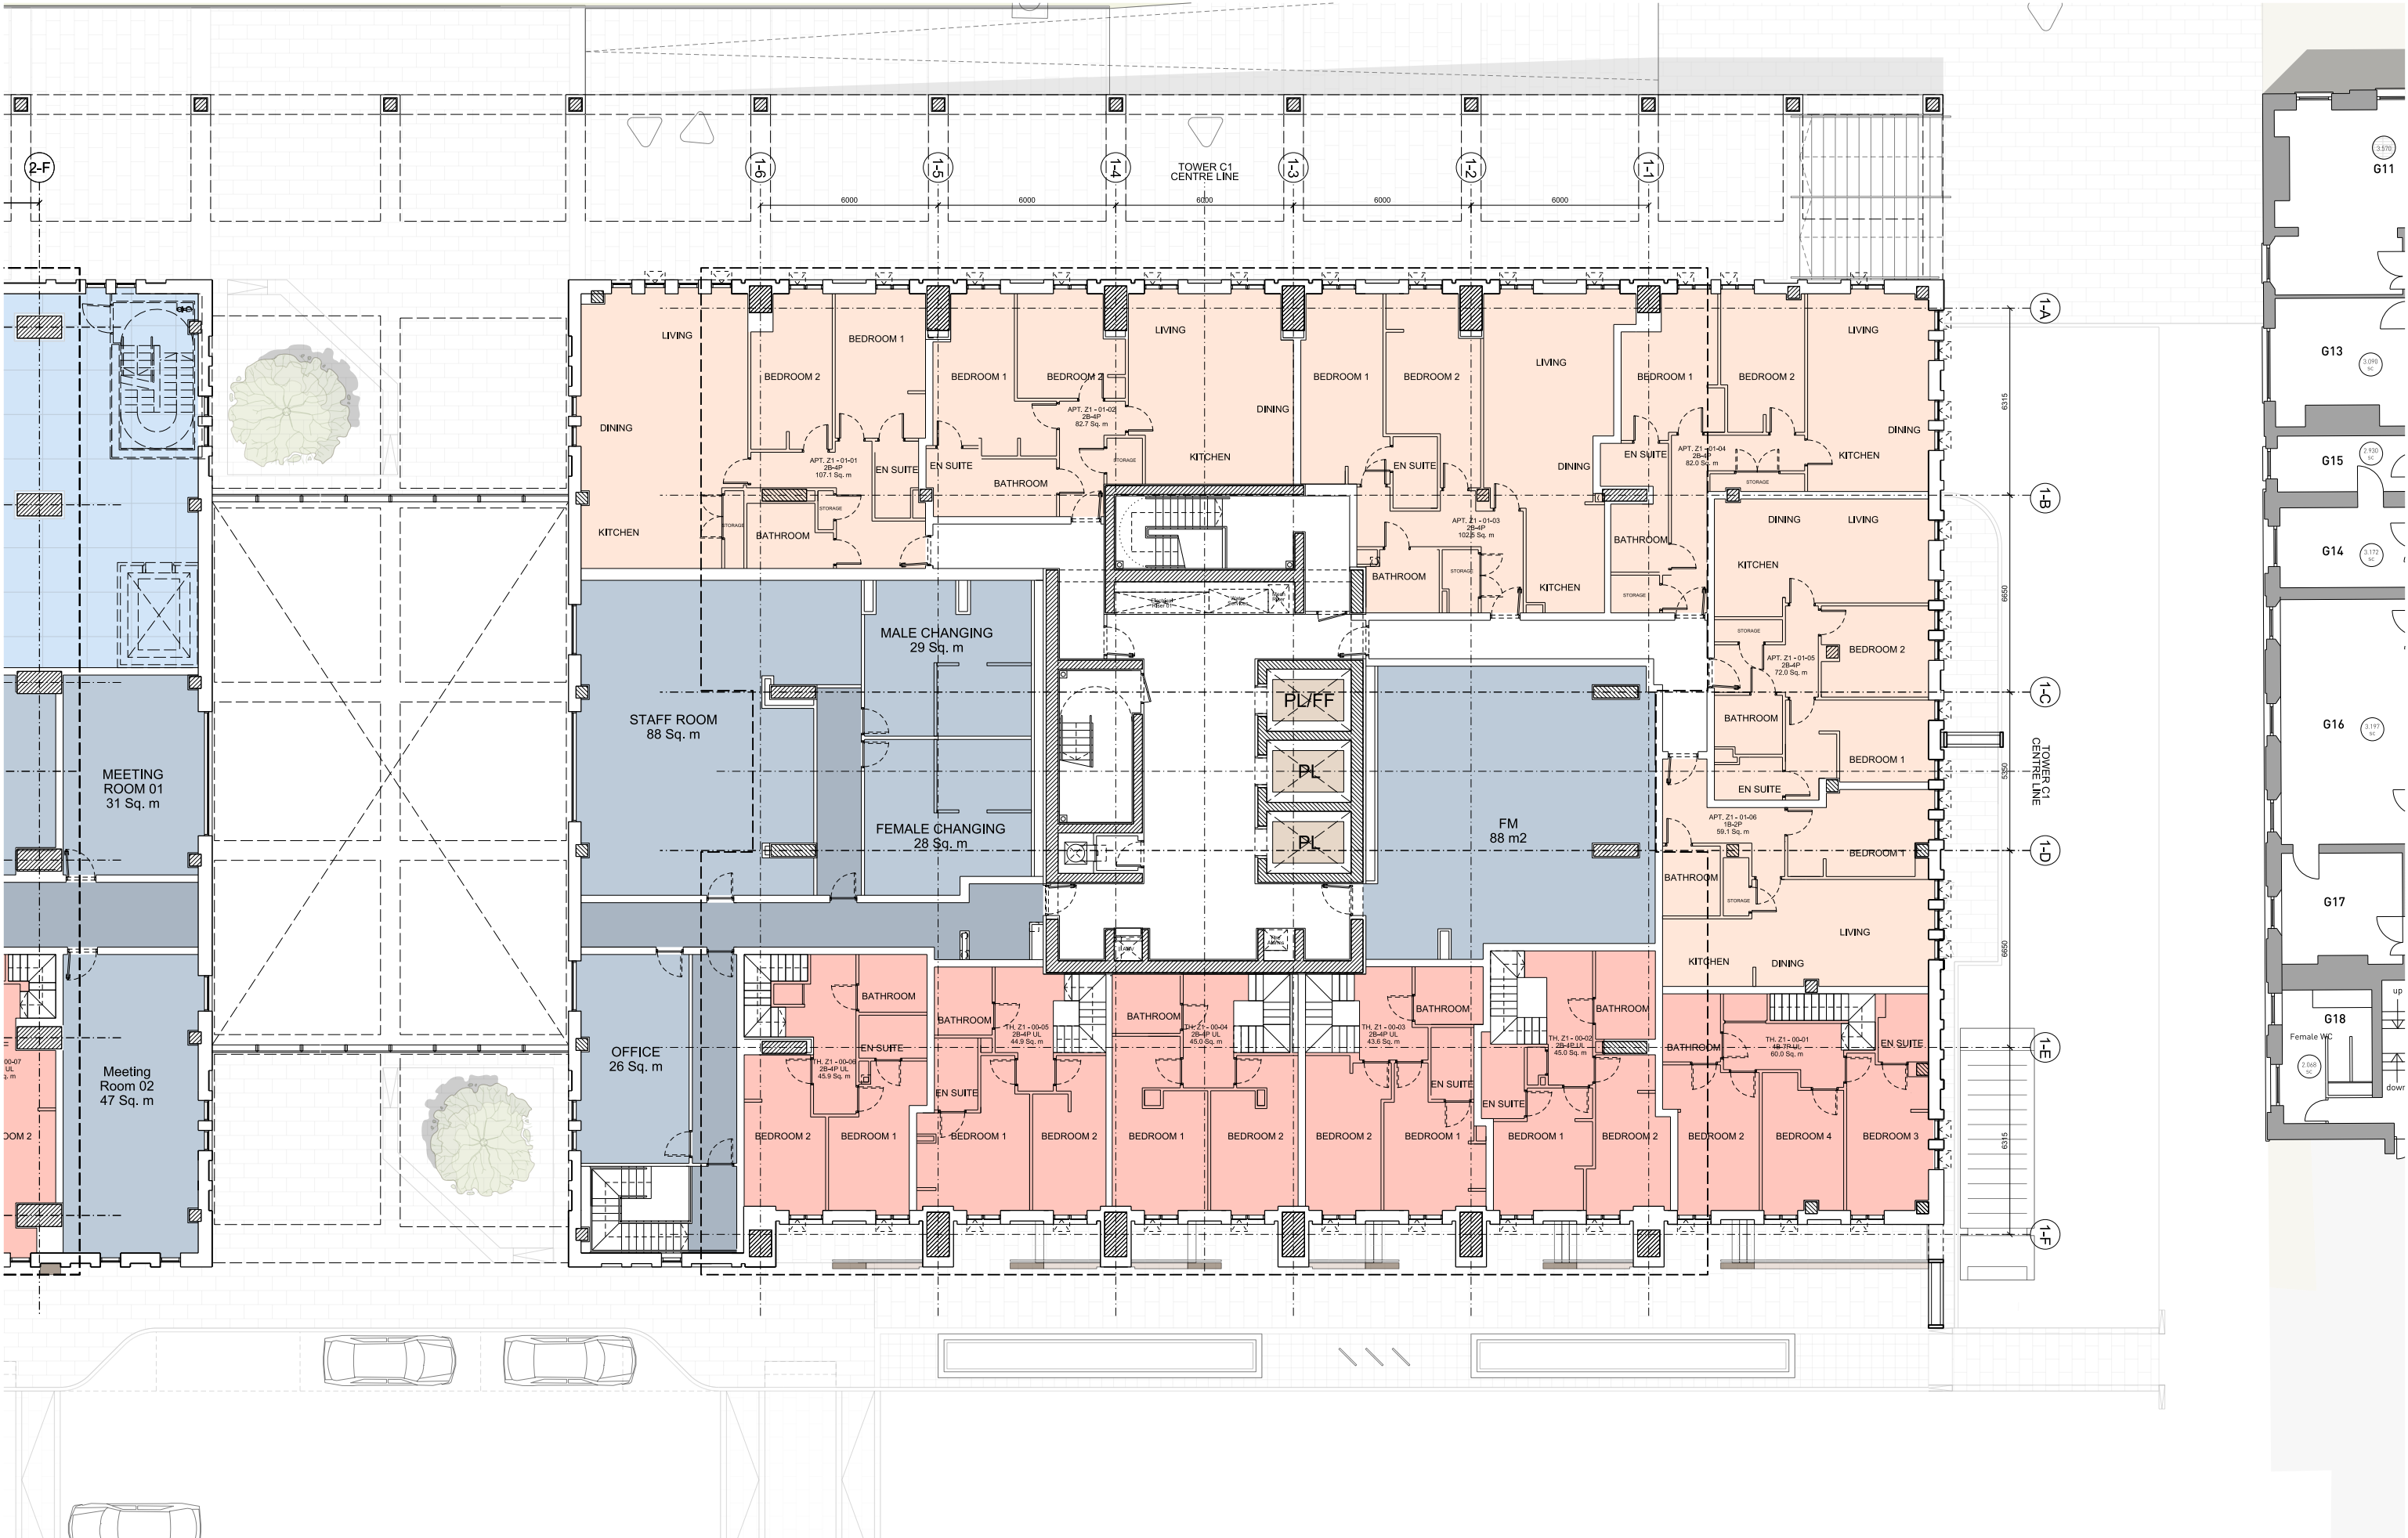

This drawing is copyright.
Do not scale off dimensions.
All dimensions to be checked on site by contractor.
Contractor to report any dimensional discrepancies,
errors or omissions prior to commencing on site.

NOTE:

NORTH



Rev	Date	Description	Rev	Date	Description
-	16-02-2018	Planning Issue			

Project Title
**CROWN STREET
MANCHESTER**

Status
PLANNING

Drawing Title
**BUILDING C1
GA PLAN - LEVEL 01**

Job No
7357

Scale
**1:100 @ A1
1:200 @ A3**

Date
FEB 2018

Drawing No
7357-C1-A-B5D8-G200-P-01-001

Revision
-

**SimpsonHaugh
AND PARTNERS**

MANCHESTER
Riverside, 4 Commercial St
Manchester M15 4RG
+44 (0)161 835 2345
www.simpsonhaugh.com
mail@simpsonhaugh.com

LONDON
5-8 Roberts Place
London EC3R 8BB
+44 (0)20 7549 4000
mail@simpsonhaugh.com