


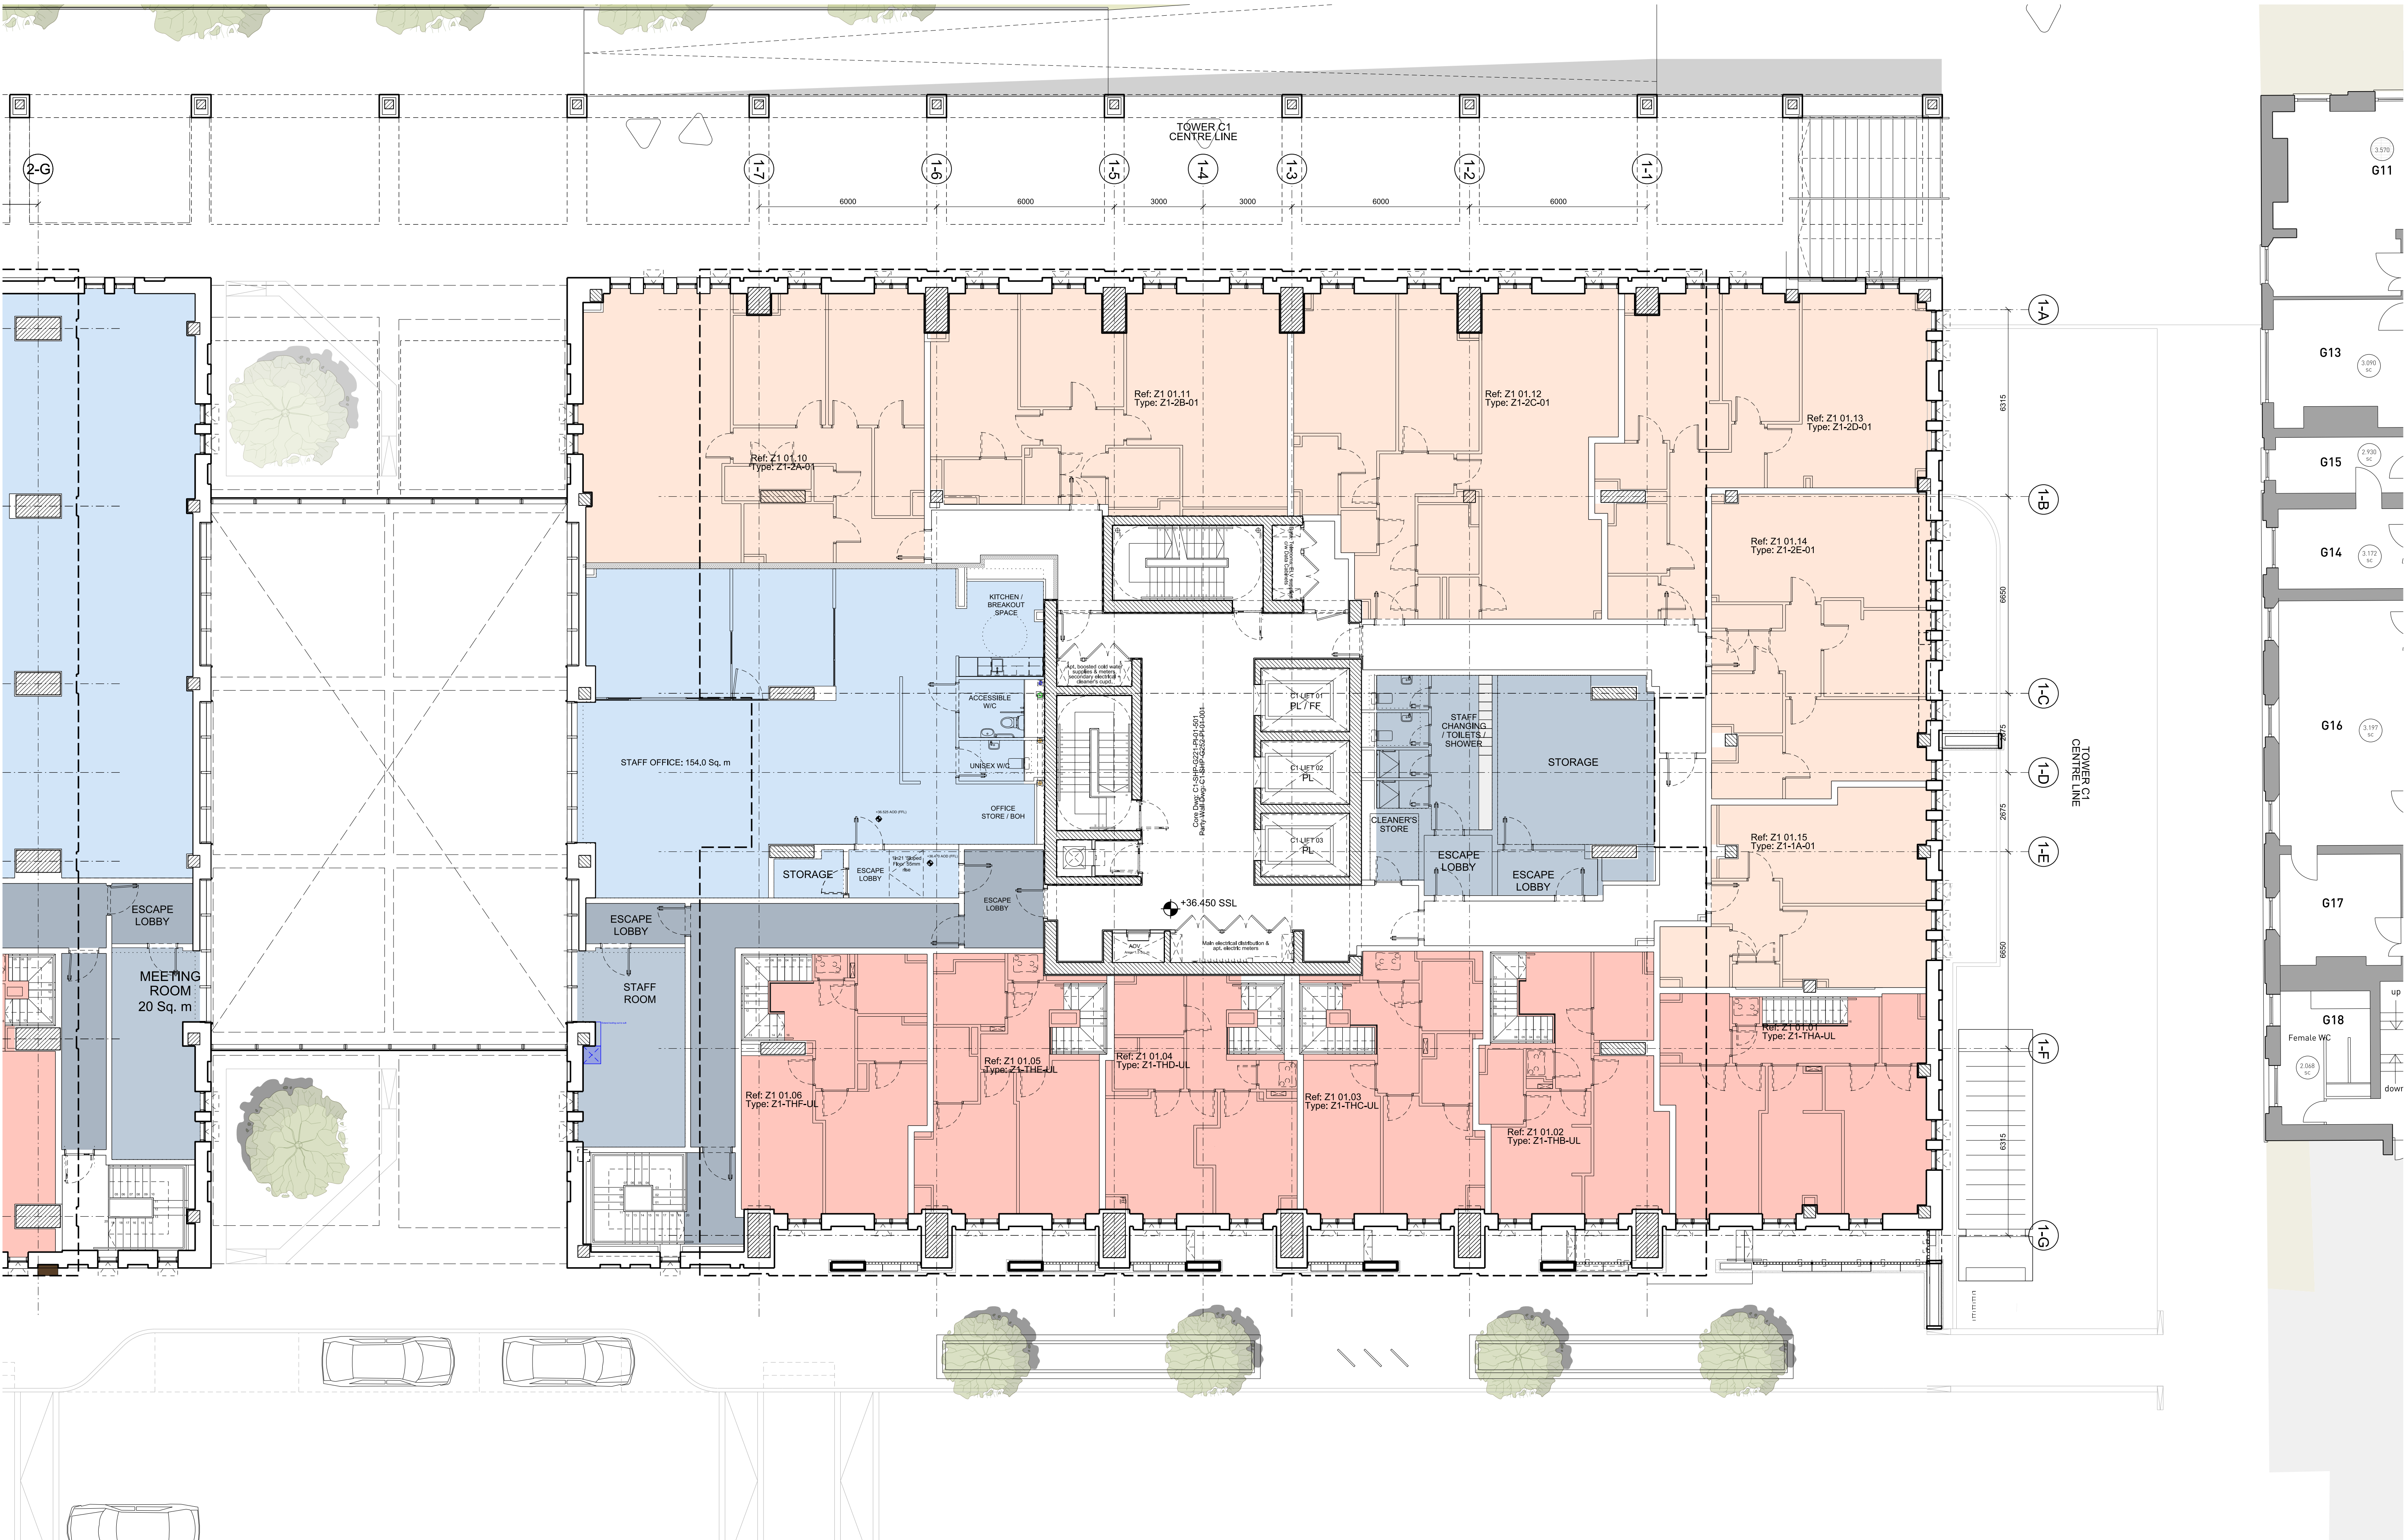


This drawing is copyright
Do not scale off dimensions.
All dimensions to be checked on site by contractor.
Contractor to report any dimensional discrepancies,
errors or omissions prior to commencing on site.

NOTE:

- One bedroom apartment
- Two bedroom apartment
- Three bedroom apartment
- Townhouse

NORTH

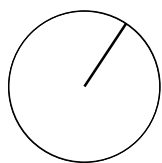

Rev	Date	Description	Rev	Date	Description
-	04-11-2020	Planning Issue			

Project Title
**CROWN STREET
MANCHESTER**

Status
PLANNING

Drawing Title
**BUILDING C1
GA PLAN - LEVEL 01
OFFICE CHANGE OF USE**

Job No
7357

Scale
1:100 @ A1
1:200 @ A3

Date
NOV 2020

Drawing No
7357-C1-A-B5D8-G200-P-01-101

Revision
-

**SimpsonHaugh
AND PARTNERS**

MANCHESTER
Riverside, 4 Commercial St
Manchester M15 4RQ
+44 (0)161 835 2345
www.simpsonhaugh.com

LONDON
5-8 Roberts Place
London EC1R 9BB
+44 (0)20 7549 4000
mail@simpsonhaugh.com