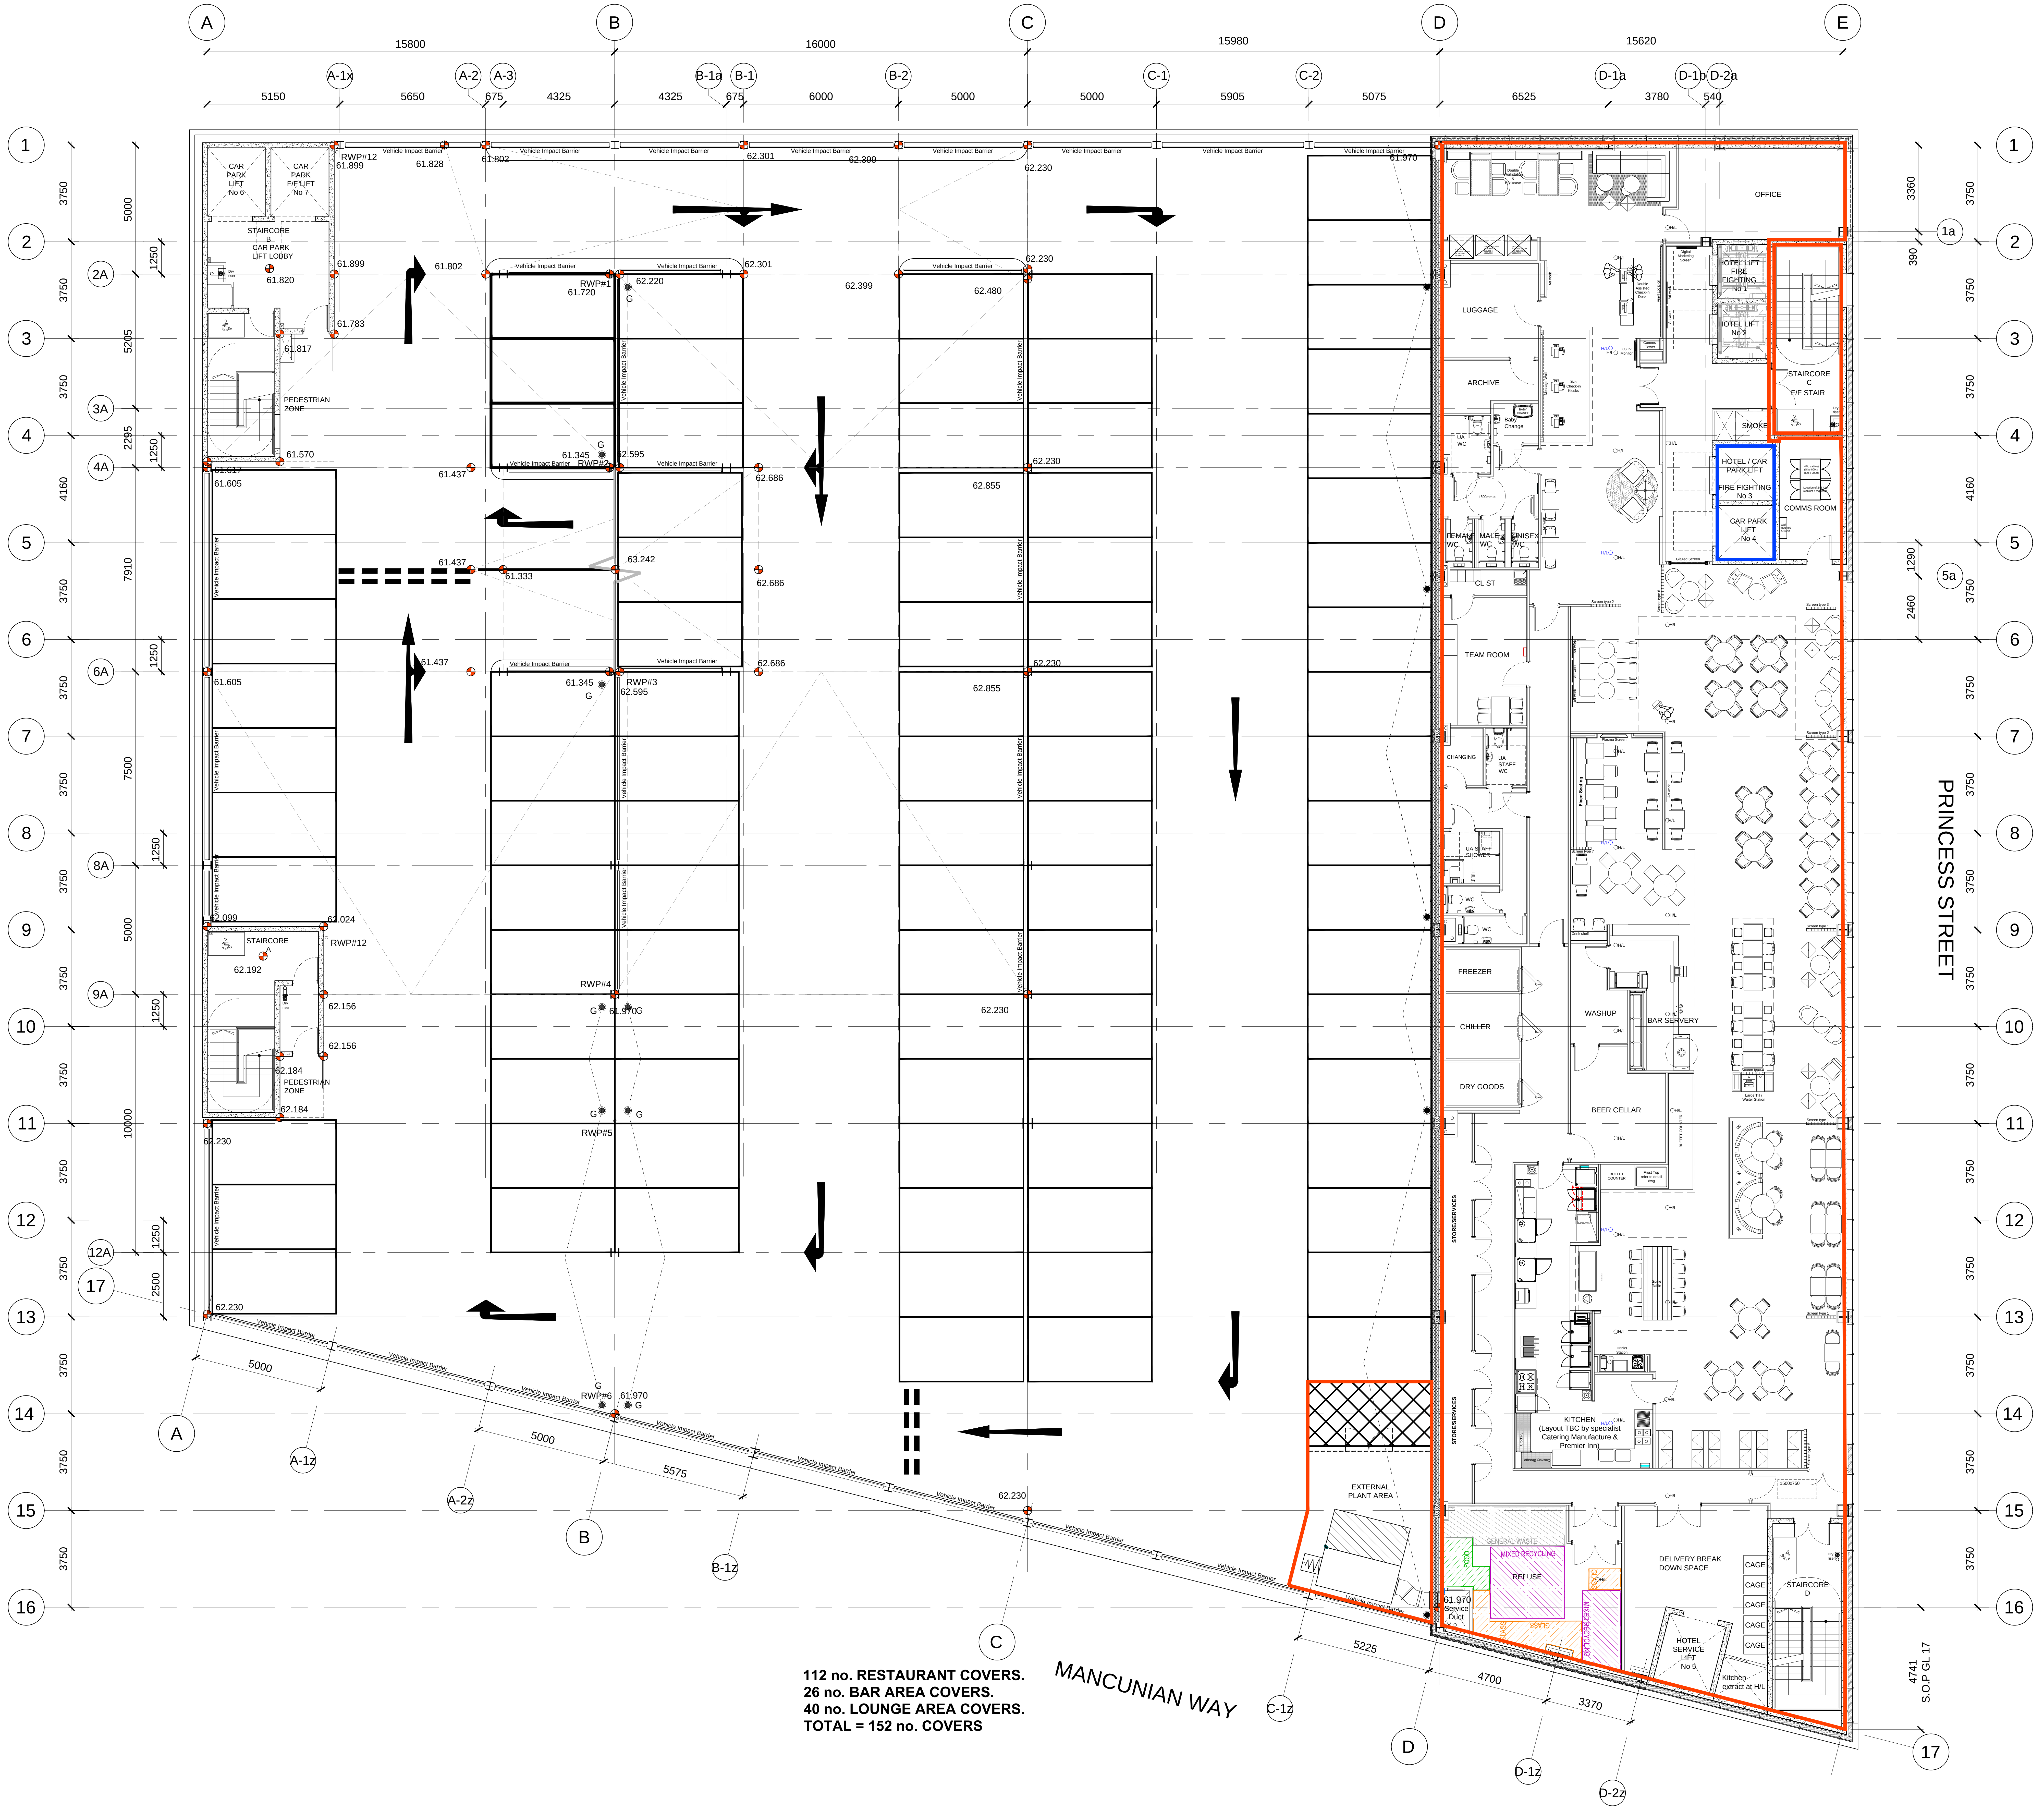

112 no. RESTAURANT COVERS.
26 no. BAR AREA COVERS.
40 no. LOUNGE AREA COVERS.
TOTAL = 152 no. COVERS

GENERAL NOTES:

LEGEND

🟥 RED LINE BOUNDARY DENOTES PREMIER INN DEMISE

🟦 BLUE LINE BOUNDARY DENOTES SHARED DEMISE

rev	description	drwn	auth	date
H	3No. Car park spaces shown as external plant space	SEA	SA	11.11.20
G	Staircase D, updated.	SEA	SA	09.06.20
F	The core C lift lobby (to lifts 3 and 4) updated to show demised to the car park as per arrangements agreed with NCP/PI/building control.	SEA	SA	27.05.20
E	PREMIER INN DEMISE INCREASED TO INCLUDE STAIRCORE C AS PER BUILDING CONTROL REQUIREMENTS	KSW	SA	21.05.19
D	DRAWING UPDATED FOLLOWING TWEAK THE RECEPTION AREA BY ALLISON PIKE.	SEA	SA	31.08.18
C	ALLISON PIKE AMENDED RECEPTION DRAWING ADDED TO LAYOUT, PLUS BUILDING CONTROL COMMENTS INCORPORATED 30.08.2018.	SEA	SA	28.08.18
B	REFER TO ALLISON PIKE RECEPTION DRAWING FOR LATEST LAYOUT WHITBREAD COMMENTS RECEIVED 22.08.2018	SEA	SA	28.08.18
A	SHARED DEMISE AREAS ADDED TO DRAWING_ GENERAL GA LAYOUTS UPDATED	SEA	SA	18.06.18
/	FIRST ISSUE	SEA	SA	24.11.17

DO NOT SCALE OFF THIS DRAWING

© LEACH RHODES WALKER 2001

LeachRhodesWalker
Architects

info@lrw.co.uk | www.lrw.co.uk
50 Dearmans Place Manchester M3 5LH

Manchester +44 (0)161 833 0211
London +44 (0)207 2012160
Bucharest +40 (21) 650 4024

client
BRUNTWOOD DEVELOPMENTS

project
CIRCLE SQUARE, BUILDING 14
MSCP / HOTEL

project no 7691
drawing no L(25)10
rev H

description -
LEVEL 9 - NINTH FLOOR PREMIER INN DEMISE PLAN

scale 1:125@ A1
date drawn NOV 17
drawn by SEA
authorised by SA

File loc: L:\7691 MSCP & Premier Inn\Drawings\archive\LRW_7691_L(25)10H Level 9 Ninth Floor_Premier Inn Demise Plan
Printed By: Steven Allcock

purpose of issue
planning ○ building regs ○ tender ○ comment ○ approval ○ construction ○