


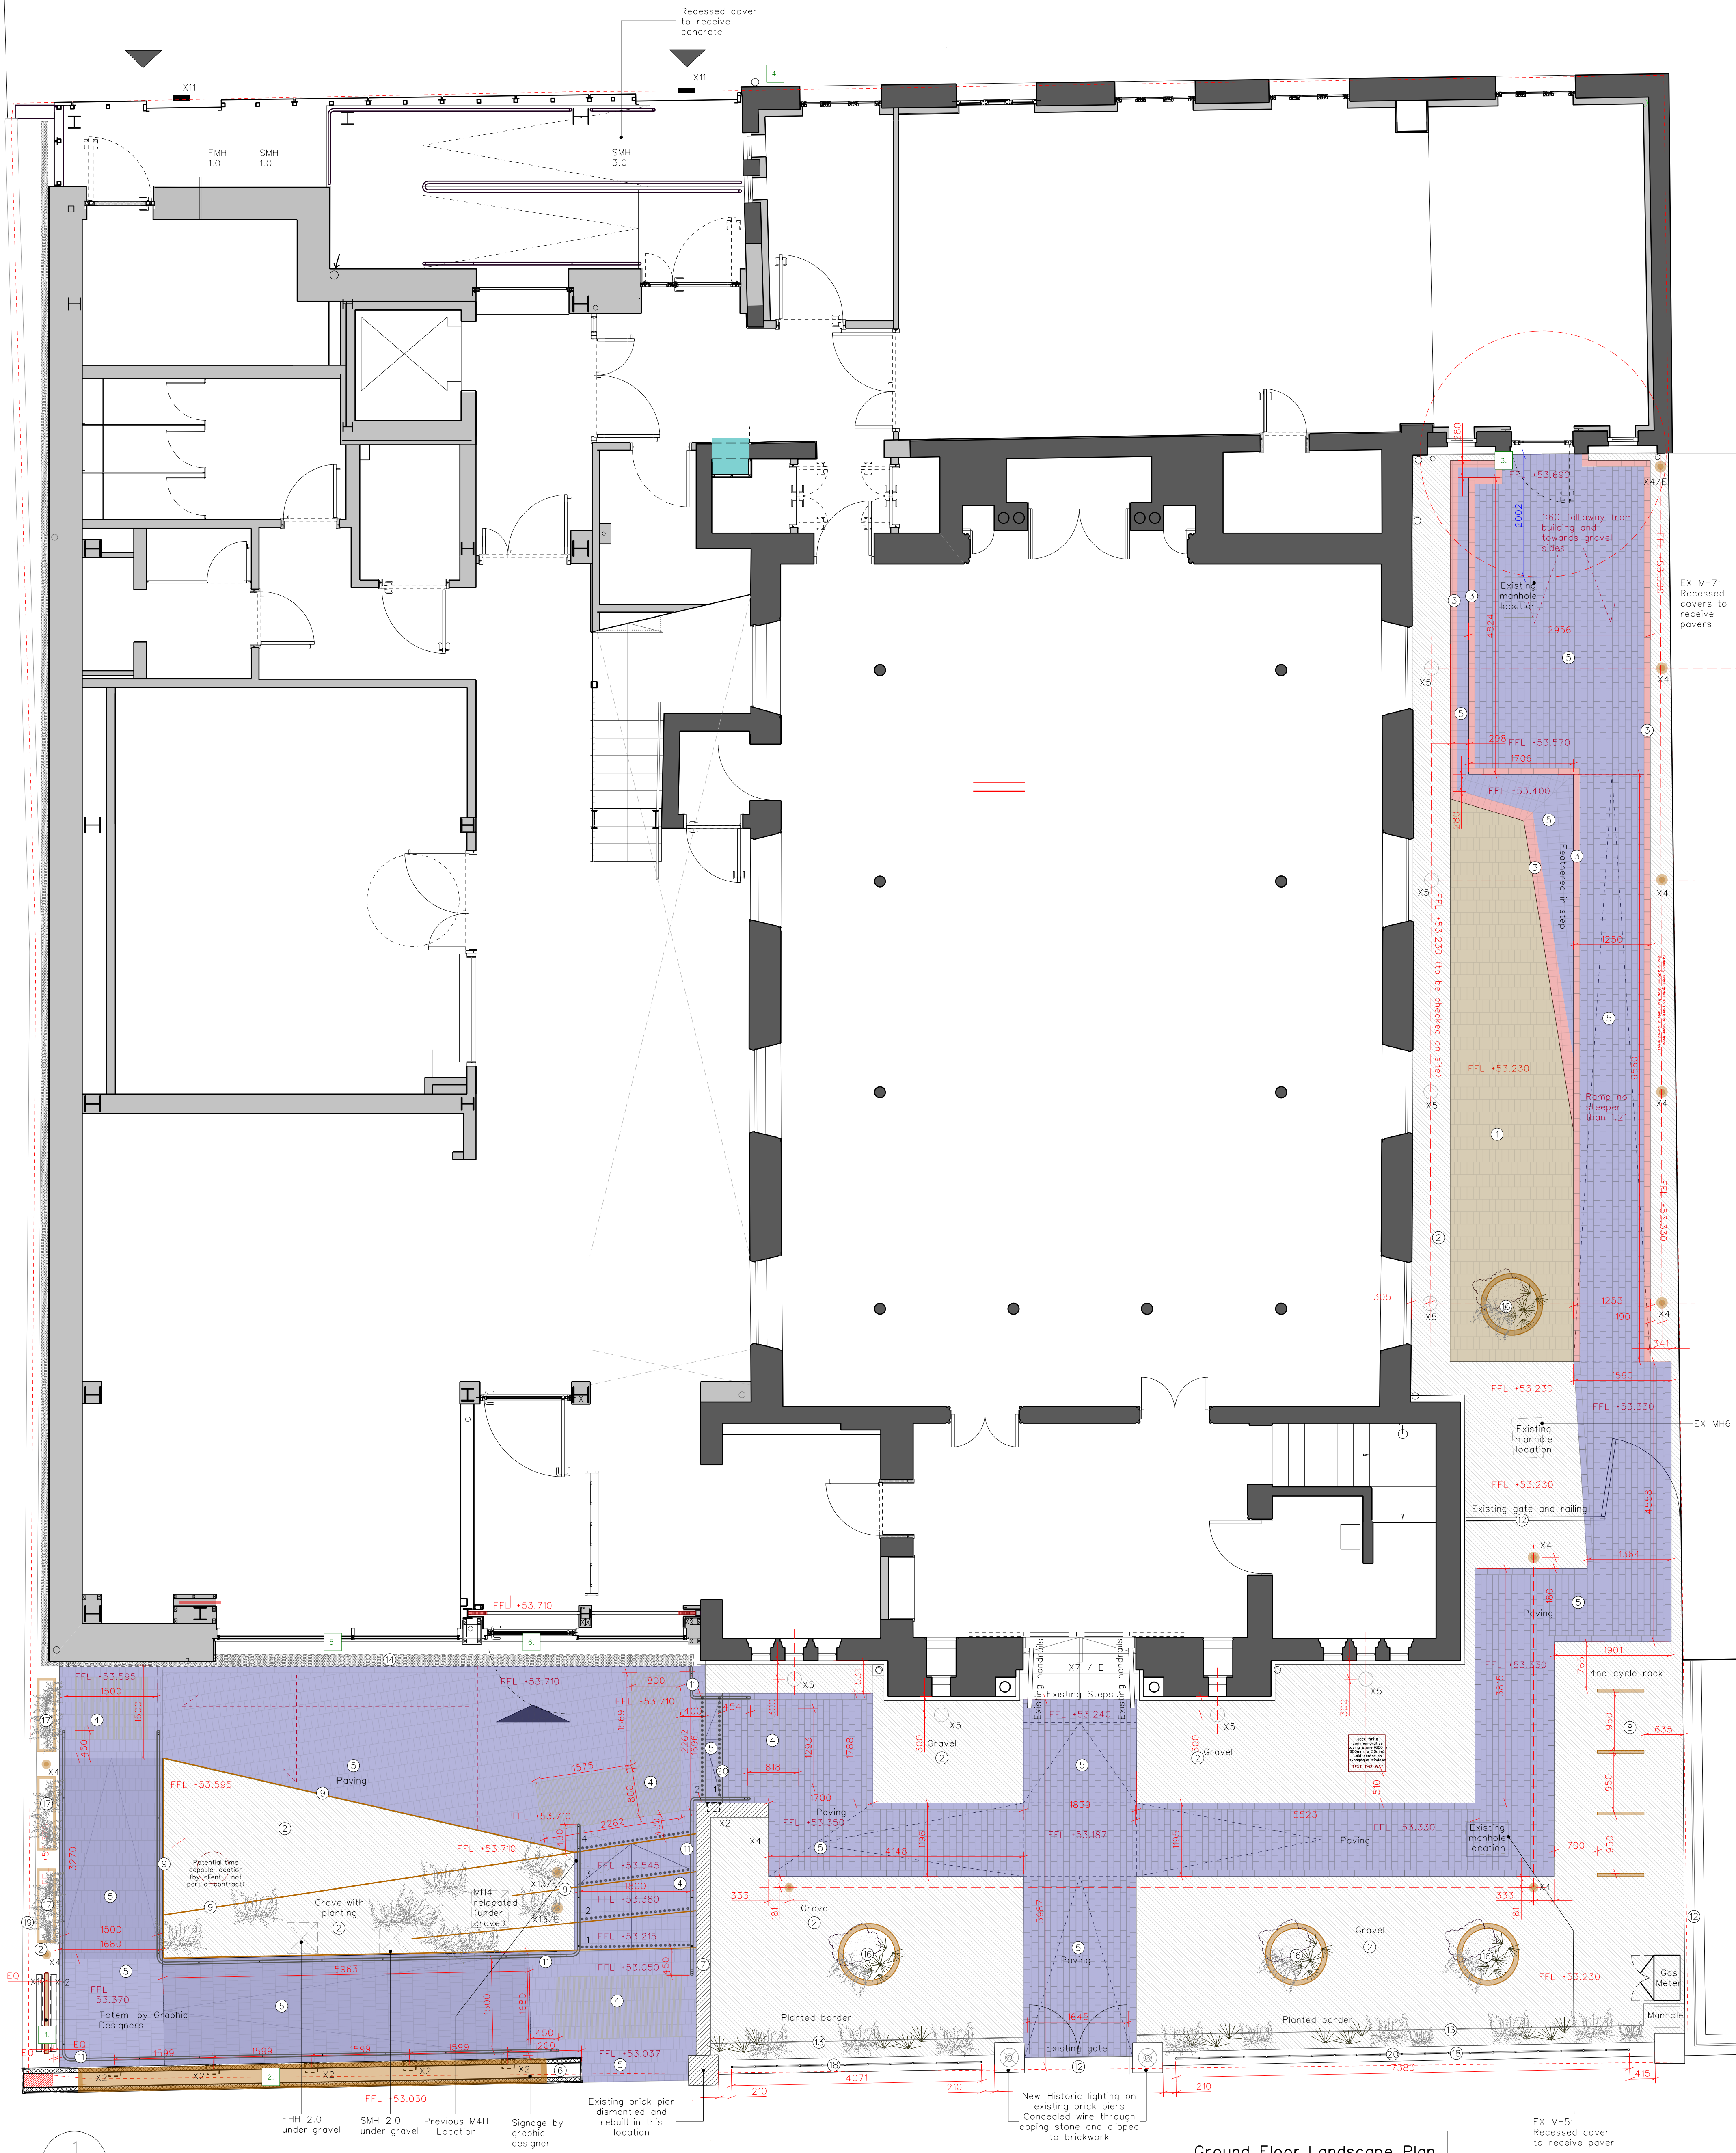

Ground Floor Landscape Plan

- LANDSCAPE KEY**
- 1 Permeable paving, TEGULA PERMEABLE PAVING by Marshalls. Colour Traditional. Sub base as per installers recommendations.
 - 2 New pea gravel to match existing, retain existing as much as possible. (SM under where no planting. TBC by landscape specialist)
 - 3 Red Ketley brick pavers to edge
 - 4 Tactile ribbed / corduroy special pavers, Ketley Brick (colour to match floor). Dropped Square edged. 25mm x 102.5 x 65mm. Flexible Butt Jointed (3mm joint)
 - 5 Plain Staffordshire Blue, Ketley Brick, Dropped Square edged. 25mm x 102.5 x 65mm. Flexible Butt Jointed (3mm joint)
 - 6 Existing brick wall rebuilt and made good where required. Coping stones removed and retained. Wallpocketed out and new render applied with corner trims and water drips where needed - ral8004. Buttrressing and stability to be advised by SE. F10 230
 - 7 New brick wall to garden - 950mm high using. Reclaimed bricks (same as used on existing facade). Coping stones reused from boundary wall OR if insufficient quantity soldier course. Lime mortar to match Synagogue construction
 - 8 Corten Bike racks [Q50 210]
 - 9 Corten edging to gravel planted area and step risers
 - 10 Boulder seat - "Mid Wales Stone" approx 1.5 m length or 1m length
 - 11 Handrails - Powder-coated steel 40mm round diameter handrails and flat uprights. Colour TBC. [L30 553]
 - 12 Existing fence and gate refurbished [Q40 570]
 - 13 Gravel edging between pavers and gravel or planted beds and gravel - "Wicks" Universal Graveling Paving Edging Block or similar to suit
 - 14 Corten Aco drain cover
 - 15 Surface tactile mounted studs Visual edge marking from tactilepaving.co.uk. Fixings will need a plastic / rubber separating washer to avoid bimetal corrosion with corten.
 - 16 Corten planter - "Buy Metals Online" Conc tapered cylinder - 1000 dia x 1000H. Planting spec by others
 - 17 Corten planter - "Buy Metals Online" Hones barrier - 1200W x 3000 x 800H mm. Planting spec by others
 - 18 Railings and gate from rear fence cut down and relocated to front wall [Q40 340]
 - 19 Edge resistant concrete kerb and handrailing. Retain existing if possible to SE details.
 - 20 Ketley brick step stretcher PST.3.0 on edge of step in contrasting brown (bulk of steps in blue)
- Planting specialist to be appointed. To be read in conjunction with civils and structural pack.

- EXTERNAL SIGNAGE KEY**
- 1 Corten Totem
 - 2 Wall Signage
 - 3 Learning Wall sign
 - 4 Deliveries Wall sign
 - 5 Glass manifestation
 - 6 Illuminated Building Sign (cut out of corten on facade - see architectural elevation for details)
- All signage designed by Graphic Designer unless specified otherwise. See graphics pack for details.

- EXTERNAL LIGHTING**
- X1. External Gate Post
 - X2. Brick Lights
 - X3. External Downlights
 - X4. Bollard
 - X5. Facade Uplights (Flood Lights)
 - X6. Security Floodlight
 - X7. Porch Light
 - X8. Facade Lighting (Corten LED)
 - X9. Facade Lighting (Corten LED)
 - X10. Balustrade Lighting
 - X11. Wall Mounted Light
 - X12. Lighting totem
 - X13. Low level light
 - /E Emergency

DO NOT SCALE FROM THIS DRAWING

THE CONTRACTOR IS TO CHECK AND VERIFY ALL BUILDING AND SITE DIMENSIONS, LEVELS AND SEWER INVERT LEVELS AT CONNECTION POINTS BEFORE WORK STARTS


THIS DRAWING IS TO BE READ AND CHECKED IN CONJUNCTION WITH ENGINEERS AND OTHER SPECIALIST DRAWINGS

THE DRAWING AND THE WORKS DEPICTED ARE THE COPYRIGHT OF THIS PRACTICE AND MAY NOT BE REPRODUCED EXCEPT BY WRITTEN PERMISSION

DRAWINGS TO BE USED FOR COSTING PURPOSES ONLY

DESIGNS SUBJECT TO DISCHARGE OF PLANNING CONDITIONS AND BUILDING CONTROL APPROVAL

CONTRACTOR TO ALLOW ADEQUATE TIME FOR STATUTORY SIGN-OFF PROCESS FOR ALL SAMPLES REQUESTED

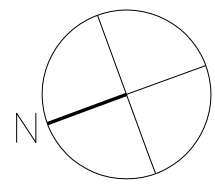

Rev	Date	Description
E	30.11.20	Client comments
D	19.11.20	Client comments
C	18.11.20	Courtyard Reviewed
B	04.11.20	AI 78 for construction
A	23.10.20	Client comments

Job: 1603 Jewish Museum
Client: Manchester Jewish Museum

Drawing: Proposed Landscape Plan
Drawing no: 1603-5-130
Scale: 1:100 @A3
Rev: E
Status: Stage 5
Date: 25.09.2020

citizensdesignbureau
Studio 118 Hackney Downs Studios, 17 Amhurst Terrace, London, E8 2BT
t : 02030959732
e : everyone@citizensdesignbureau.net