



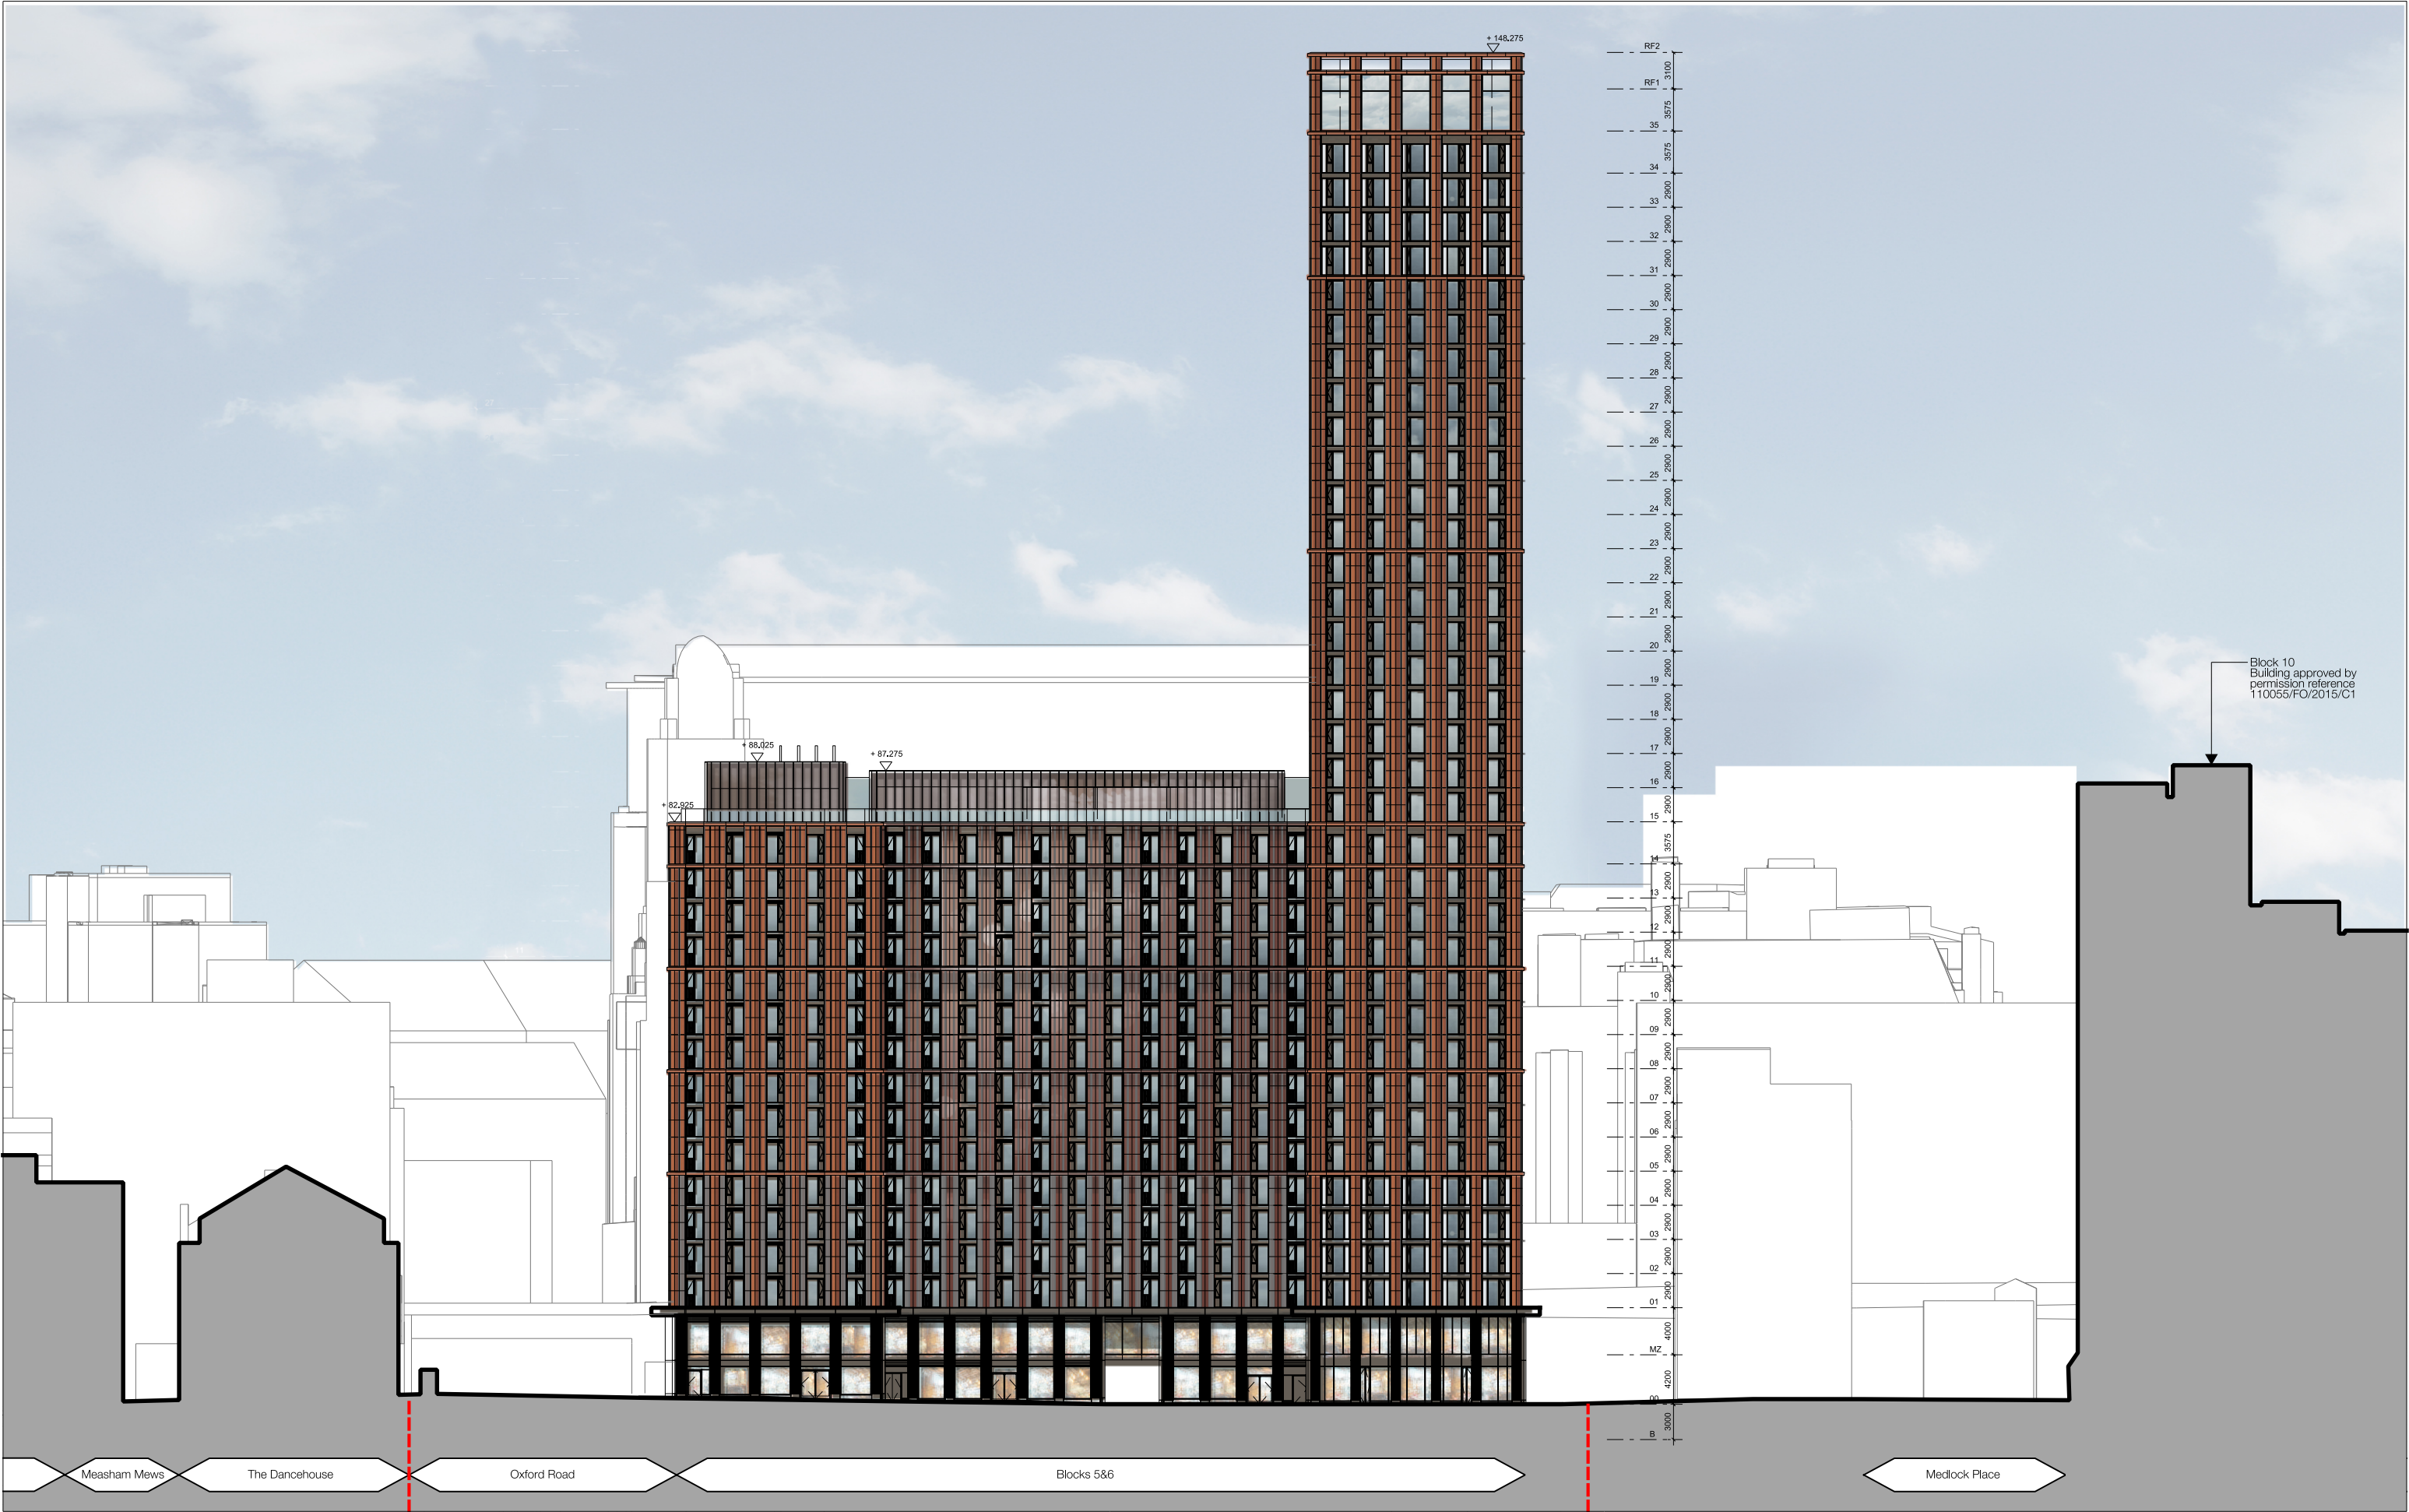

Rev	Date	Amendment
-	15.01.16	Planning Issue
A	21.04.17	Revised Planning Issue
B	07.02.20	Planning - non-material amendments
C	16.10.20	Planning - non-material amendments

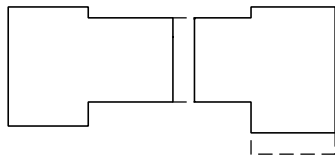

- 1 FIXED GLAZED PANEL
- 2 METAL PANEL, DARK BRONZE COLOUR (PROFLED / PATTERN)
- 3 METAL LOUVRE, DARK BRONZE COLOUR
- 4 METAL FASCIA, DARK BRONZE COLOUR
- 5 FIXED DOUBLE GLAZED PANEL WITH VERTICAL VENTILATION PANEL AND FASCIA

- 6 OPENING DOOR WITH METAL BALUSTRADE
- 7 GLASS FACED INSULATED PANEL
- 8 TERRACOTTA RAINSCREEN CLADDING:
8a - WHITE GLAZED FINISH
8b - RED/BROWN GLAZED FINISH
8c - RED/BROWN UNGLAZED FINISH
8d - BROWN GLAZED FINISH

- 9 GLAZED CURTAIN WALLING WITH METAL LOUVRES
- 10 METAL WINDOW / DOOR FRAME, DARK BRONZE COLOUR
- 11 LOUVRE SET INTO METAL FASCIA PANEL, DARK BRONZE COLOUR

--- EXTENT OF PLANNING APPLICATION SITE. FOR PLAN VIEW REFER TO DRAWING 1808-02-PA-1000

FelldenCleggBradleyStudios
LLP
Bath Brewery
Toll Bridge Road
Bath BA1 7DE
t 01225 852545
f 01225 852528
e bath@fcbstudios.com

Job/Drawing No 1808-02-PA-2807 C
Amendment
CIRCLE SQUARE (FORMERLY BBC SITE)
BLOCKS 5 & 6
SOUTH
ELEVATION
Do not scale
Original printed at A3
Scale 1:250@A1 (1:500@A3)
Date January 2016
Drawn FCBS-MCR
All dimensions to be checked on site