


Plan Detail
of Typical Doorways

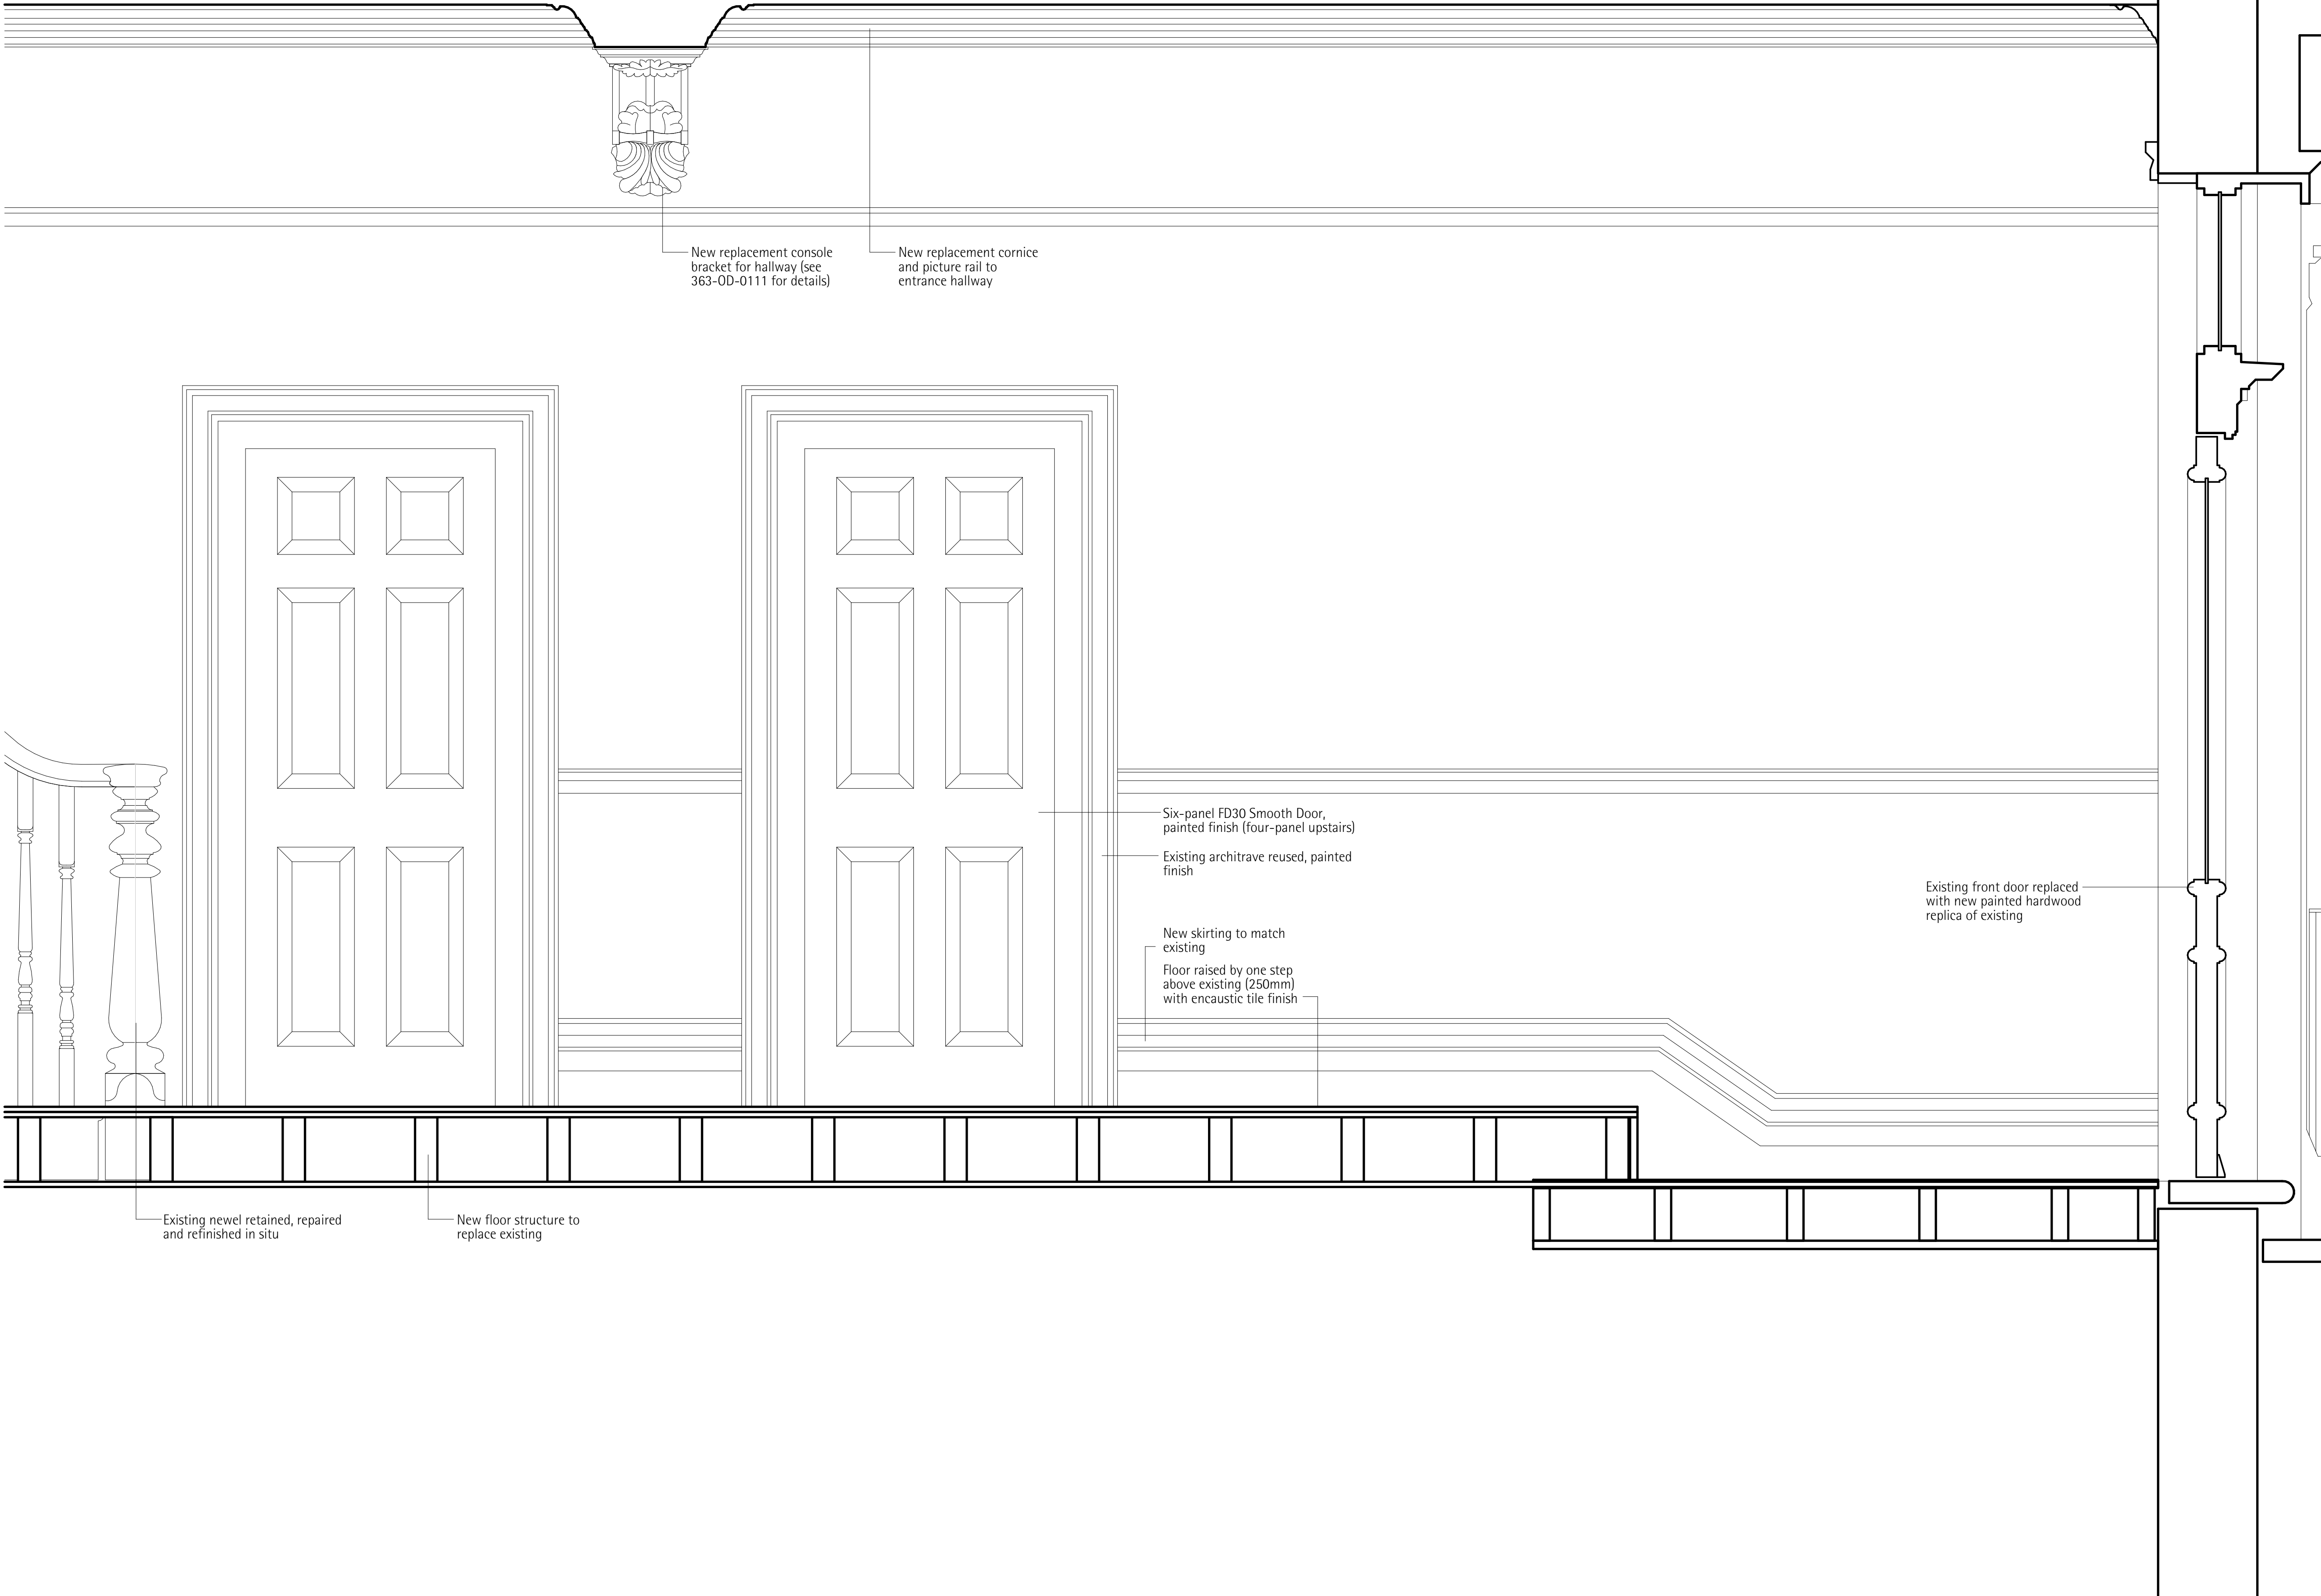

General Notes

- Do not scale drawings, dimensions govern.
- All dimensions are in millimeters unless noted otherwise.
- All dimensions to be field verified before proceeding with work.
- All areas are indicative and approximate only.

This document is copyright ©Arca

Legend

Revisions		
Rev	Description	Date
02	08 Amendments following MCC Comments	04/08/2020
01		26/06/2020

arcc

Arca Architects 37 Station Road Cheadle Hulme SK8 5AF
0161 236 6886 www.arca.co.uk

Client Feltham Management Ltd 20 Aldwyeh Avenue Rusholme Manchester M14 5NL UK		
Project 363 Wilmslow Road New Homes Manchester		
Title Interior Details (Sheet 2)		
Stage / Status For Planning Approval		
Project Code 363	Scale @ A1 1:10	Date 09/09/2020
Drawing Number 363-OD-0112	Revision 02	

Hallway Section
1:10