


Tree Schedule					
Species	Height (cm)	Girth (cm)	Clear Stem (cm)	Root Condition	Quantity
Malas Evereste	300-350	10-13	min 201	Rootball	5
Amelanchler canadensis	300-350	10-13	min 201	Rootball	3
Ligustrum lucidum Aureovarigatum	300-350	10-12	min 200	Rootball	2
				Total	10

Hedge Species				
Hedge	Height (mm)	Pot Size (ltr)	Density (per m)	Total
Prunus Otto Lukyen	40-60	5ltr	4	112
			Total	112

Planting Species			
Total Density 4 per m ²			
BED MIX 1	Height (mm)	Pot Size (ltr)	Total
Hebe 'Green Global'	30-40	3ltr	25
Euonymus 'Silver Queen'	30-40	3ltr	47
Sarcococca confusa	30-40	3ltr	22
Lavandula 'Hidcote'	30-40	3ltr	25
Hebe 'Red Edge'	30-40	3ltr	47
		Total	116

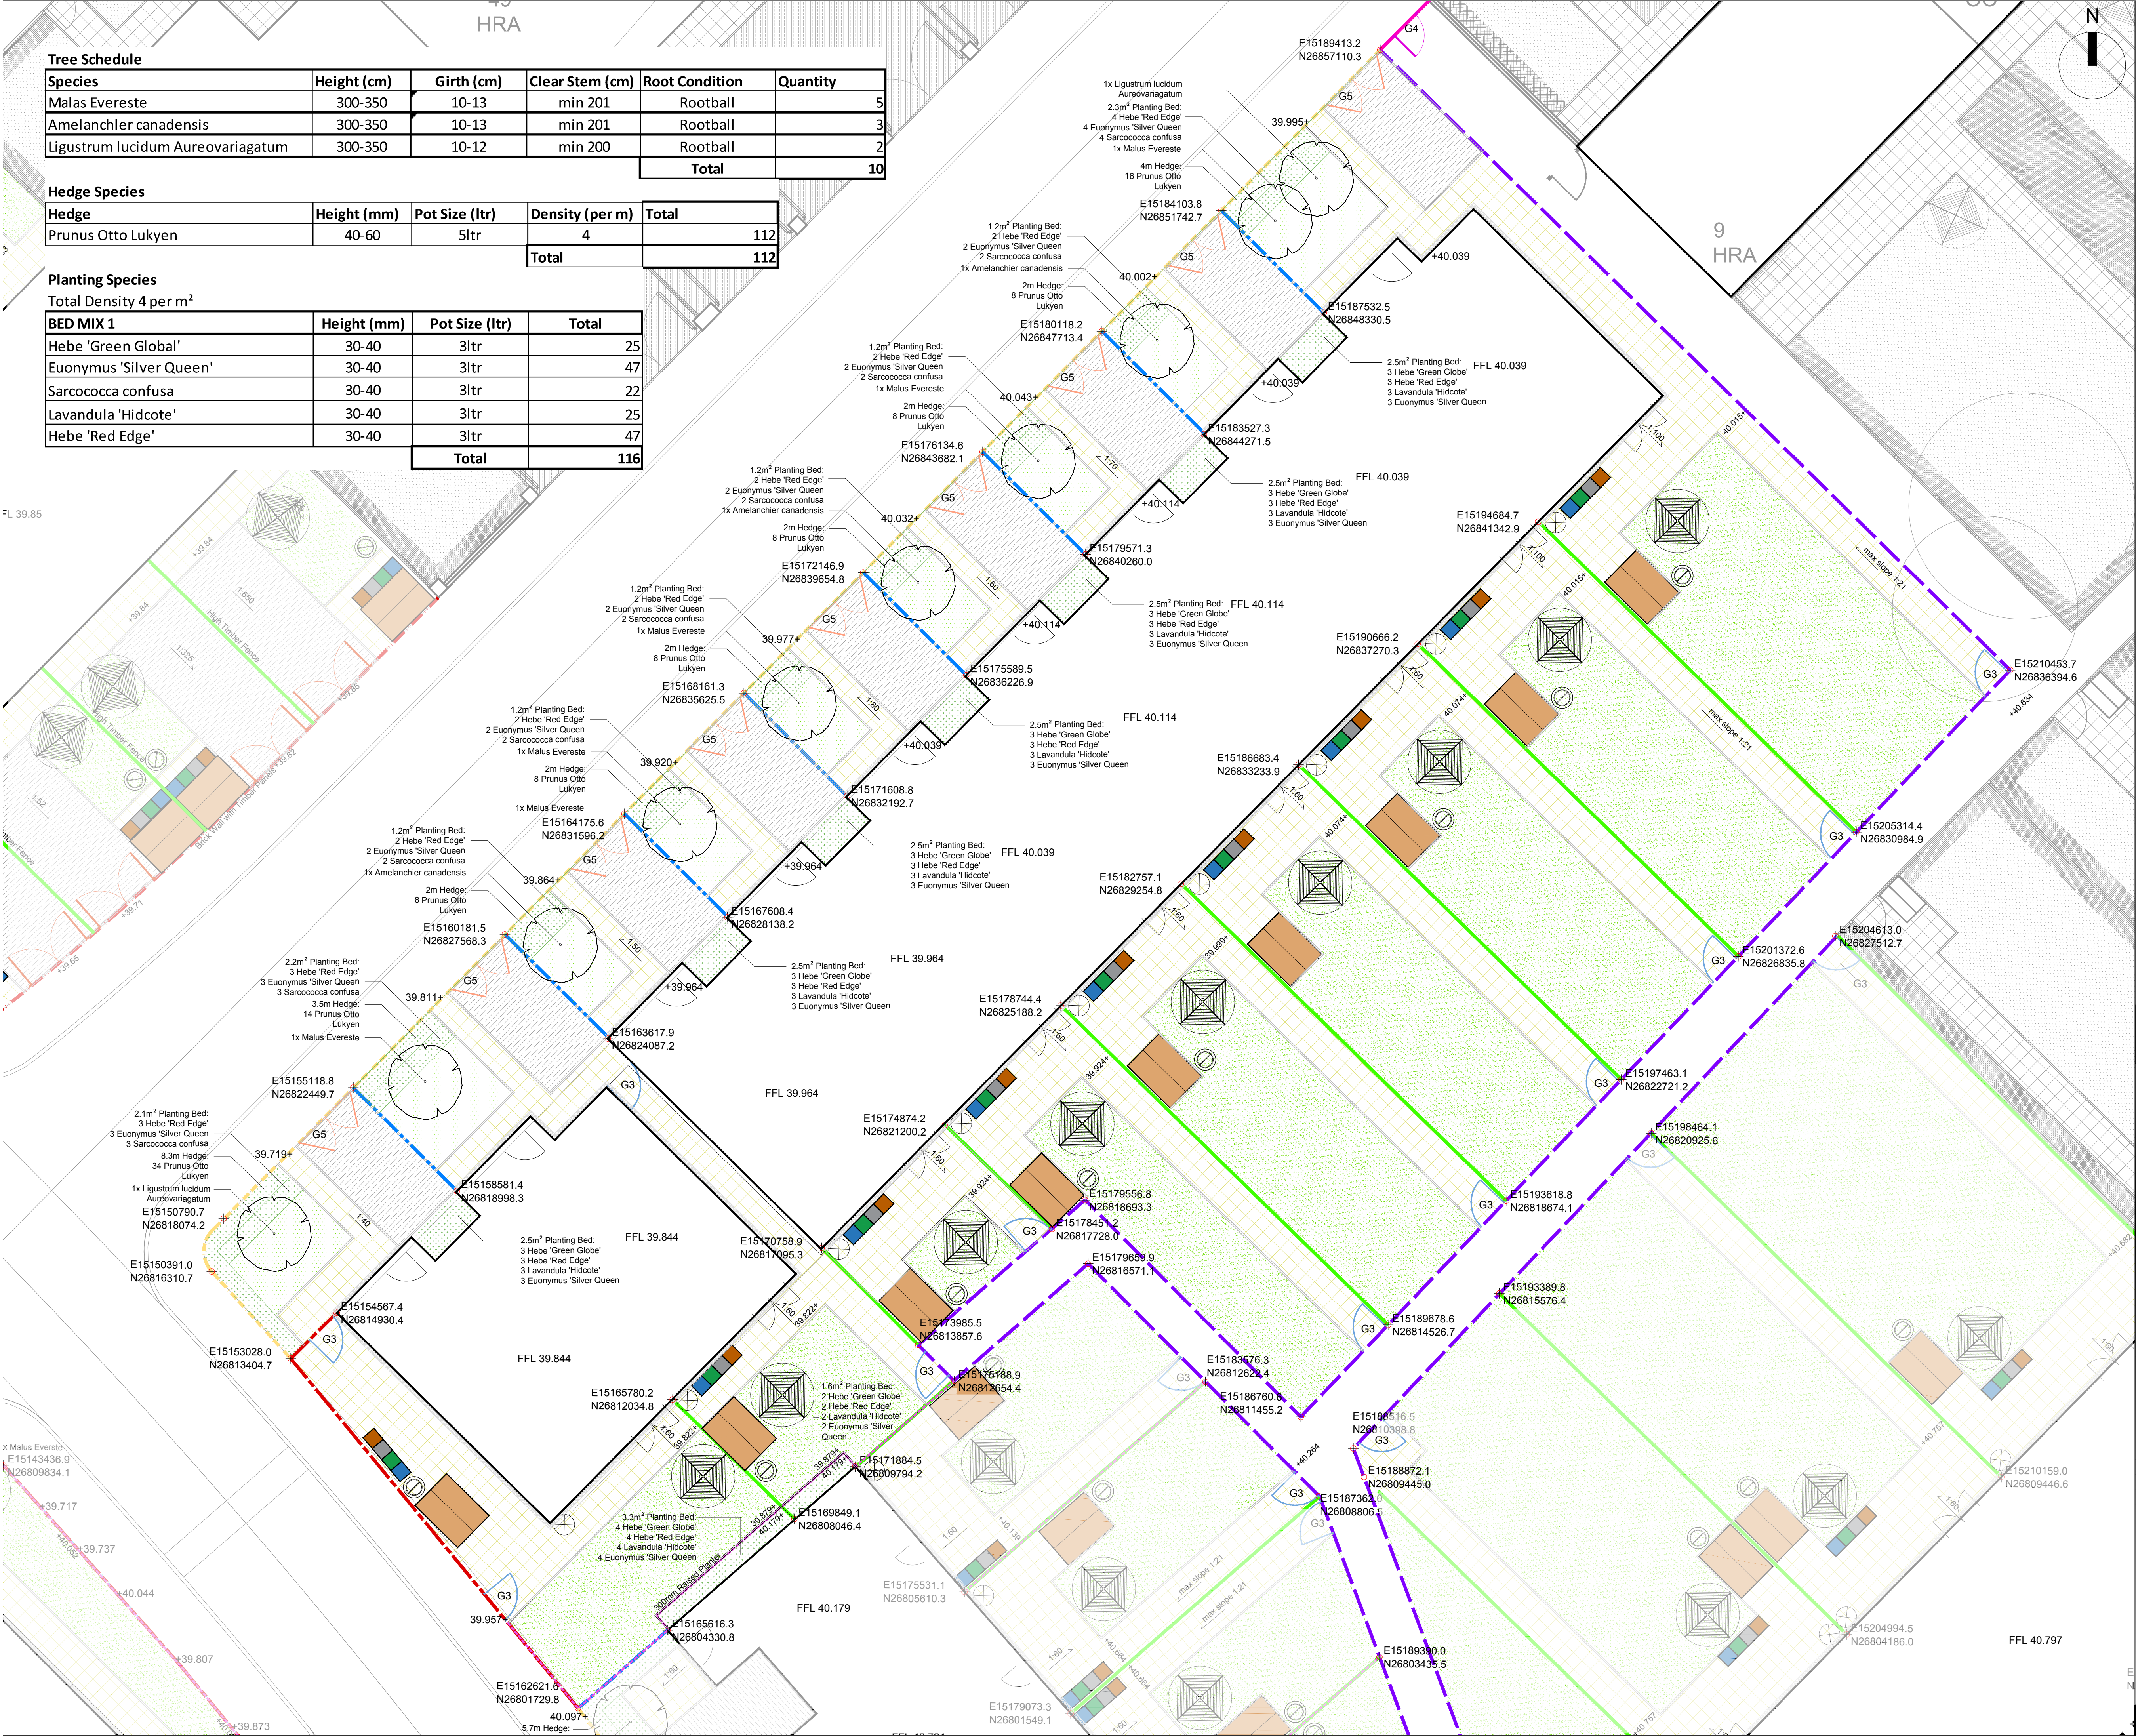

Seeded Lawn

Geminal seed mix - Family Lawn Seed

see Q30 for details

Planting Beds

450mm deep soil beds

See Q31 and Planting spec for details

Concrete Paving Slab

400x400x50mm

As Per Q25

150mm Wide Gravel Strip Around Properties

Macadam Driveway Surface

with PCC 150x50x15mm pin kerb edge.

See Q22 for details

Front Property Divide

Timber Fence 1m

Rear Property Divide

Timber Fence 1.8m

Rear Boundary

Timber Fence with Trellis 1.8m

Rear Boundary

Brick Wall with Timber Panels 2.1m

Front Boundary

Brick Wall and Metal Railing 1m High

Retaining Wall

Steps

G5 - Vehicular Gate

Wide Double Leaf Metal 1.0m High

G3 - Pedestrian Gate

Single Leaf Timber 1.8m High

G2 - Pedestrian Gate

Single Leaf Metal 0.9m High

PCC Pin Kerb

150x50x15mm kerb

Rotary Washing Line

Cyclistool shed

Compost Bin

Water Butt

Wheelie Bins

Proposed Levels

Do not scale from this drawing.

All dimensions should be checked on site.

Refer to architects for further information.

00

19.02.20

Rev

Date

For Comment

Detail

LB

WGC

JG

MADE/CHK'd/APP'd

☐ PLANNING

☐ DRAFT

☐ FOR COMMENT

☐ TENDER

☒ CONSTRUCTION

Client:

Project:

Galliford Try Brunswick PFI

Title:

Phase AB General Arrangement and Planting Plan

Design:

LB

Sheet Size - A1

(594mm x 841mm)

Drawn:

LB

Date:

19.02.20

Chk'd:

WC

Scale:

1:100

App'd:

JG

GILLESPIES LLP

Westgate House

44 Hale Road

Hale

Cheshire

WA14 2EX

T: 0161 928 7715

F: 0161 927 7680

E: admin.manchester@gillespies.co.uk

File Location

R:\M4976 Brunswick PB Stage\DRAWINGS\LAYOUTS

No.

M4976-186-AB

Rev.

00