



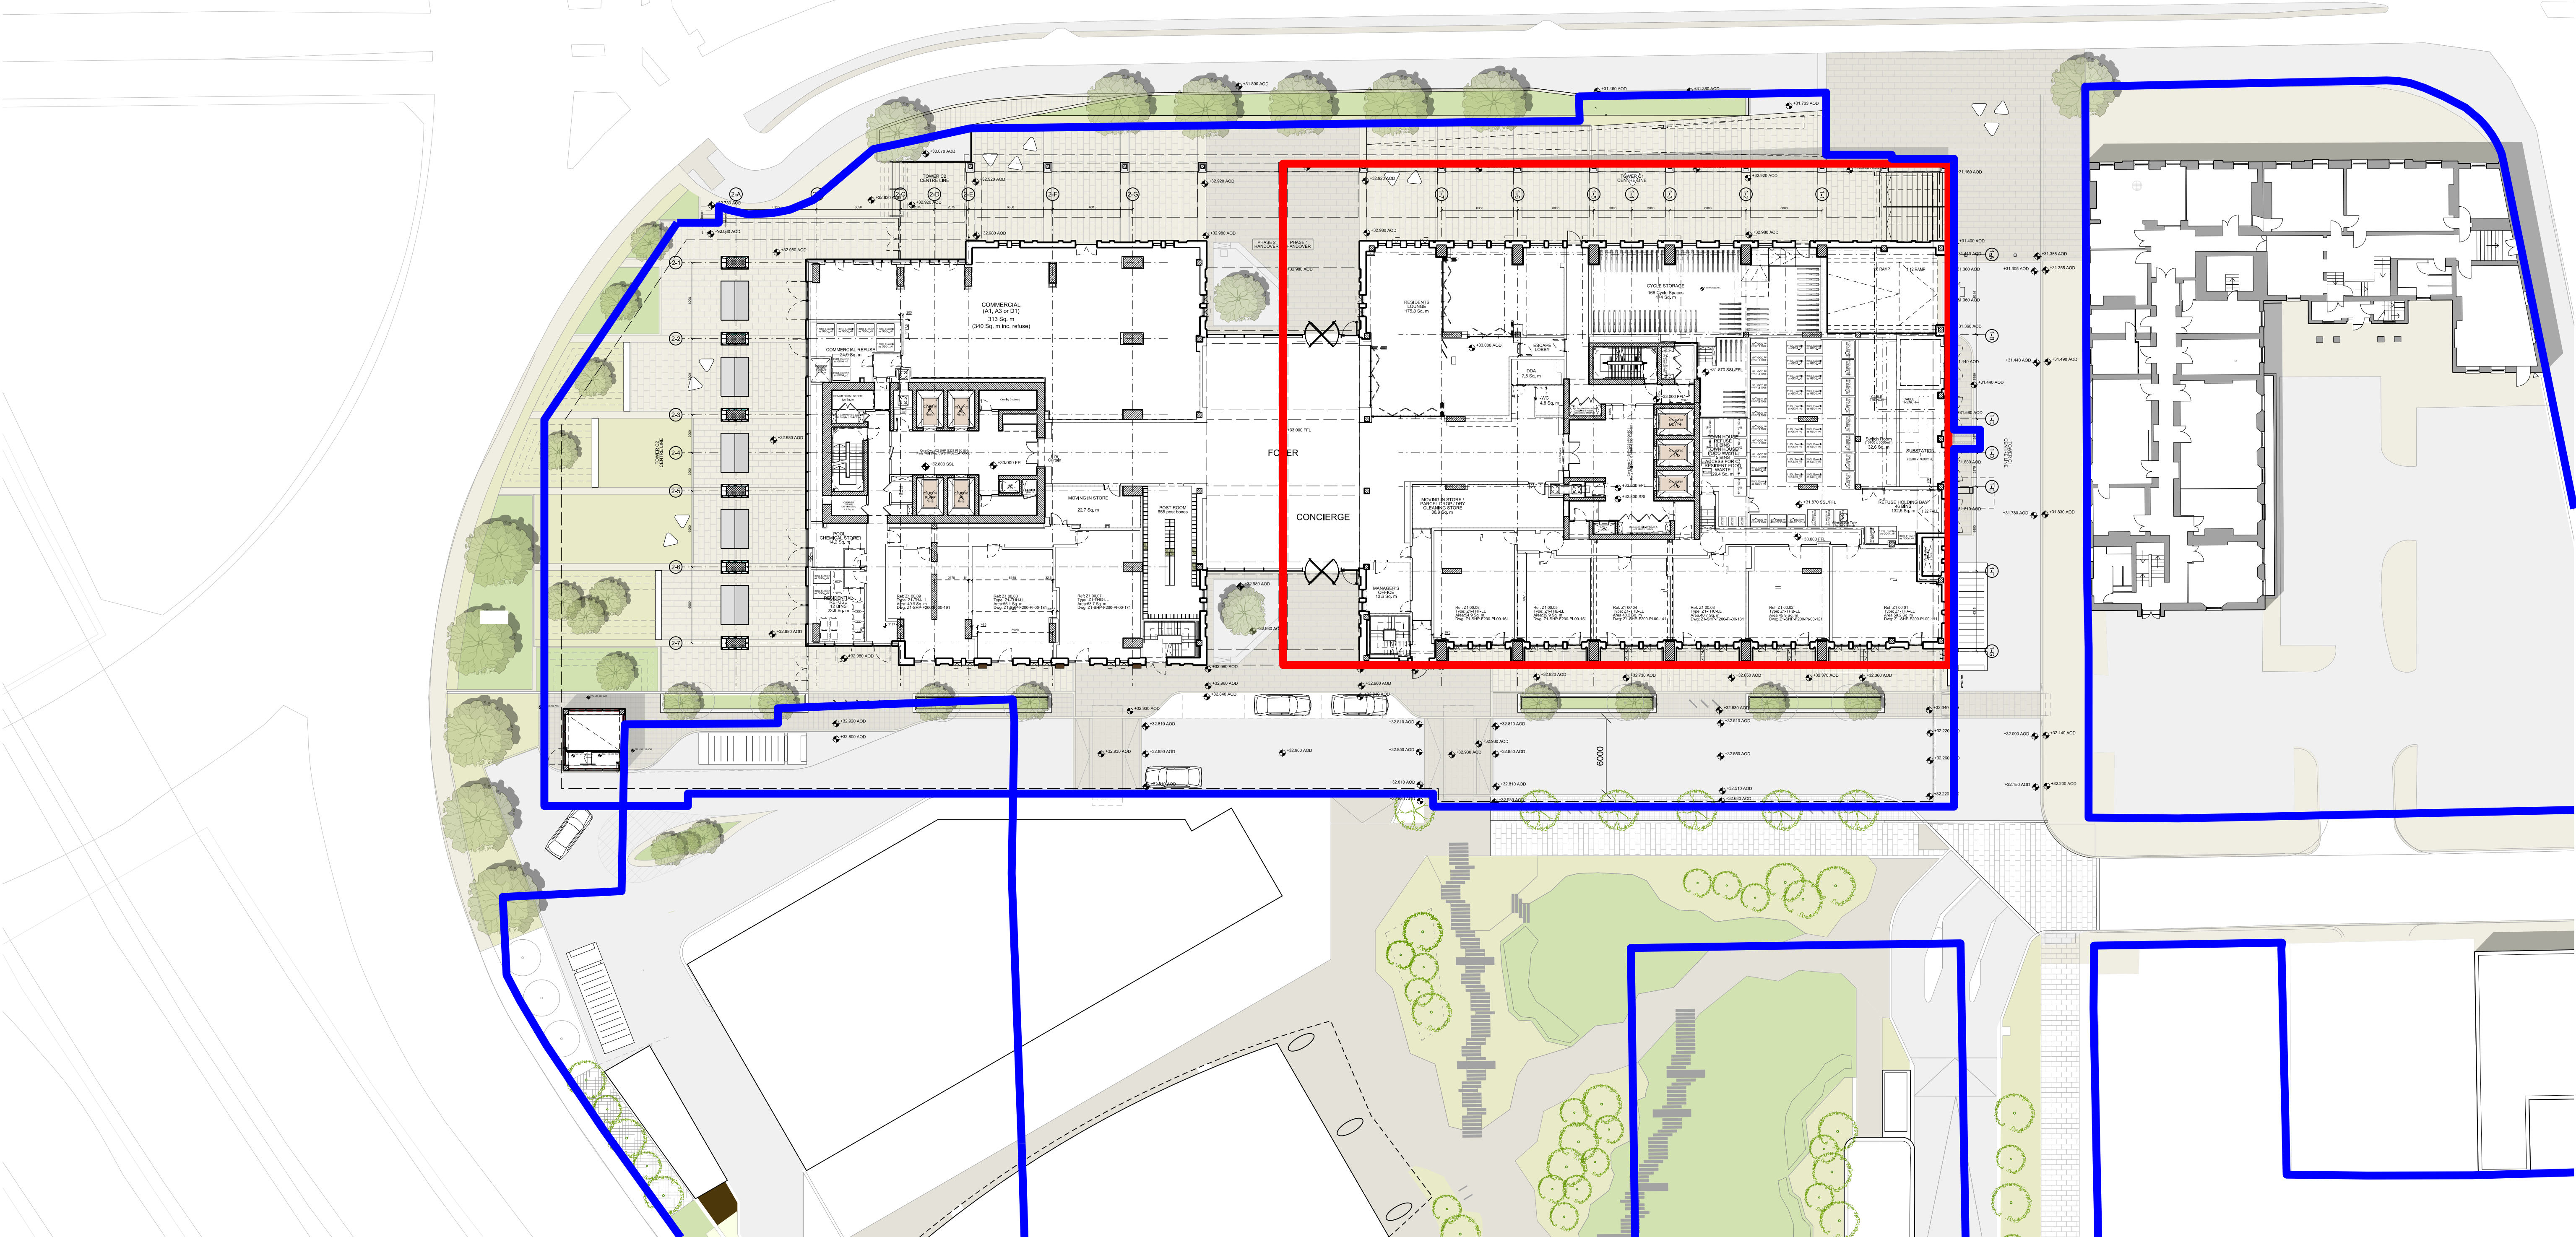

This drawing is copyright
Do not scale off dimensions.
All dimensions to be checked on site by contractor.
Contractor to report any dimensional discrepancies,
errors or omissions prior to commencing on site.

NOTE:

NORTH

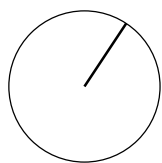

Rev	Date	Description	Rev	Date	Description
-	29-10-2020	Planning Issue			

Project Title
**CROWN STREET
MANCHESTER**

Status
PLANNING

Drawing Title
**Crown Street - Phase 1
Office Change of Use
Red Line Boundary Plan**

Job No 7357	Scale 1:250 @ A1 1:500 @ A3	Date OCT 2020
Drawing No 7357-Z1-A-B5D8-G100-P-00-100	Revision -	

**SimpsonHaugh
AND PARTNERS**

MANCHESTER
Riverside, 4 Commercial St
Manchester M15 4RQ
+44 (0)161 835 2345
www.simpsonhaugh.com

LONDON
5-8 Roberts Place
London EC1R 9BB
+44 (0)20 7549 4000
mail@simpsonhaugh.com