


Department Legend

- Biomarker Sciences
- Building Logistics
- Cafe
- Circulation
- Collaboration/Write-Up
- Consultant workspace
- Engagement/Education
- Facilities Management
- Research Laboratory (Reprovision)
- Plant/Services
- Support Accommodation
- Plant / Facilities Management

- 1 PLANT
- 2 PLANT RISER
- 3 FM LIFT LOBBY
- 4 FM LIFT
- 5 PASSENGER / FIRE FIGHTING LIFT
- 6 FIRE FIGHTING STAIR
- 7 WC

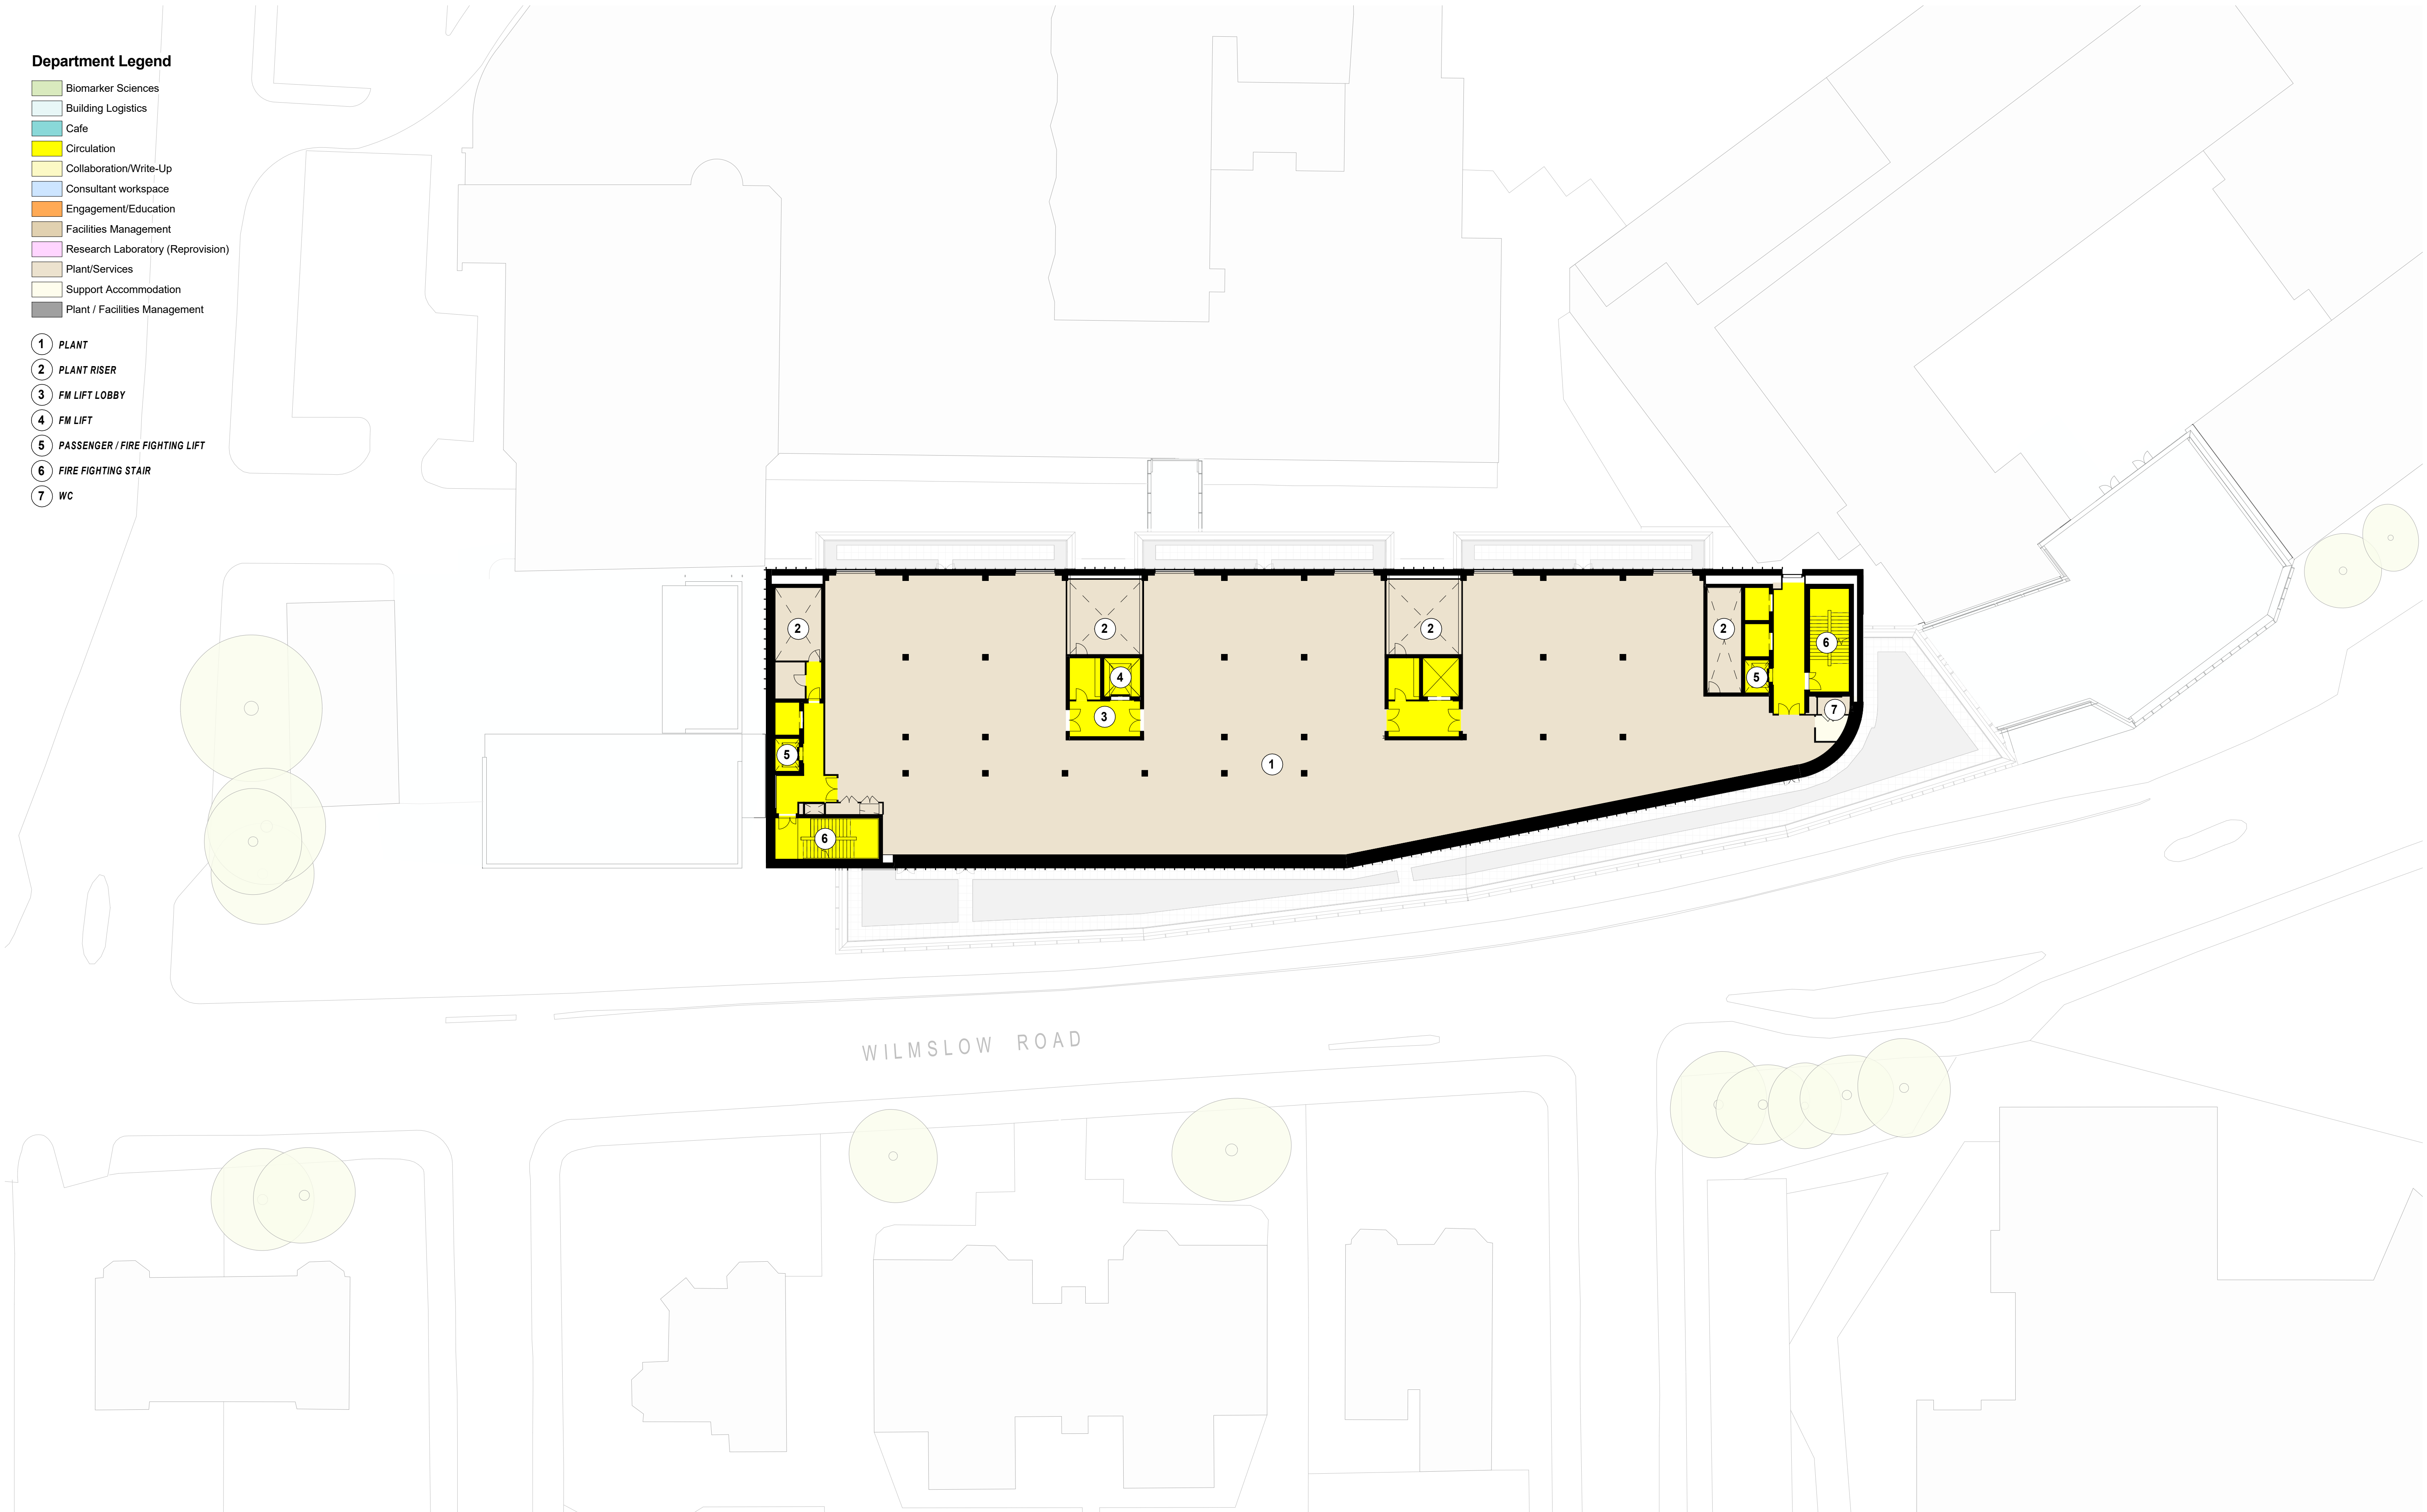

BUILDING DESIGN PARTNERSHIP SHALL HAVE NO RESPONSIBILITY FOR ANY USE MADE OF THIS DOCUMENT OTHER THAN FOR THAT WHICH IT WAS PREPARED AND ISSUED.

ALL DIMENSIONS SHOULD BE CHECKED ON SITE.

DO NOT SCALE FROM THIS DRAWING

ANY DRAWING ERRORS OR DIVERGENCIES SHOULD BE BROUGHT TO THE ATTENTION OF BUILDING DESIGN PARTNERSHIP AT THE ADDRESS SHOWN BELOW.

NOTES

0m 5m 10m 15m 20m 25m

VISUAL SCALE 1:250 @ A1

P02	Reissued as part of Non Material Amendment submission package.	JS	CO	2020/10/09
P01	Issued For Planning	GP	CO	2019/05/23
REV	DESCRIPTION	DRW	IN	CHK'D DATE

CLIENT

Founded by:

MANCHESTER CANCER RESEARCH CENTRE

The University of Manchester

CANCER RESEARCH UK

NHS The Christie NHS Foundation Trust

BDP.

11 Ducie Street
PO Box 85, Picadilly Basin
Manchester, M60 3JA
United Kingdom
T +44 (0)161 828 2200
F +44 (0)161 828 2235
www.bdp.com

PROJECT TITLE	
Paterson Redevelopment Project	
2008381	
DRAWING TITLE	SCALE @ A1
Proposed Level 08 Plan	1 : 250
DATE	REVISION
2020/10/09	P02
DRAWING NO.	
PRP-BDP-Z01-08-PL-A-0991	